

BARNESLEY

Metropolitan Borough Council

Property & Procurement

Springfield House, Springfield St
Barnsley S70 6HH

Tel. 01226 774300

Fax. 01226 774399



PROJECT
COMPOSTING
TOILETS AT
WORSBROUGH MILL

DRAWING
SITE LOCATION

Drawn

ESH

Date

11.09.09

Scale

1:1250

Project Code

CST 232

Drawing No.

CST 232 01


Revision

CAD File Information



KEY

- T1 = DEDICATED DISABLED TOILET
- T2 & T3 STANDARD TOILET UNIT
- S1 = 6m² URINE SOAKAWAY
- S2 = 3m² RAINWATER SOAKAWAY
- = 1.8m HIGH PALADIN FENCE
- /// = RESIN BONDED GRAVEL SURFACE

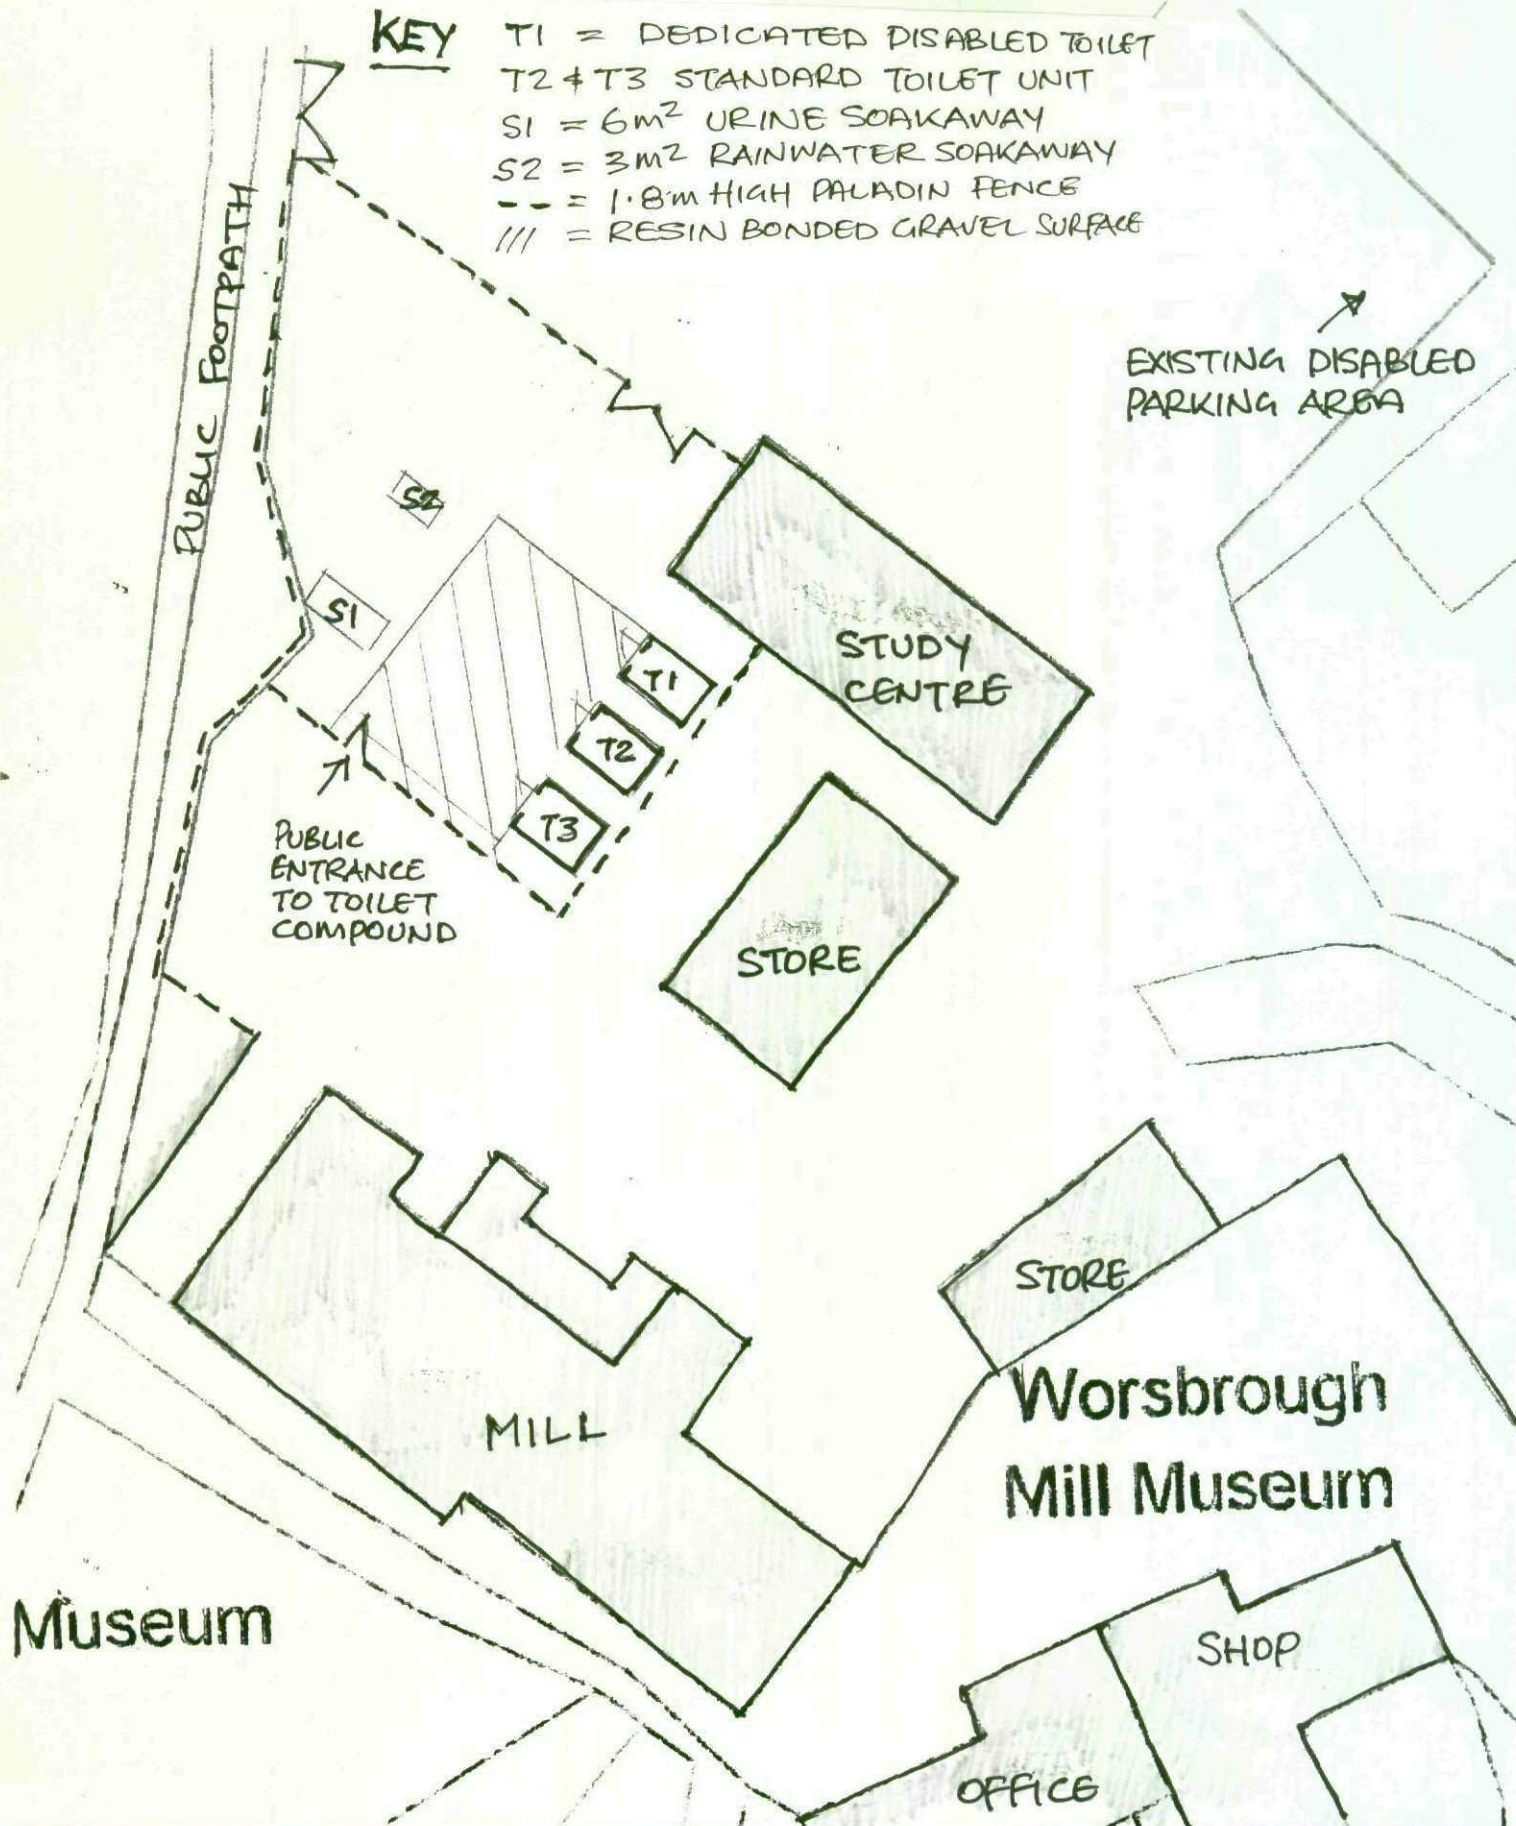

BARNSELEY
Metropolitan Borough Council

Property & Procurement

Springfield House, Springfield St
Barnsley S70 6HH

Tel. 01226 774300
Fax. 01226 774399



PROJECT
COMPOSTING
TOILETS AT
WORSBROUGH MILL

DRAWING
LAYOUT PLAN

Drawn
ESH

Date
11.09.09

Scale
1:200

Project Code
CST 232

Drawing No.
CST 232 02

Revision

CAD File Information