



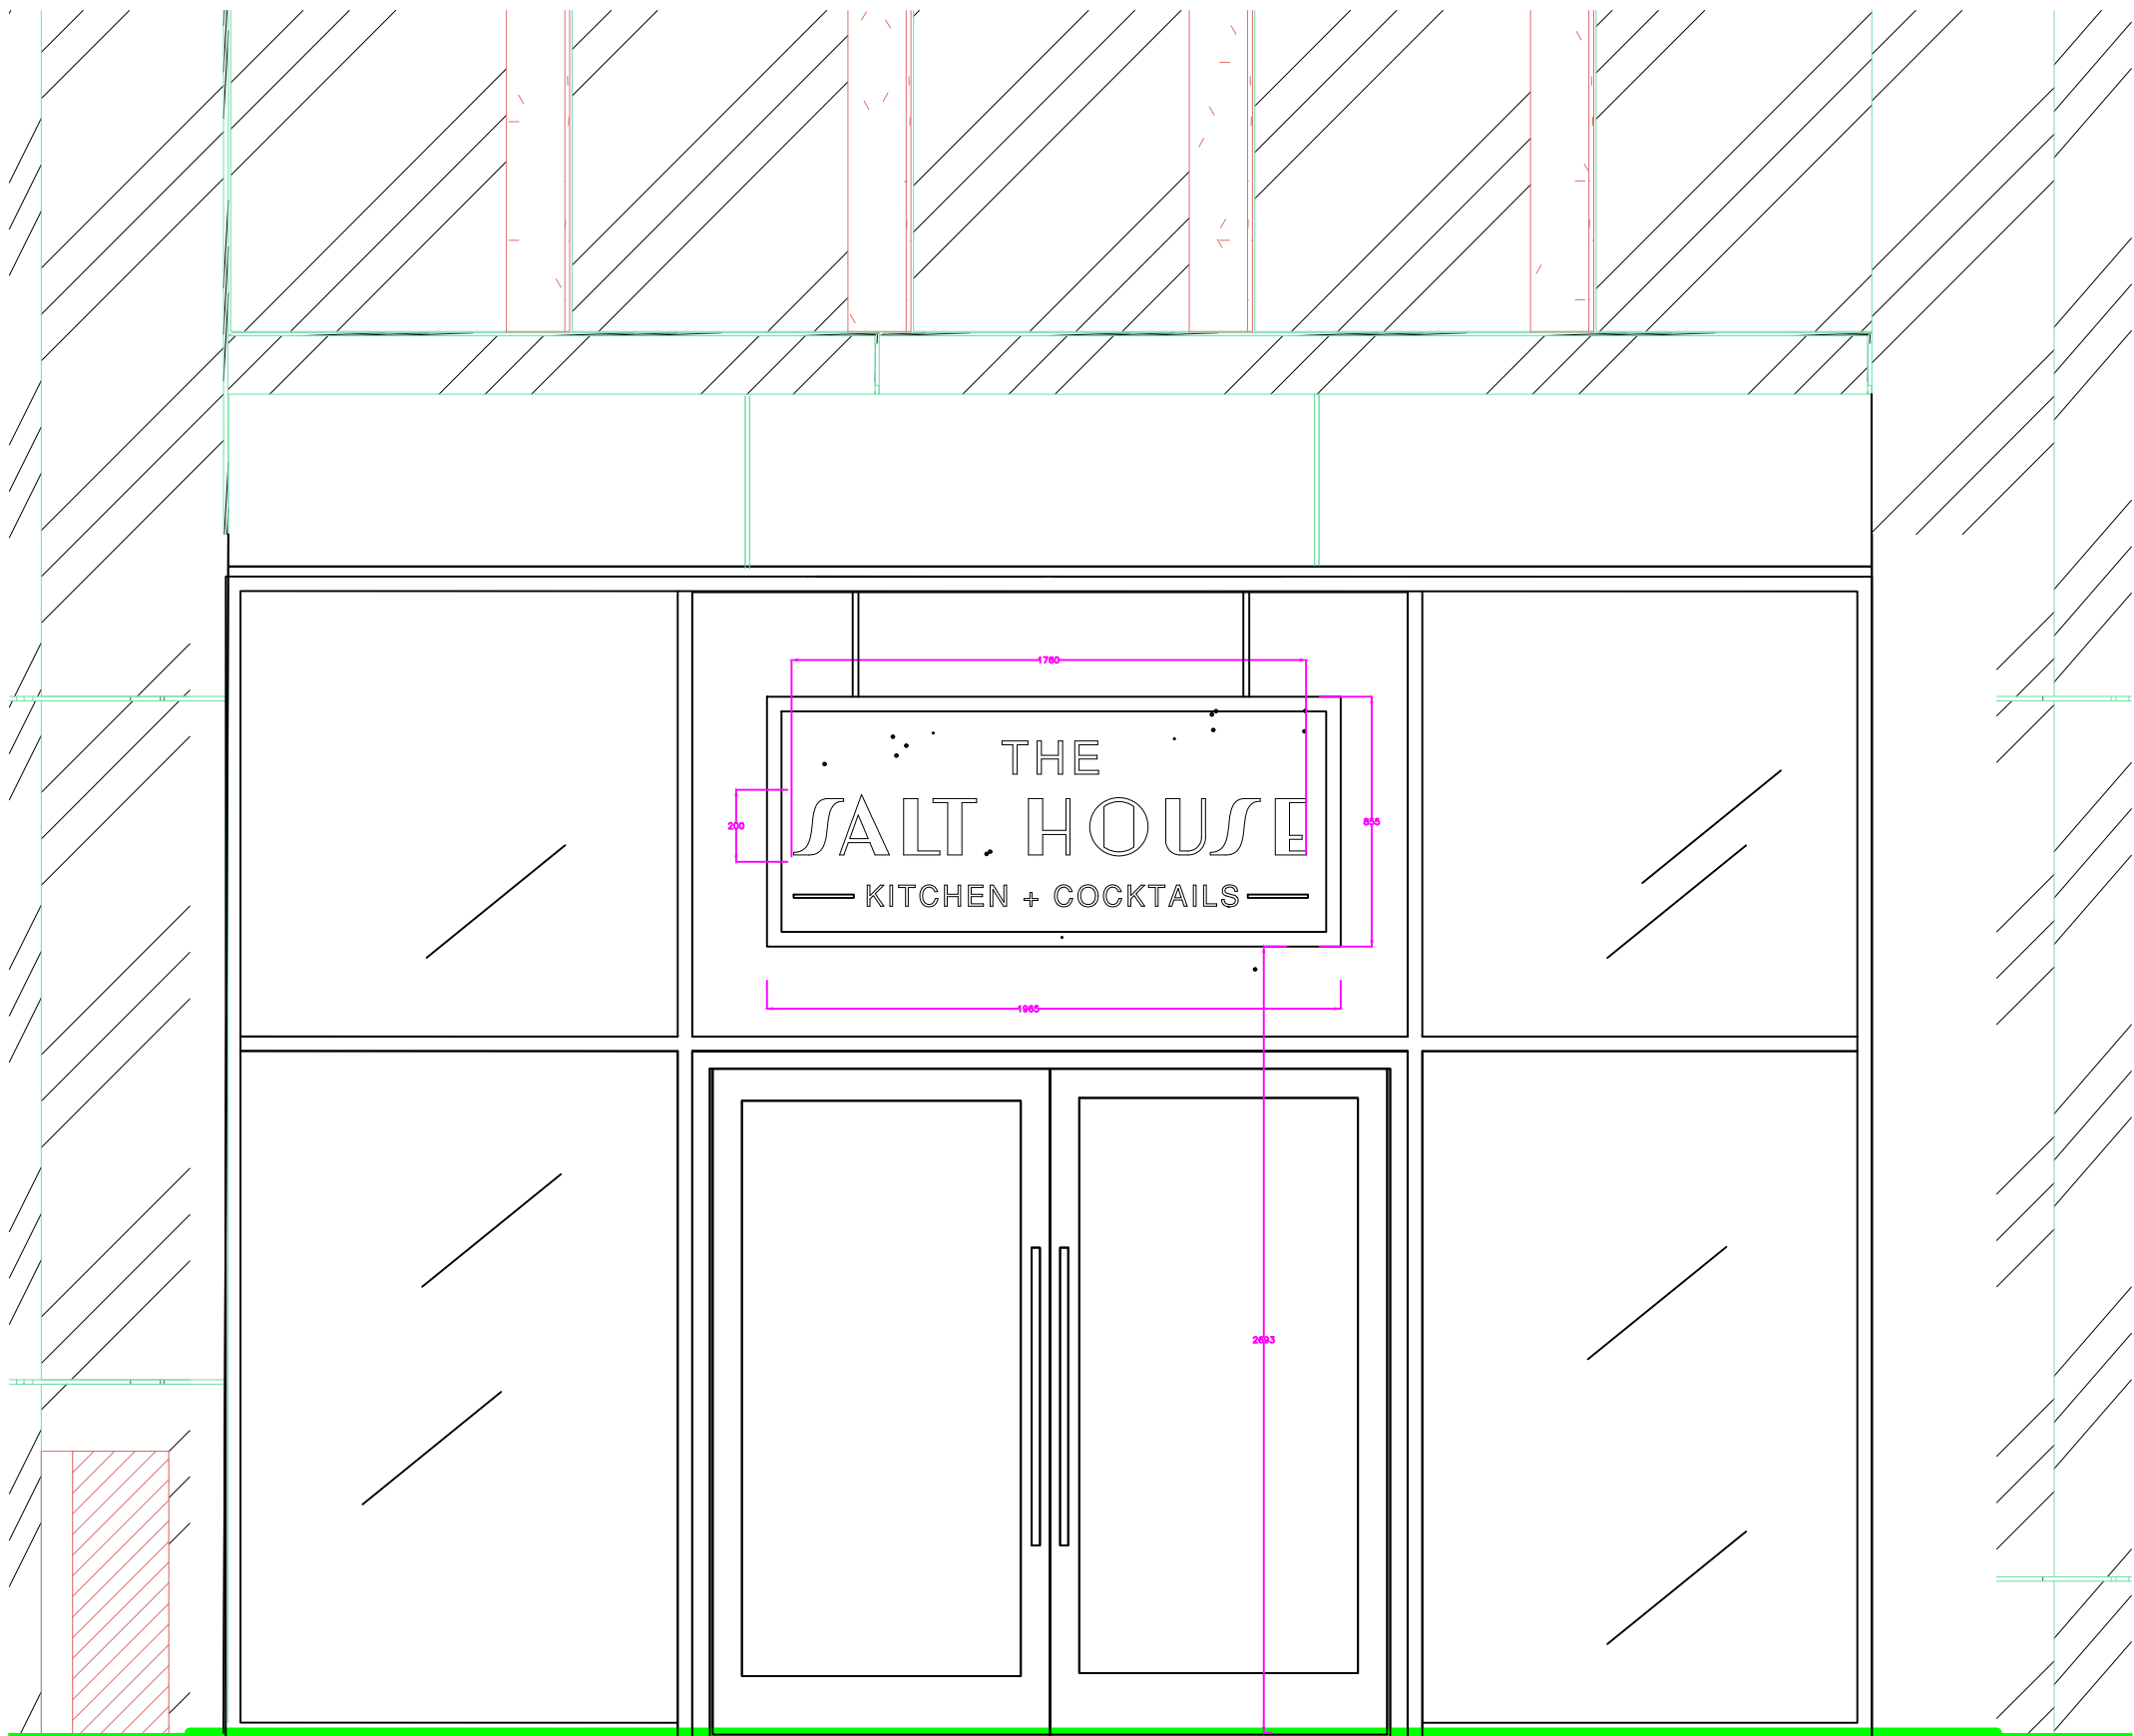

EXAMPLE IMAGE NOT TO SCALE

PROPOSED SOUTH WEST
ELEVATION
SCALE 1:25

PROPOSED 20MM ARM BRACKETS TO BE FIXED
TO BULKHEAD INTERNALLY

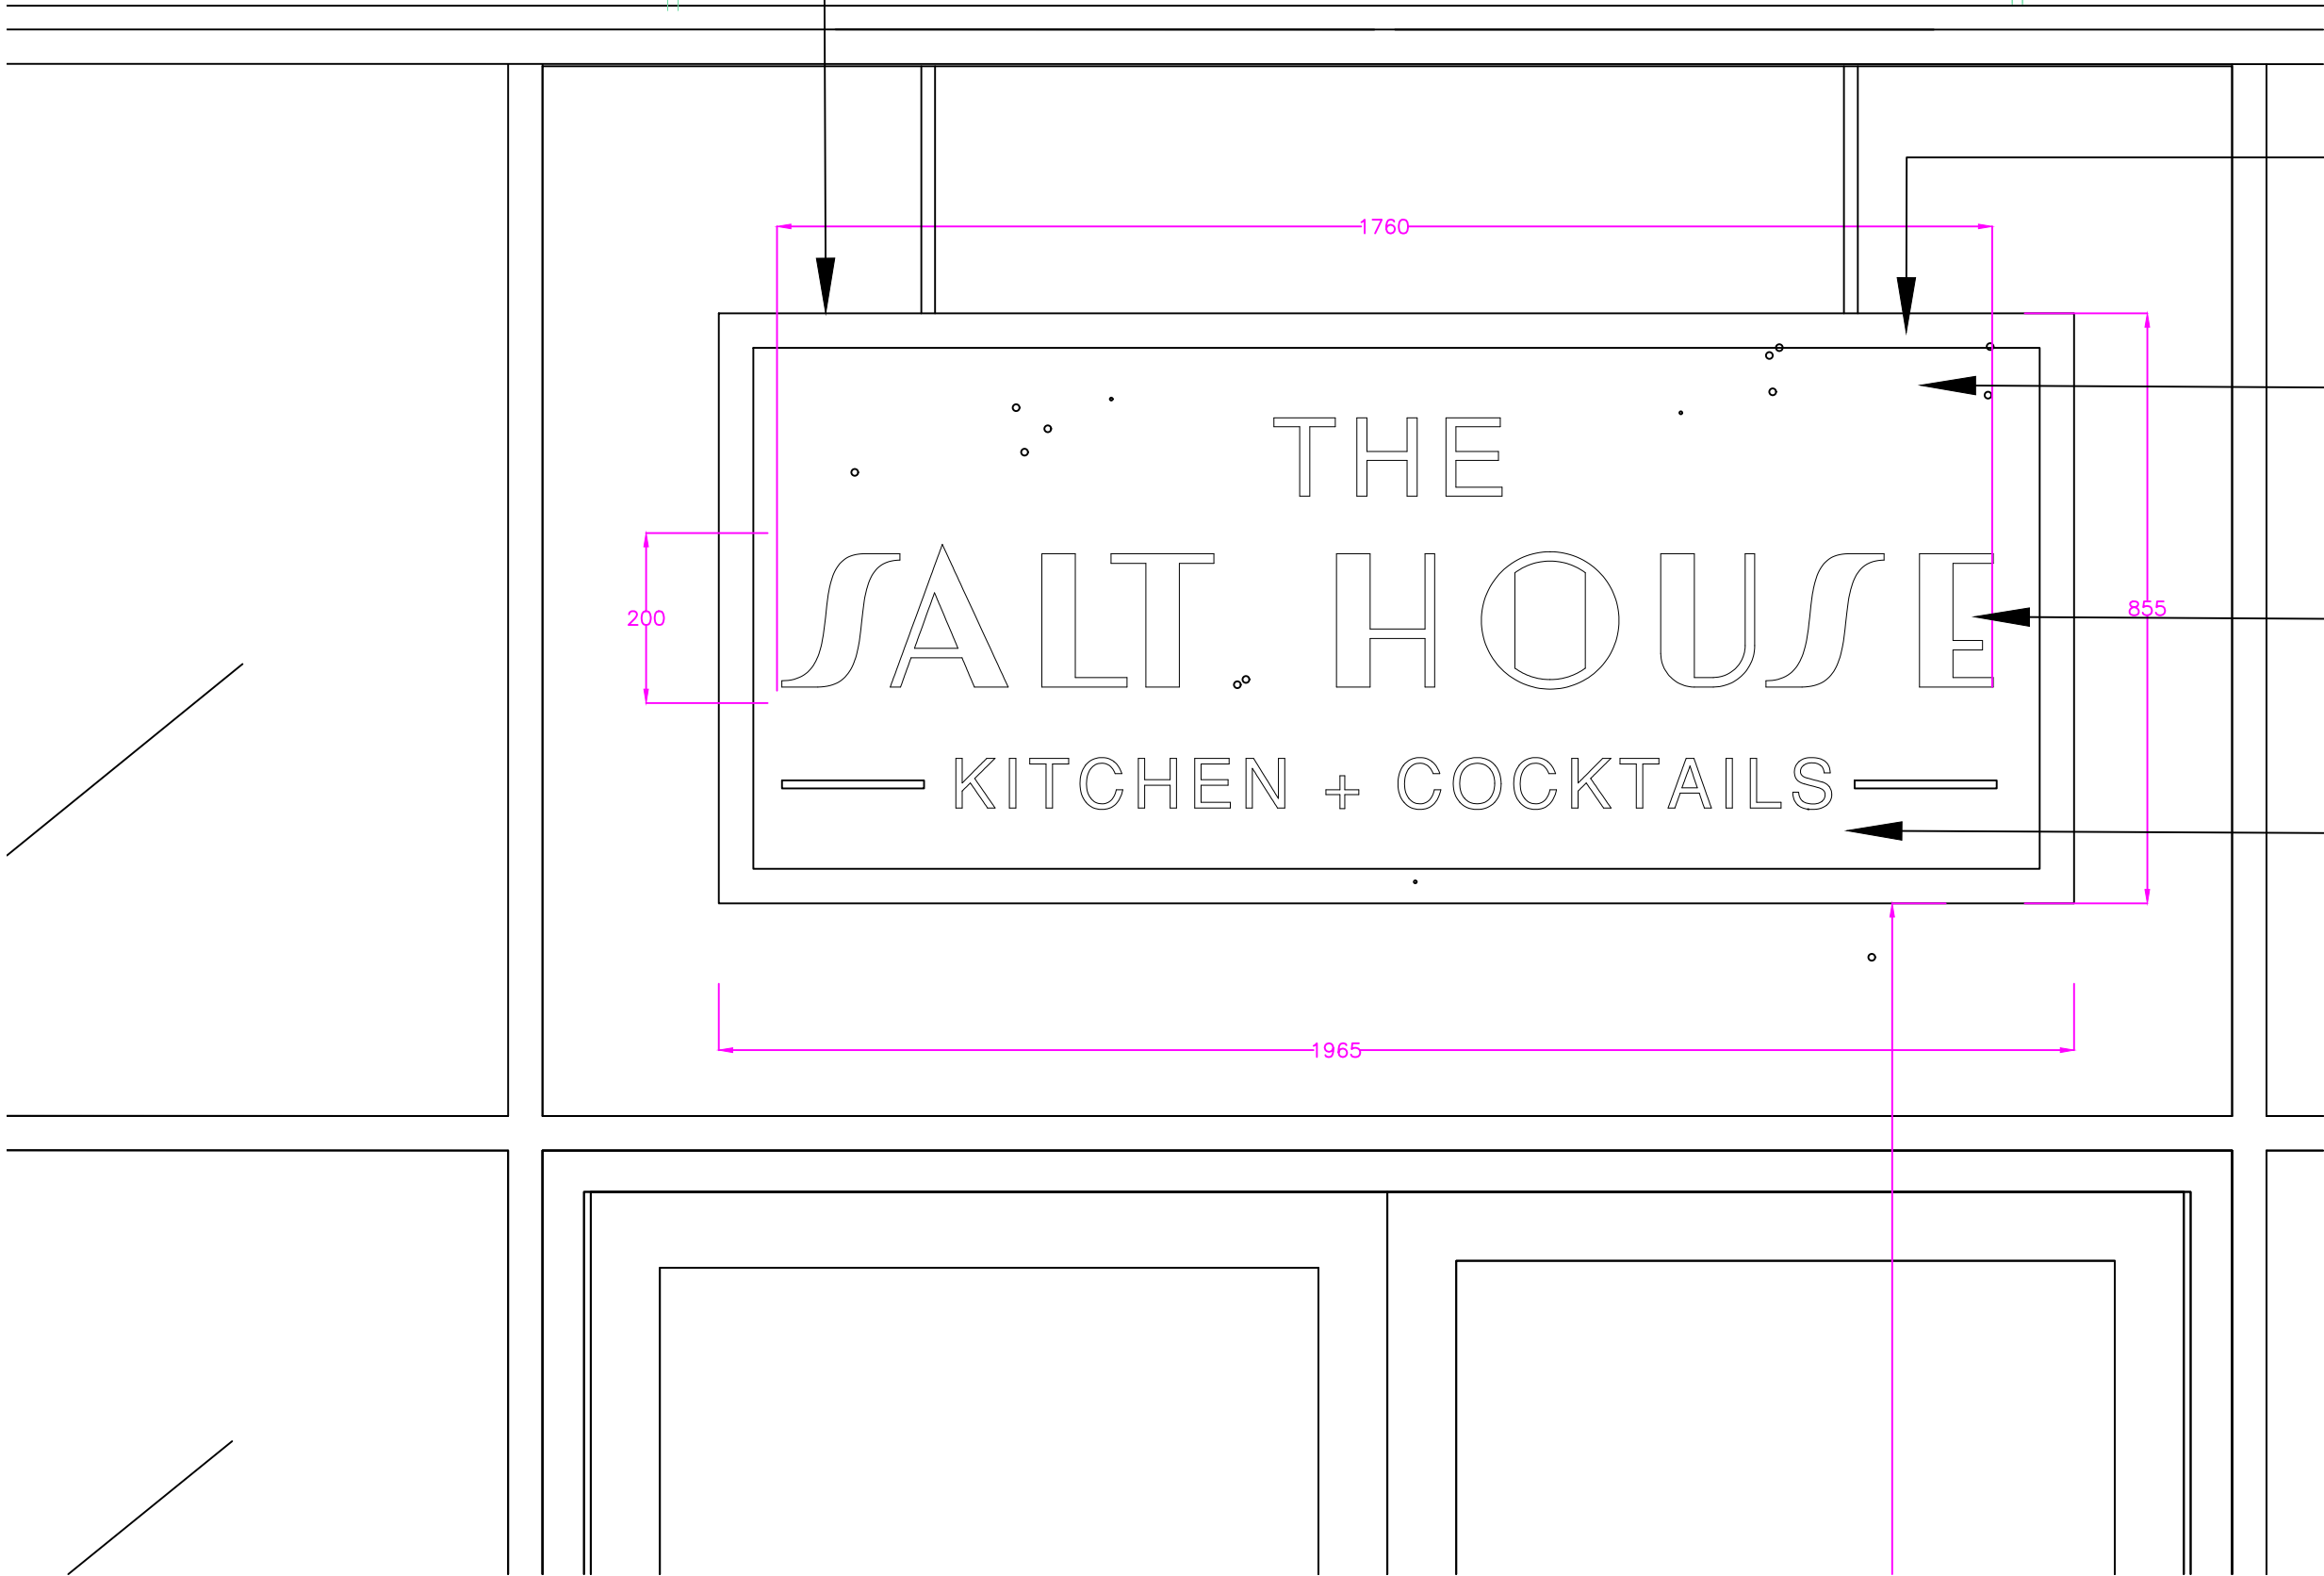


PROPOSED 50MM BRASS
RIM AND RETURN EDGING

PROPOSED 3MM LIGHT CONCRETE
EFFECT HIGH PRESSURE EXTERNAL
GRADE LAMINATE ON A 18MM
EXTERNAL GRADE TIMBER
BACKING

PROPOSED BUILT UP BRASS
LETTERS ON SPACERS WITH
WARM WHITE HALO ILLUMINATION
(CONCEALED)

PROPOSED FIXED 5MM BLACK
ACRYLIC LETTERS

PROPOSED FASCIA
ELEVATION
SCALE 1:10

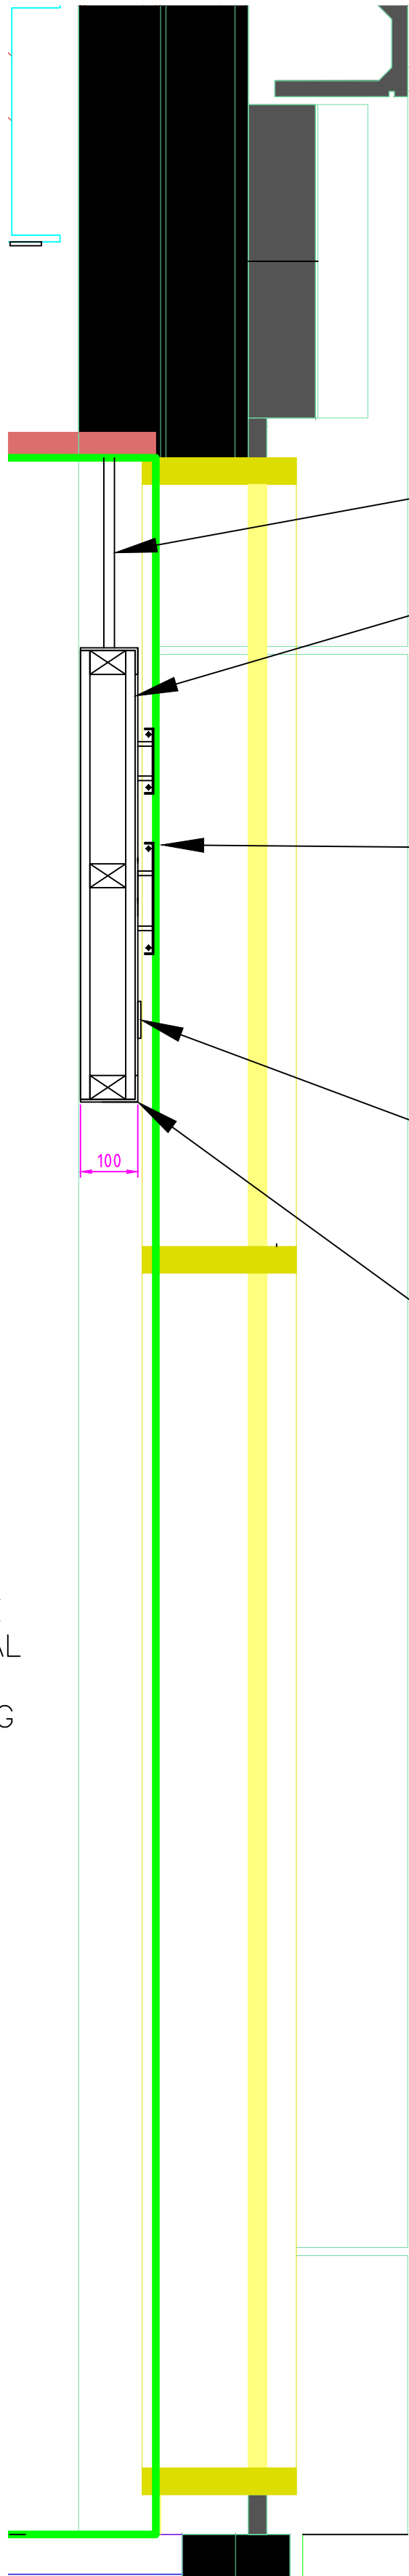

PROPOSED 20MM ARM BRACKETS TO BE FIXED
TO BULKHEAD INTERNALLY

PROPOSED 3MM LIGHT CONCRETE
EFFECT HIGH PRESSURE
EXTERNAL GRADE LAMINATE ON A
18MM EXTERNAL GRADE TIMBER
BACKING


PROPOSED 3MM LIGHT CONCRETE
EFFECT HIGH PRESSURE
EXTERNAL GRADE LAMINATE ON A
18MM EXTERNAL GRADE TIMBER
BACKING (DOUBLE SIDED)

PROPOSED FIXED 5MM BLACK
ACRYLIC LETTERS

PROPOSED 50MM BRASS
RIM AND RETURN EDGING

PROPOSED FASCIA
SECTION
SCALE 1:10

A	FASCIA SIGN REDUCED IN SIZE	CC	04.01
REV:	DESCRIPTION:	BY:	DATE:
STATUS:			

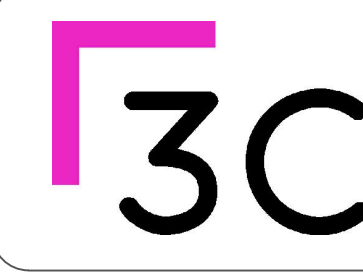

www.3C-UK.com
07505825615
Penistone 1
Regent Court
St Marys Place
Penistone
S36 6DT

CLIENT:	3C GROUP PENISTONE 1 PENISTON S36 6DT
ARCHITECT:	3C GROUP PENISTON 1 PENISTON S36 6DT

SITE: SALT ROCK THE GLASSWORKS			
TITLE: PROPOSED FASCIA SIGN			
SCALE AT A1:	DATE: 01/11/2021	DRAWN: CC	CHECKED: CC
DRAWING NO: 3C/SR/001/023			REVISION: A