
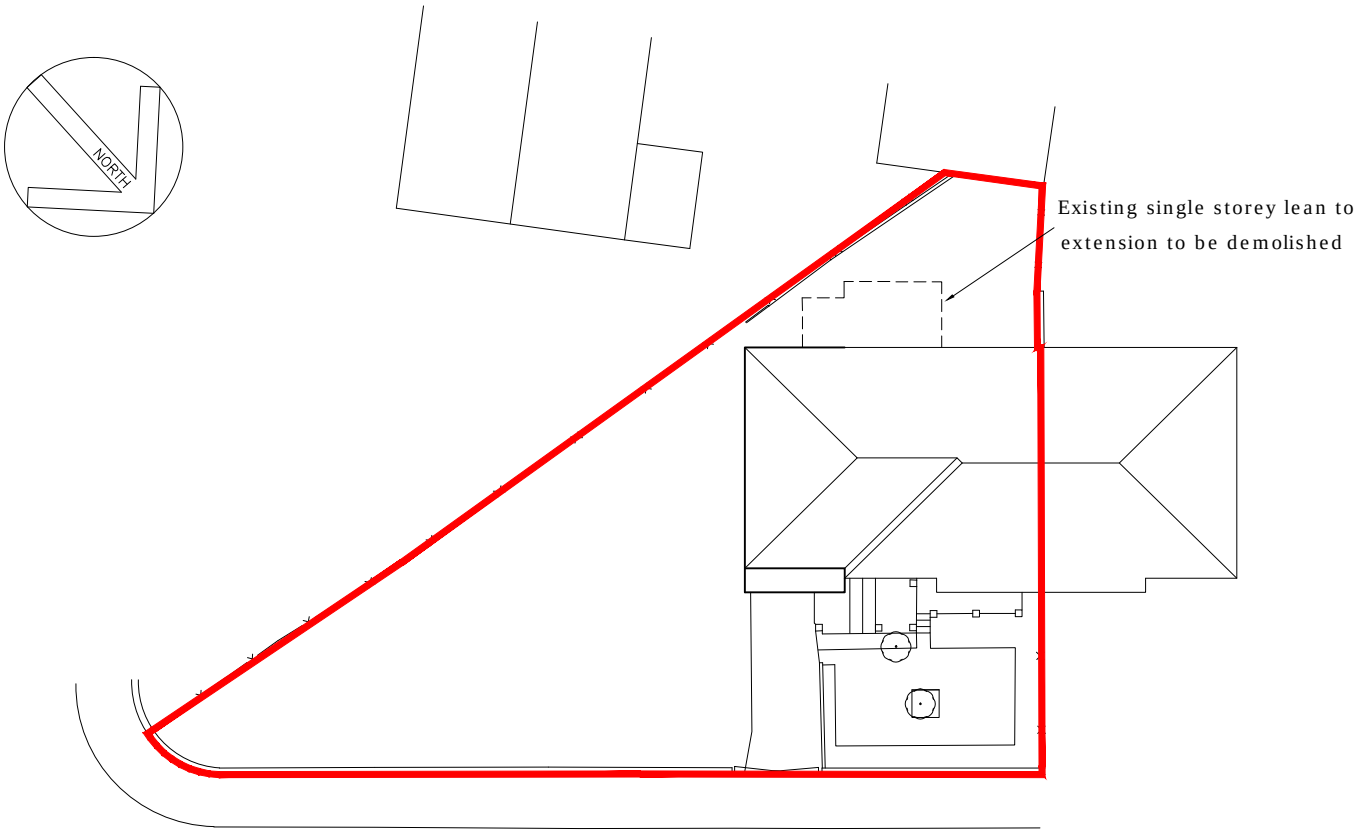


PROPOSED SITE LAYOUT

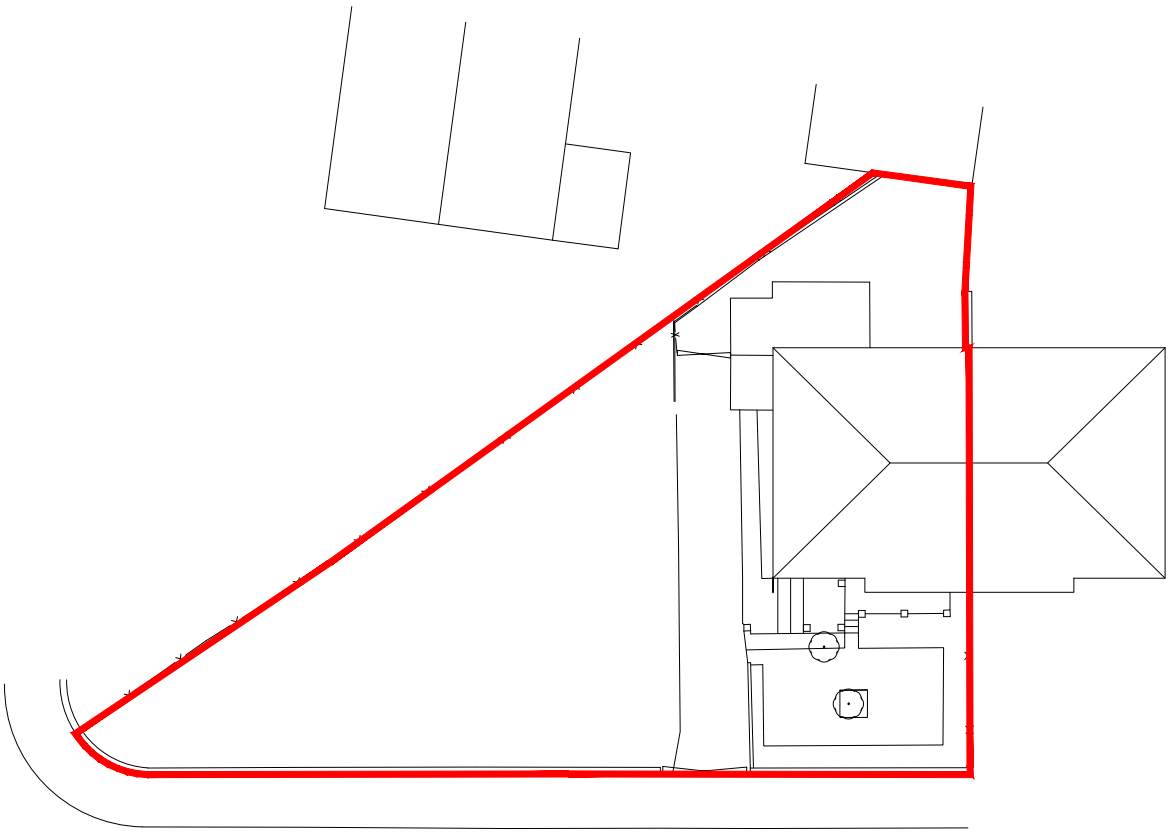

EXISTING SITE LAYOUT

2 MANOR WAY, HOYLAND

scale 1:250 @ A4

Dwg No: 001