


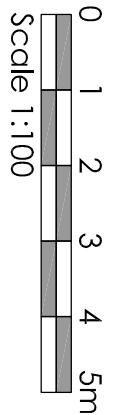


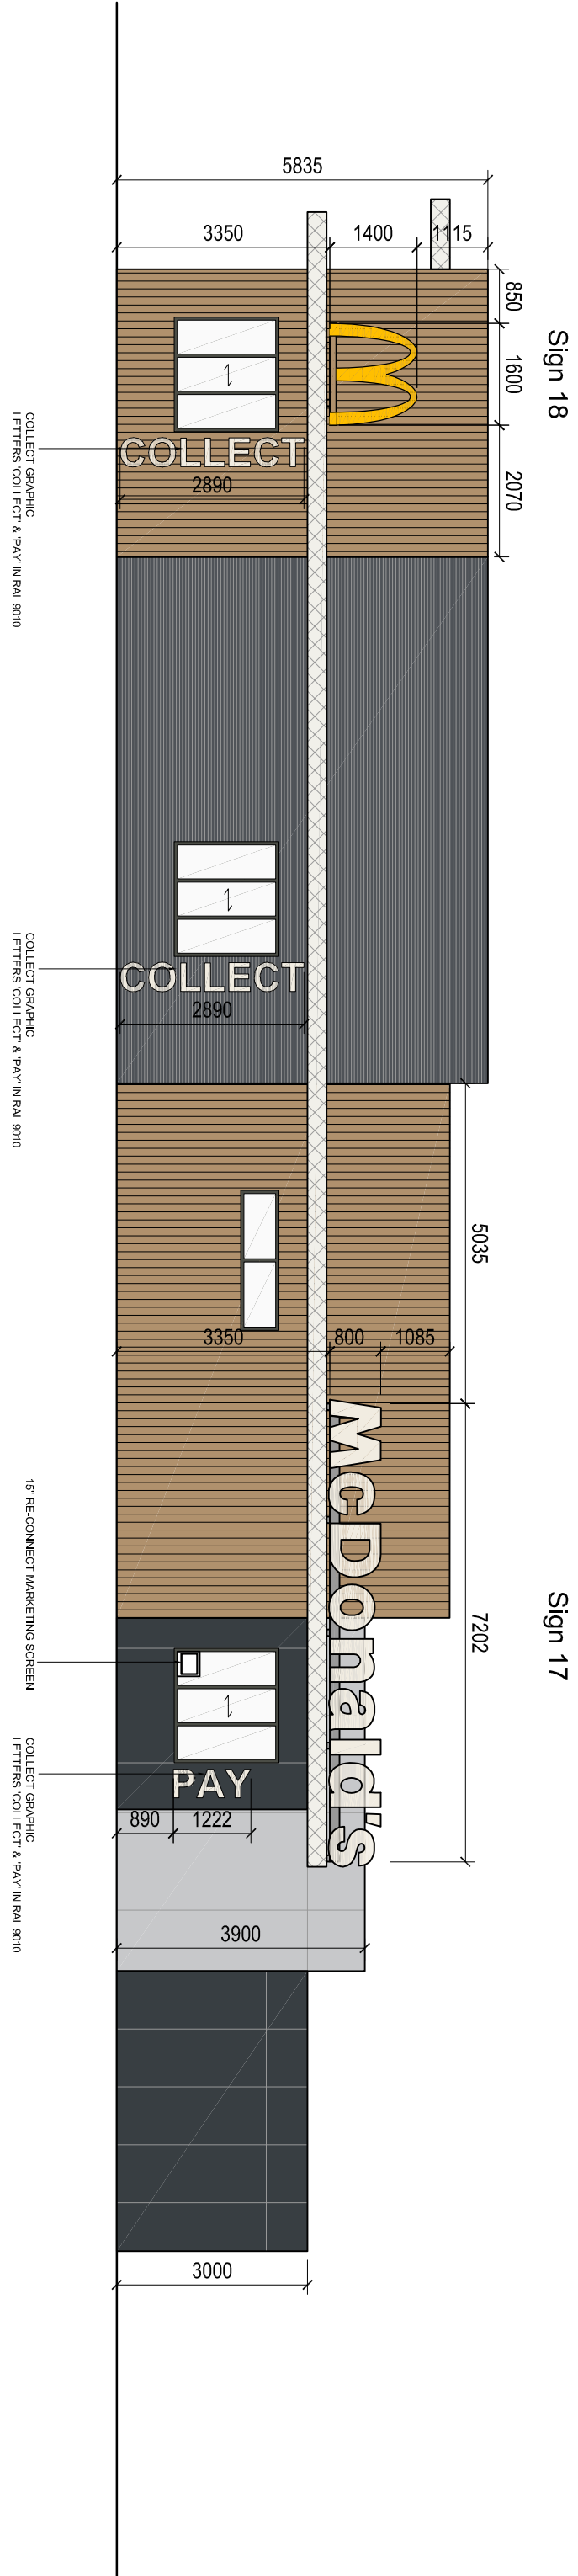


Proposed Elevation A

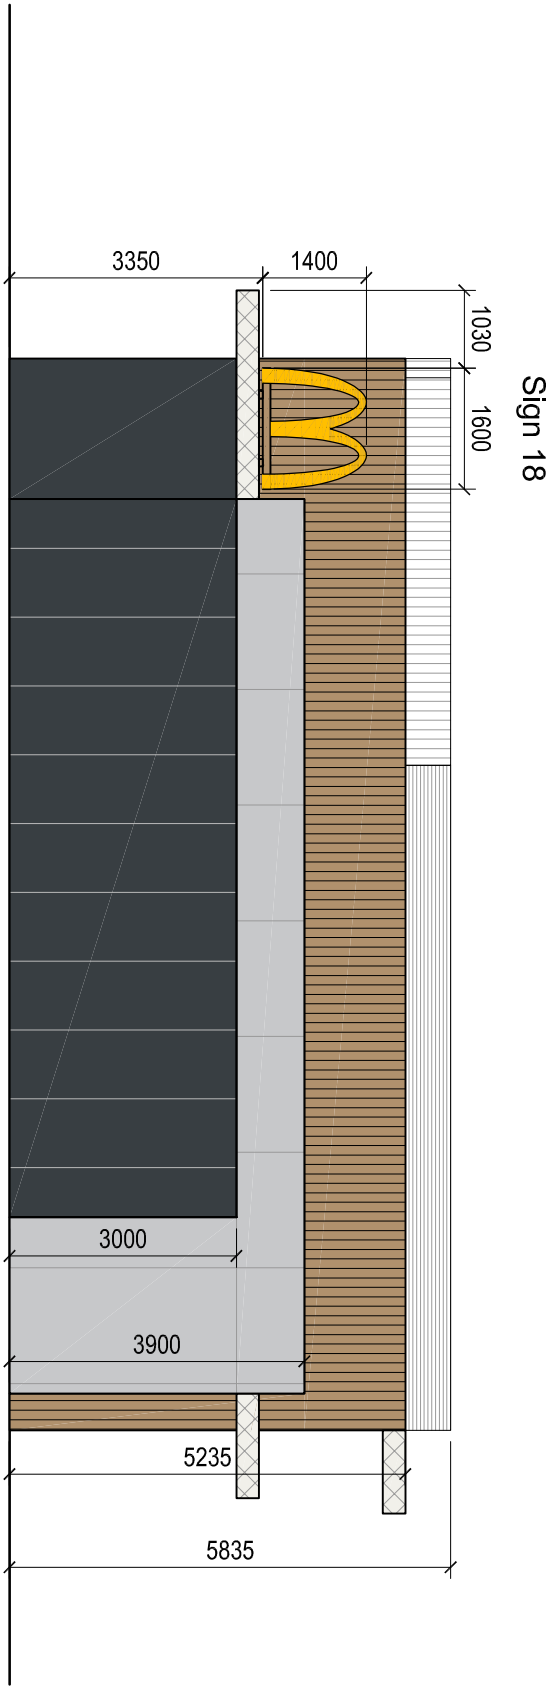

Proposed Elevation B

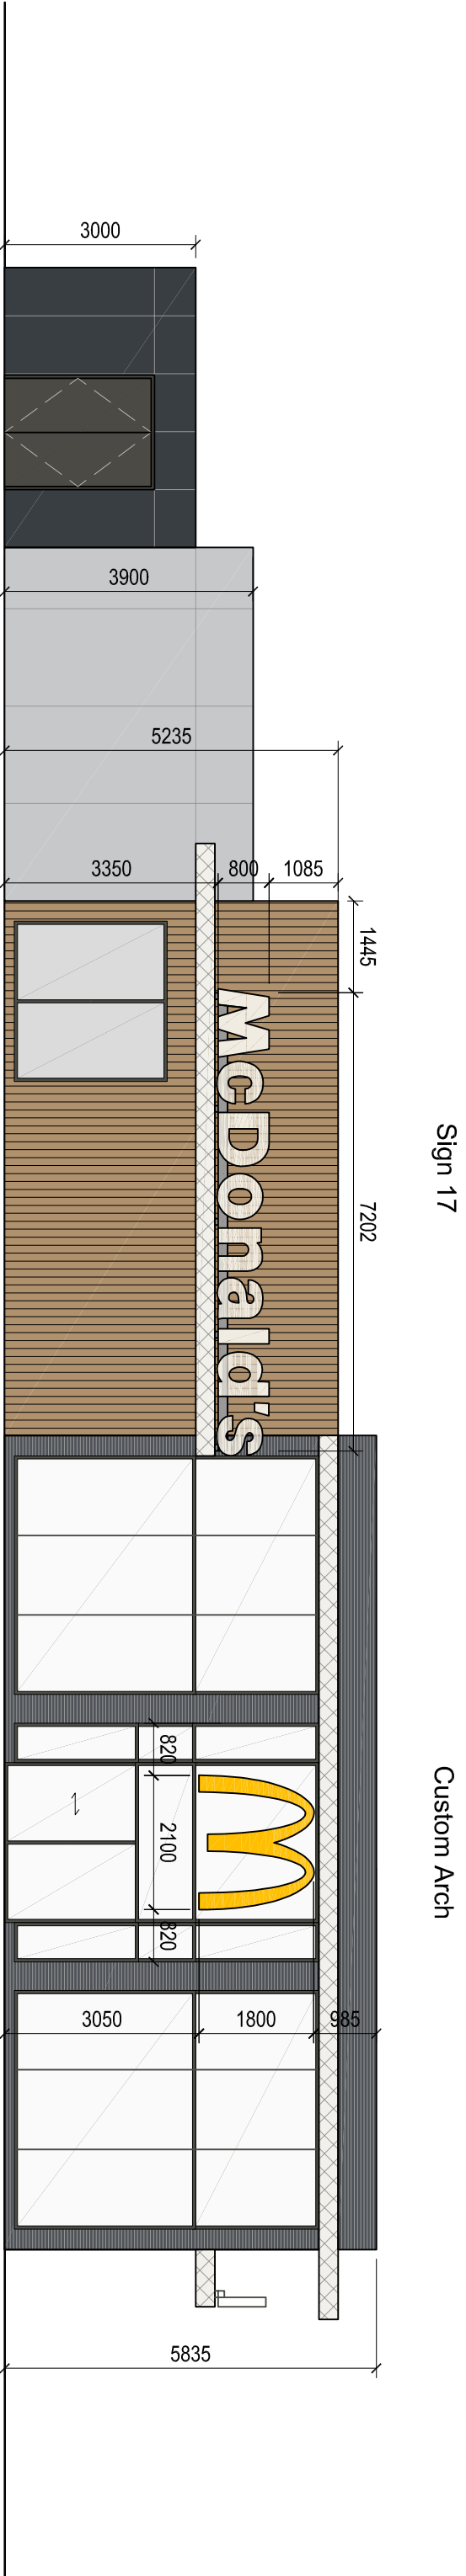


Proposed Elevation C

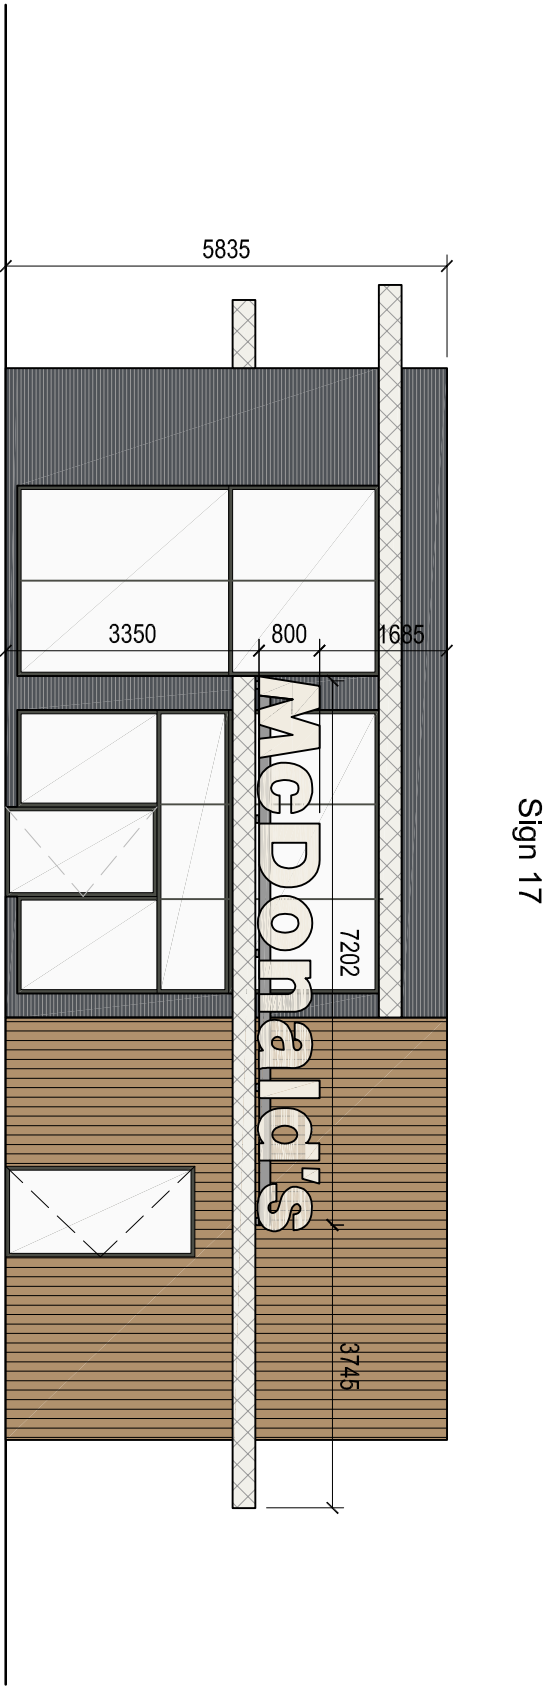

Proposed Elevation D

BUILDING SIGN SCHEDULE - (RIBS SIGNAGE (BUTTERFLIES SIGNS))					
ADVERT REF	SIGN TYPE	QTY	SIZE (mm)	MATERIALS	HEIGHT (mm) ABOVE GROUND OF PROJECTION OF TEXT
LETTERS	SIGN 17	3	7202W x 100D x 60H	White acrylic 'McDonald's' text.	Refer to Elevations N/A
GOLDEN ARCH	SIGN 18	2	1600W x 100D x 140H	Yellow acrylic 'Golden Arch' symbol.	Refer to Elevations N/A
GOLDEN ARCH	N/A	1	2100W x 100D x 180H	Yellow acrylic 'Golden Arch' symbol.	Refer to Elevations N/A
SINGLE DIGITAL RE-CONNECT SCREEN	N/A	1	350W x 300 x 255H	Single sided PPC aluminium housing panel with internally mounted digital media fixed to Cash Booth Window. Grey RAL 7022	Refer to Elevations N/A
DT LETTERS	-	2	2880W x 250 x 460H	White acrylic 'COLLECT' text.	Refer to Elevations N/A
DT LETTERS	-	1	1222W x 250 x 460H	White acrylic 'PAY' text.	Refer to Elevations N/A

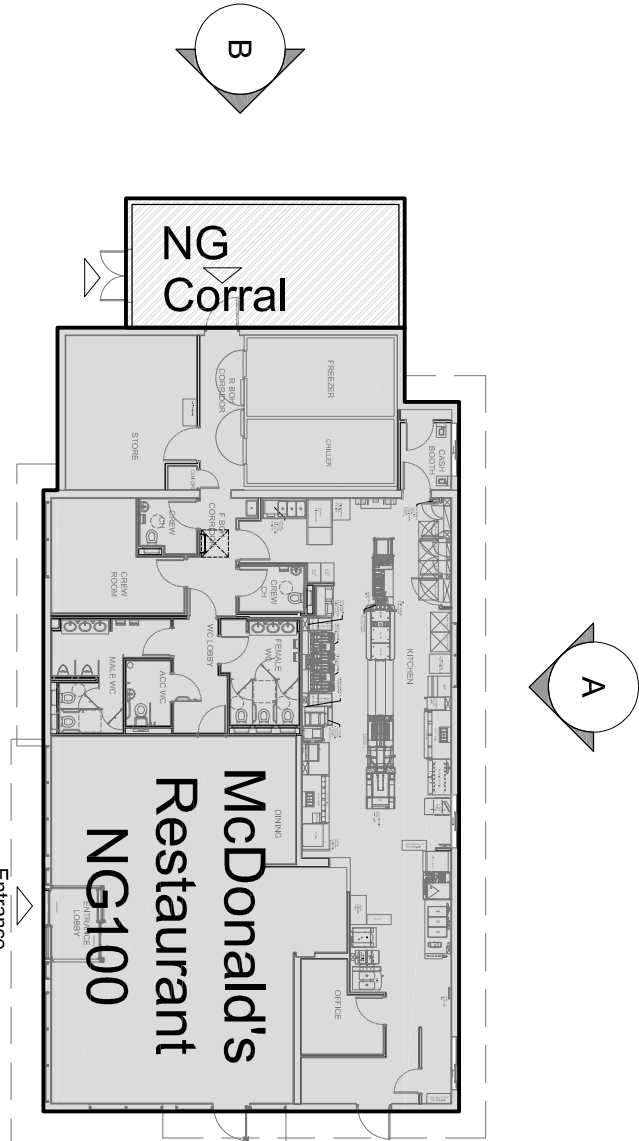

Key Plan - NTS

NOTES

- All dimensions and levels are to be checked on site.
- Any discrepancies are to be reported to the architect before any work commences.
- The drawing shall not be scaled to ascertain any dimensions. Work to fixed dimensions only.
- The drawing shall not be reproduced without express written permission from A&S.
- Title, drawing, drawings and ownership boundaries are the property of A&S. A&S shall be responsible for the accuracy of scale discrepancy of base plans supplied to them.
- All works are to be undertaken in accordance with Building Regulations and the latest British Standards.
- All proprietary materials and products are to be used strictly in accordance with the manufacturers recommendations.

CDM 2015

Client notified of duties: **AI Design Workshops**
Principal Designer: **CSS**
Unless noted below, all known hazards have been highlighted on the drawing:
Drawing Based on:
Sour Architects Drawing Reference:
XXXX-SA-XXXX-P009

REV	Date	Drawn by: -	Checked by: -
-----	------	-------------	---------------

Status	Purpose of Issue
For Information	
Planning	
client	

project	stage
Gateway 36 Kestrel Way Deern Valley Parkway	8415
McDonald's Restaurants Ltd	

drawing title
Proposed Advertisement Elevations

date	drawn	checked
13/07/2020	LMD	LB
scale@A1	1:200	

Rev

Job No

aew architects
0161 214 4370
www.aewarchitects.com

11627_AEW_8415_0009

