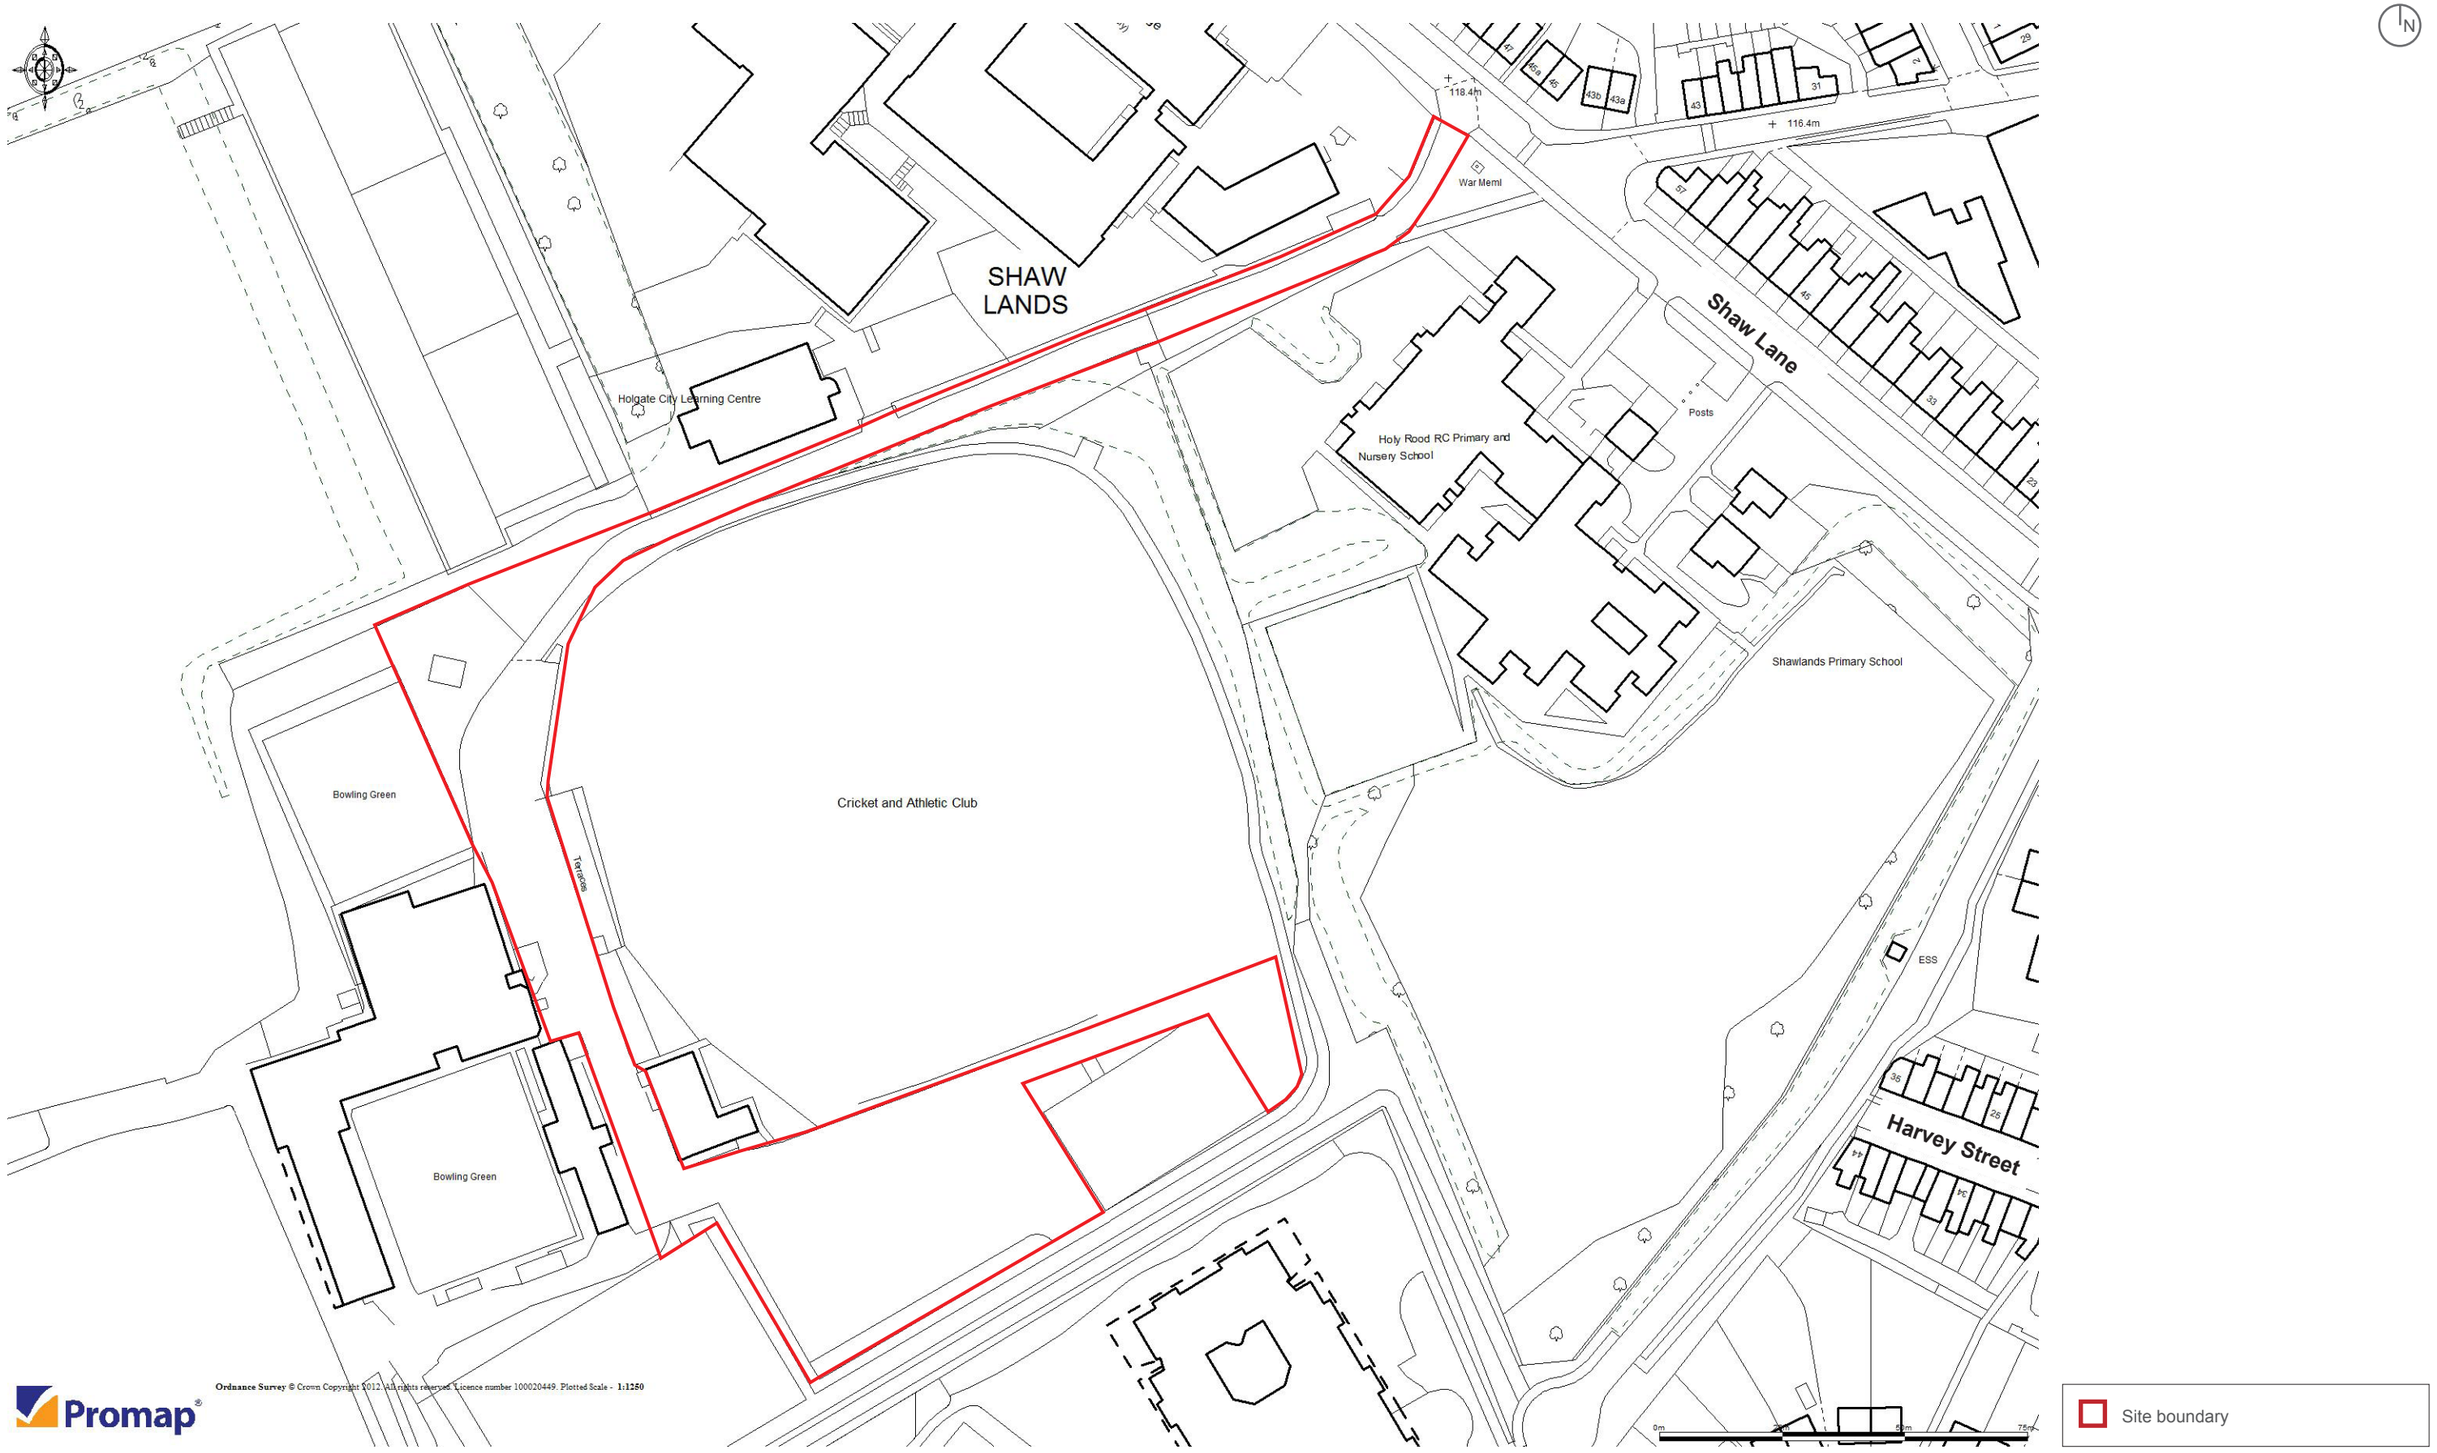


Project:	Holgate	Job No:	LAIY2037
Client:	Laing O'Rourke	Date:	July 2012
Title:	Location Plan	Dwg No:	TA01
Status:	-	Scale:	1:2500 @A3
		Revision:	-
		Author:	NW

Plans reproduced by permission of Ordnance Survey on behalf of The Controller of Her Majesty's Stationery Office. © Crown Copyright and database right [2011]. All rights reserved. Ordnance Survey Licence number [100020449].

TURLEYASSOCIATES
www.turleyassociates.co.uk