


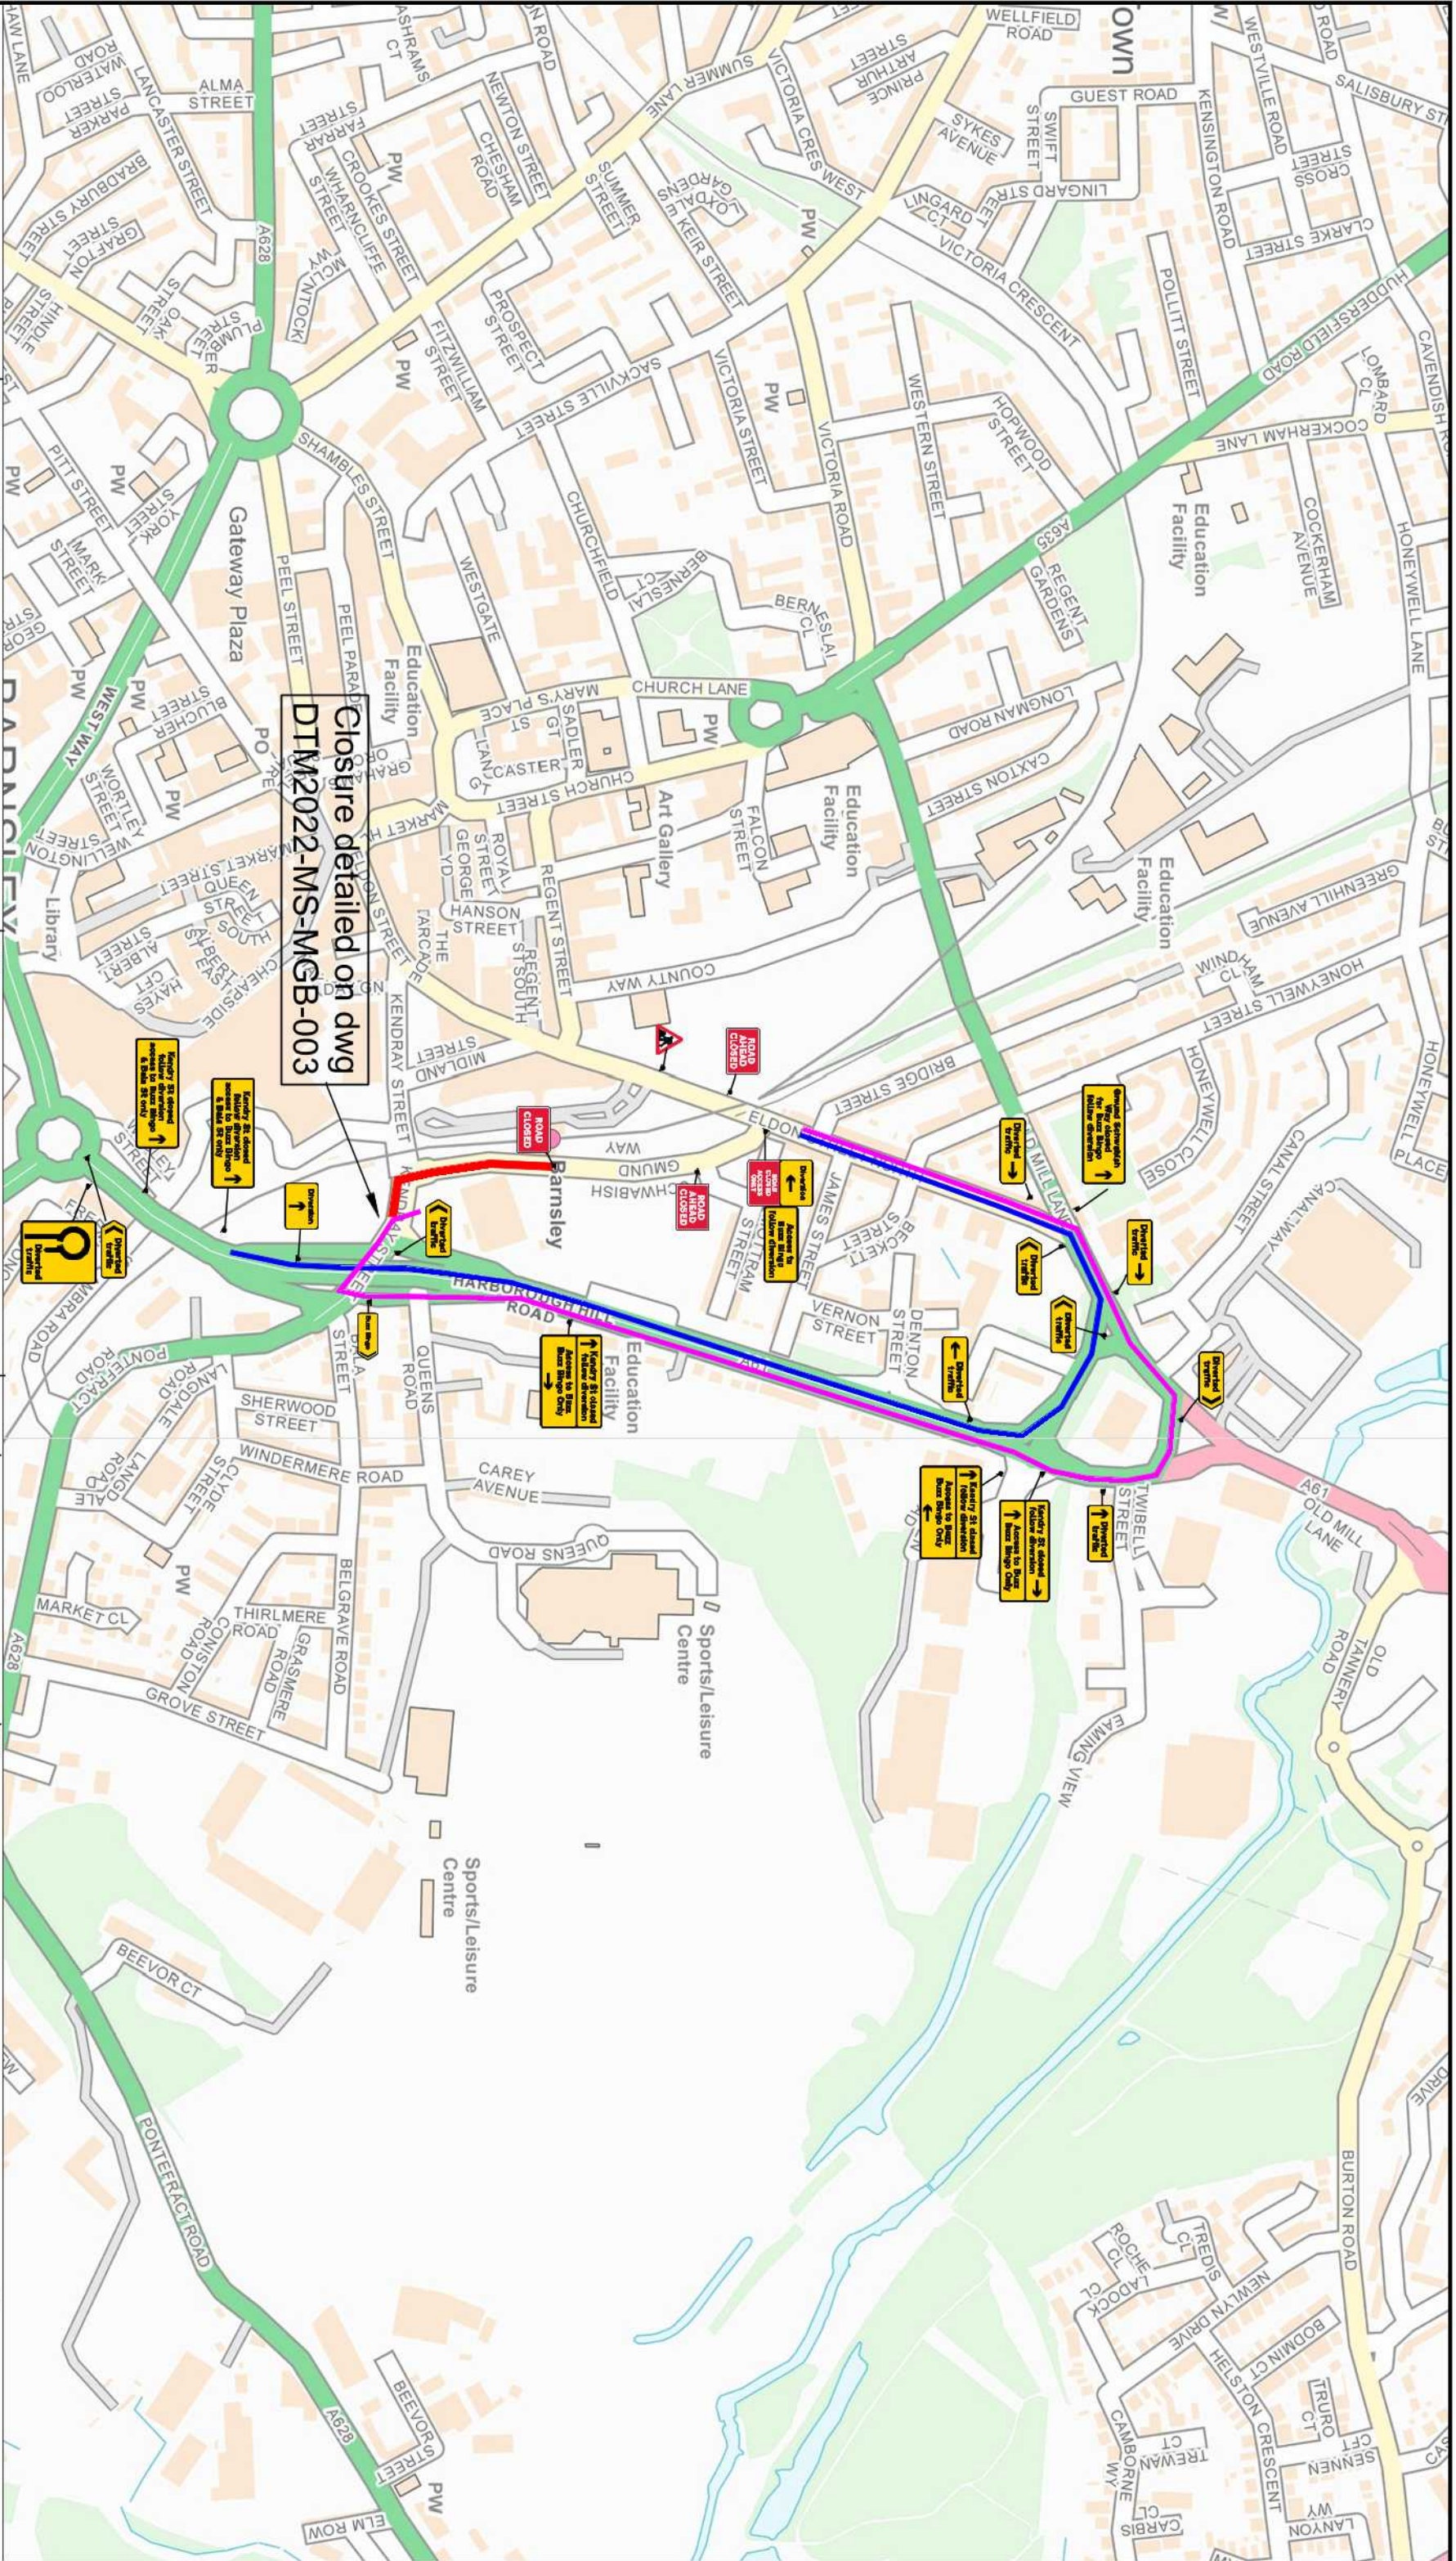

Direct Traffic Management Ltd
Unit 26, Frontier Works
King Edwards Road
Thorne DN8 4HU
Tel: 01405 817733 Fax: 01405 813007
E-mail: info@direct-traffic.co.uk
daniel.bailey@direct-traffic.co.uk
www.Direct-Traffic.co.uk

Date: 05-05-22					Notes	
Scheme: Market Gate Bridge					All layouts drawn in accordance with Traffic Signs Regulations & General Directions 2016 & Chapter 8 guidelines. Drawing to be read in conjunction with relevant method statement & risk assessments. All sign locations are indicative and exact locations will be determined on site.	
Client: Keltbray						
DWG Title: Full Closure & Diversion Route of Kendray Street & Schwabish Gmund Way						
DWG No: DTM2022-MS-MGB-004						
Scale	Drawn	Authorised	Rev	Revision	Date	
NTS	MS	JN				
					DESIGNERS CHECK LIST	
Is an Advice System required?					☐	YES ☒ NO
Overhead obstructions (OSB requirements)					☐	☒
Have we been informed of any significant risk of people and plant interface?					☐	☒

This information in this drawing may not be copied or used by a third party without the written consent of Direct Traffic Management Ltd.
This layout is for installation by NRSWA 12D qualified persons and may be modified to suit any and all road layout conditions at the time of installation.