

FOUNDATION PROPOSAL

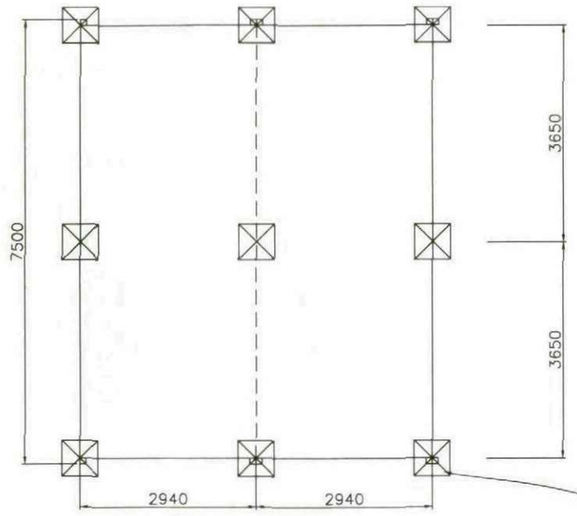

GUIDE - FOUNDATION PAD 600 x 600
GUIDE FINISH 200mm ABOVE GROUND LEVEL
DESIGN OF FOUNDATIONS - DONE BY OTHERS
DEPENDANT UPON SITE CONDITIONS

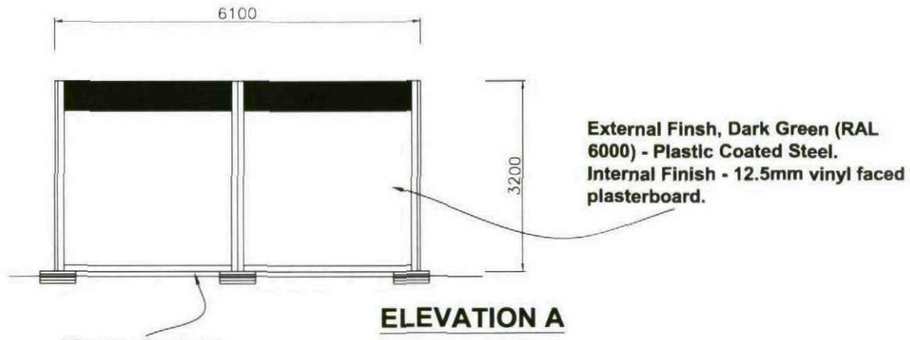



External Finsh, Dark Green (RAL 6000) - Plastic Coated Steel.
Internal Finish - 12.5mm vinyl faced plasterboard.

Vermin skirt to be finished in black

ELEVATION A

BUILDING LAYOUT

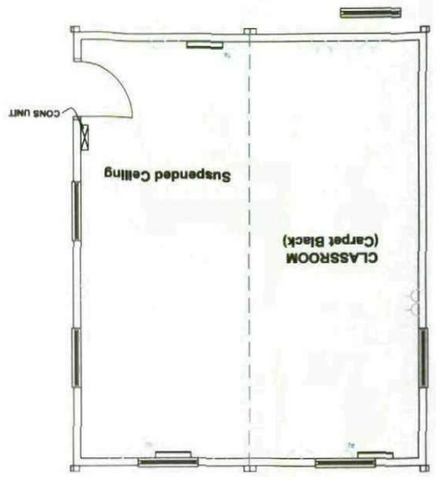

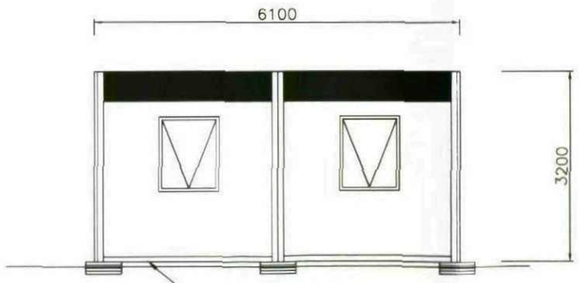


Vermin skirt to be finished in black


ELEVATION C

SITE PLAN (NOT TO SCALE)



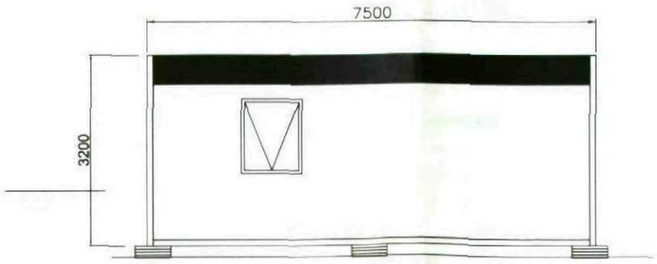

ELEVATION B

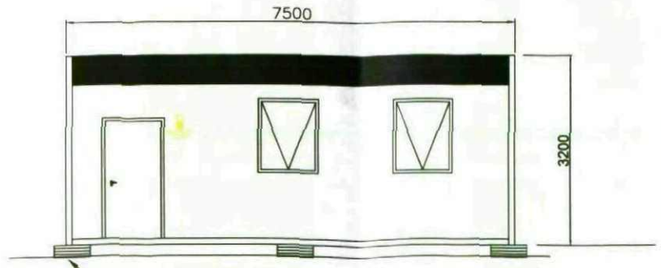

ELEVATION D

GUIDE - FOUNDATION PAD 600 x 600
GUIDE FINISH 200mm ABOVE GROUND LEVEL
DESIGN OF FOUNDATIONS - DONE BY OTHERS
DEPENDANT UPON SITE CONDITIONS

Client

BARNSLEY COLLEGE
OLD MILL LANE SITE
CHURCH STREET
BARNSLEY
S70 2AX

Site Address

BARNSLEY COLLEGE
WIGFIELD FARM
HAVERLANDS LANE
WORSBROUGH
BARNSLEY
S70 5NQ

Proposed Works

SUPPLY AND INSTALL OF
2 BAY MODULAR
CLASSROOM FACILITY

Amendments

Note

Scale 1:50 @ A1
Drw Ref: 9049A00
Rev: 01

Agent

t/a L Bastable & Co. Ltd
Unit 3
Carrington Plains
Manchester Road
Carrington M31 4AX
T: 0161 777 9106
F: 0161 601 0287
e: info@spacebuilder.co.uk

This drawing is confidential & the sole property of the agent company. It must not be reproduced either wholly or in part. All rights in respect of patents & design copyright are reserved.

3800

2070

BUILDING DISTANCE FOR FIRE REGS
RAMP/ACCESS

3400

3400

Classroom 2

New Classroom

ion A

1500

General Notes


No.	Revisions/Issues	Date

Tel: 01226 216200 Millsfield 2
Church Street
Barnsley
South Yorkshire
S70 2AX

BARNSLEY College

Project Name and Address
WIGFIELD.FARM
HAVERLANDS_LANE
BARNSLEY
S

Project	Sheet
RAMP	1
Date: 03.08.11	
Scale: 1:50	

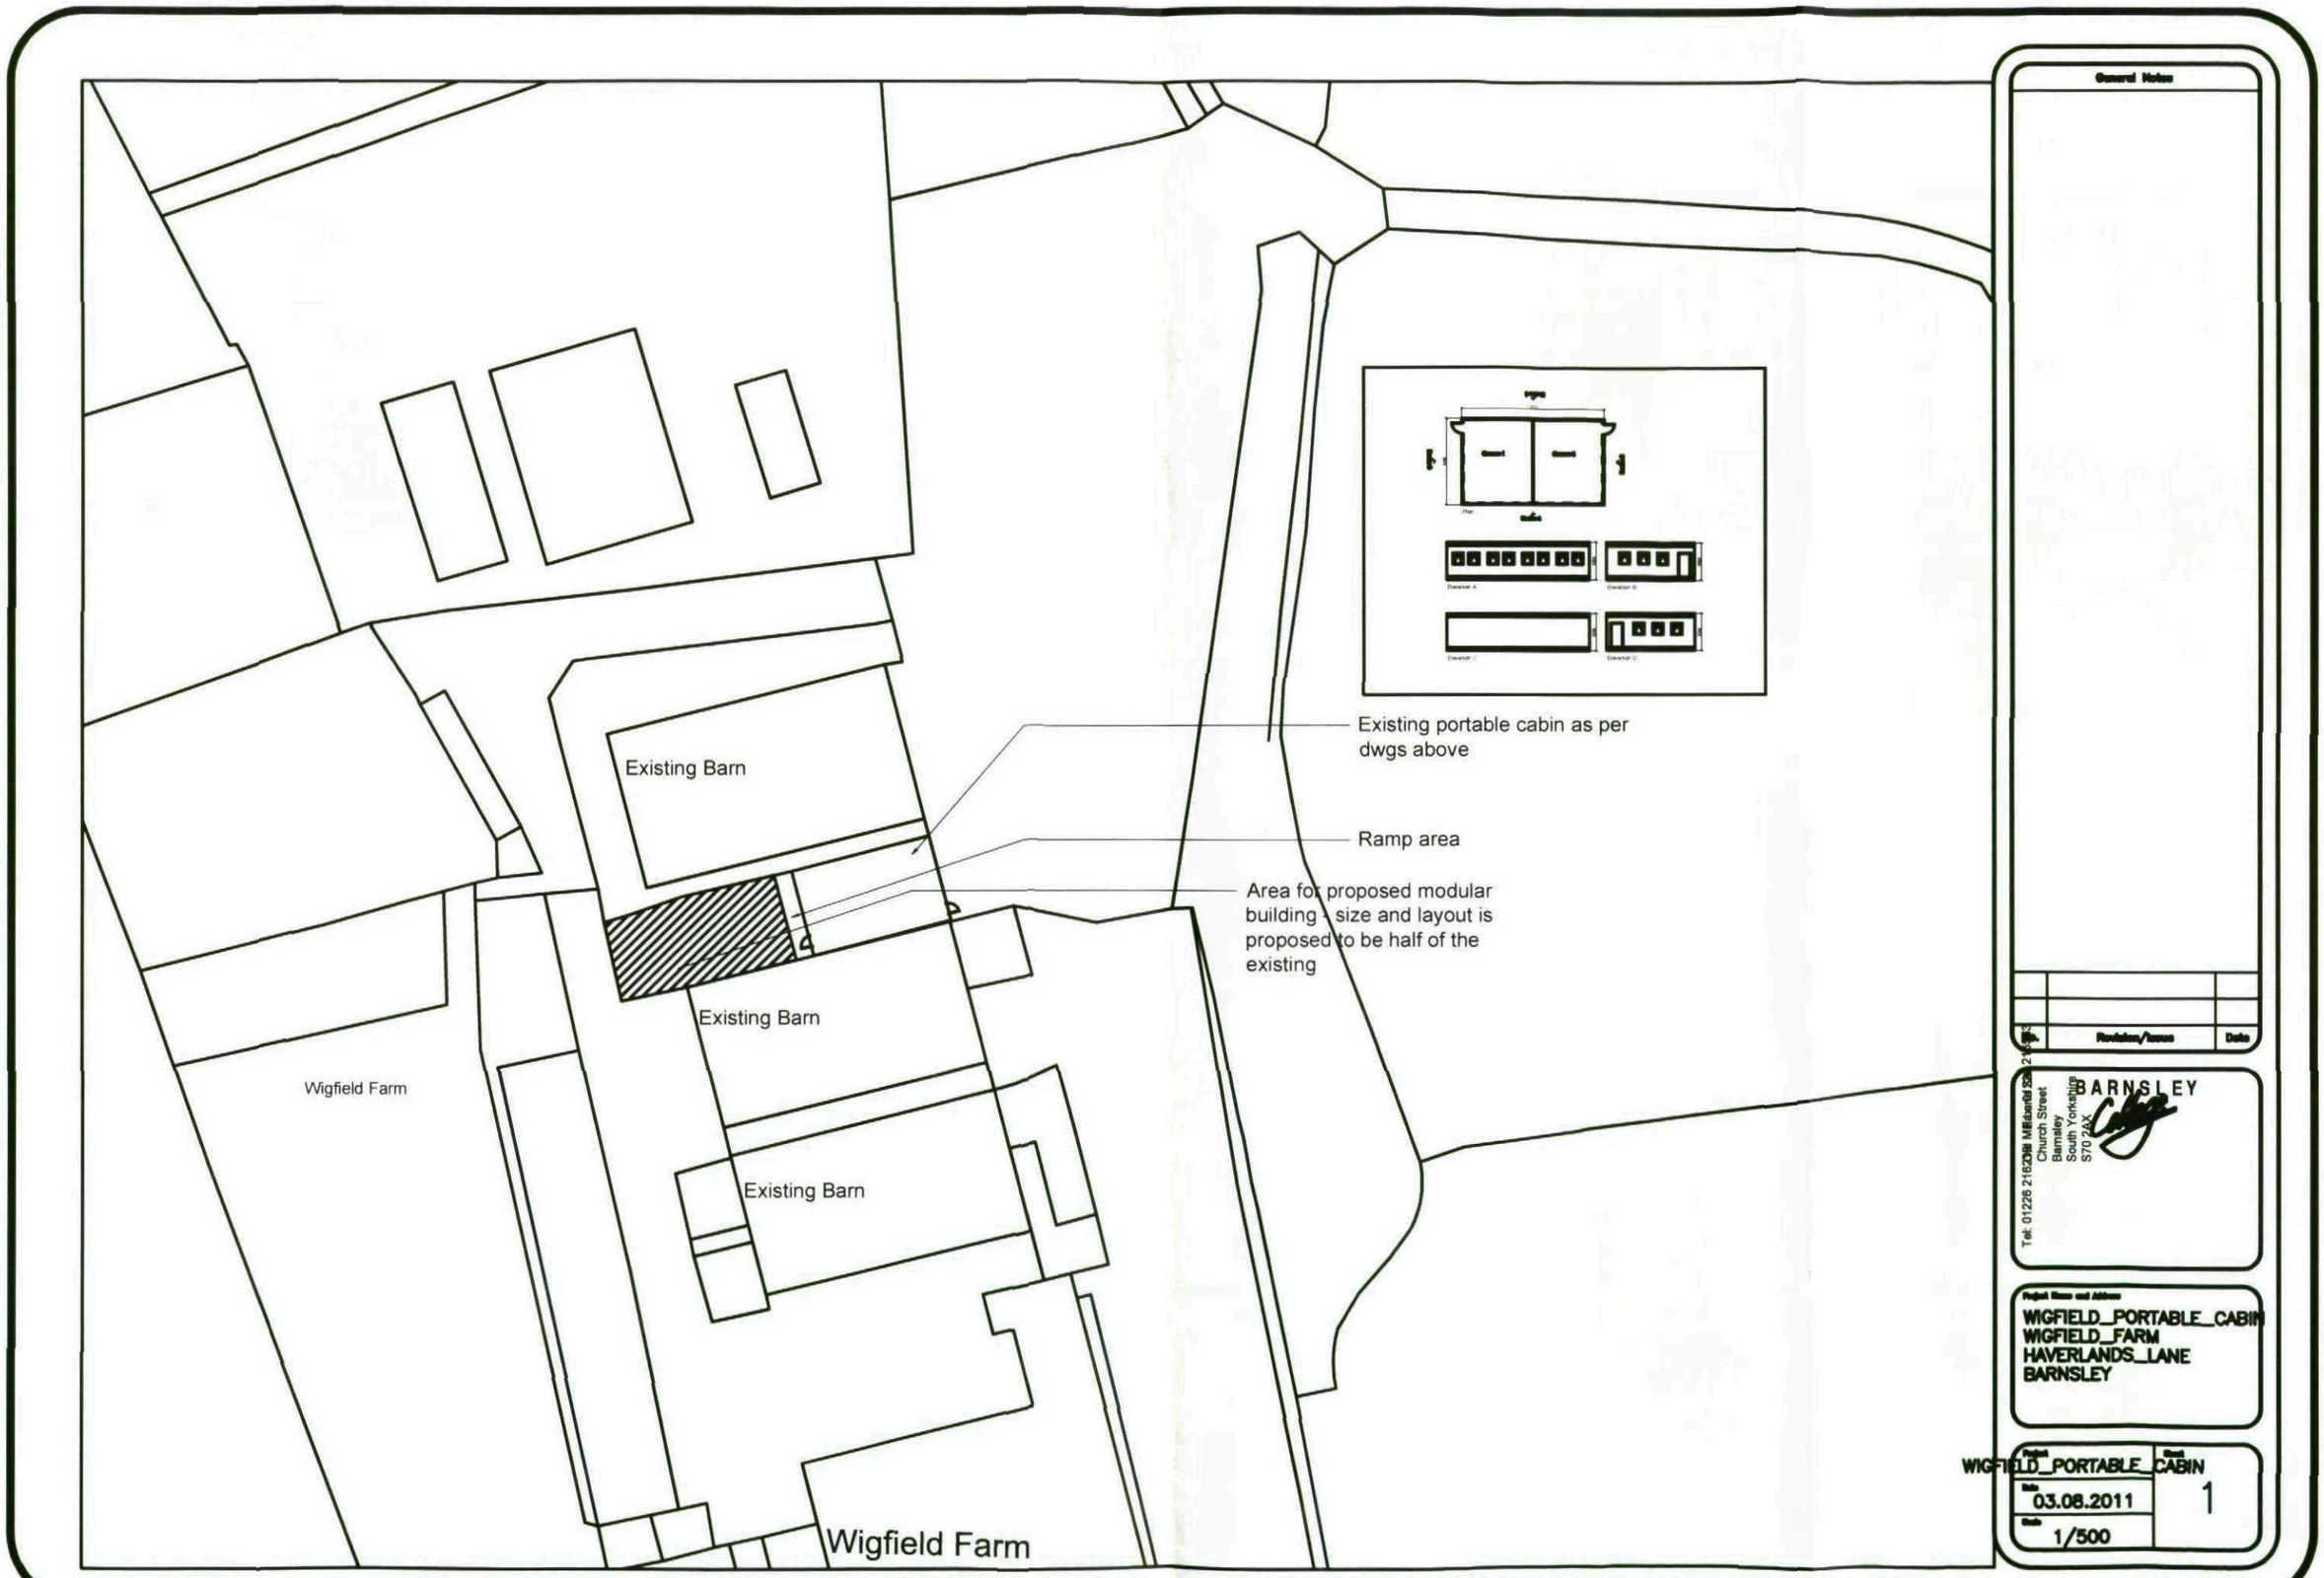
Existing Barn
Existing portable cabin as per dwgs above
Ramp area
Area for proposed modular building \ size and layout is proposed to be half of the existing
Existing Barn
Wigfield Farm
Existing Barn
Wigfield Farm
General Notes
Revision/Issue
Date
BARNSLEY
Tel: 01226 216236 Millsorial Square
Church Street
Barnsley
South Yorkshire
S70 2AX
WIGFIELD_PORTABLE_CABIN
WIGFIELD_FARM
HAVERLANDS_LANE
BARNSLEY
WIGFIELD_PORTABLE_
CABIN
03.08.2011
1/500
1