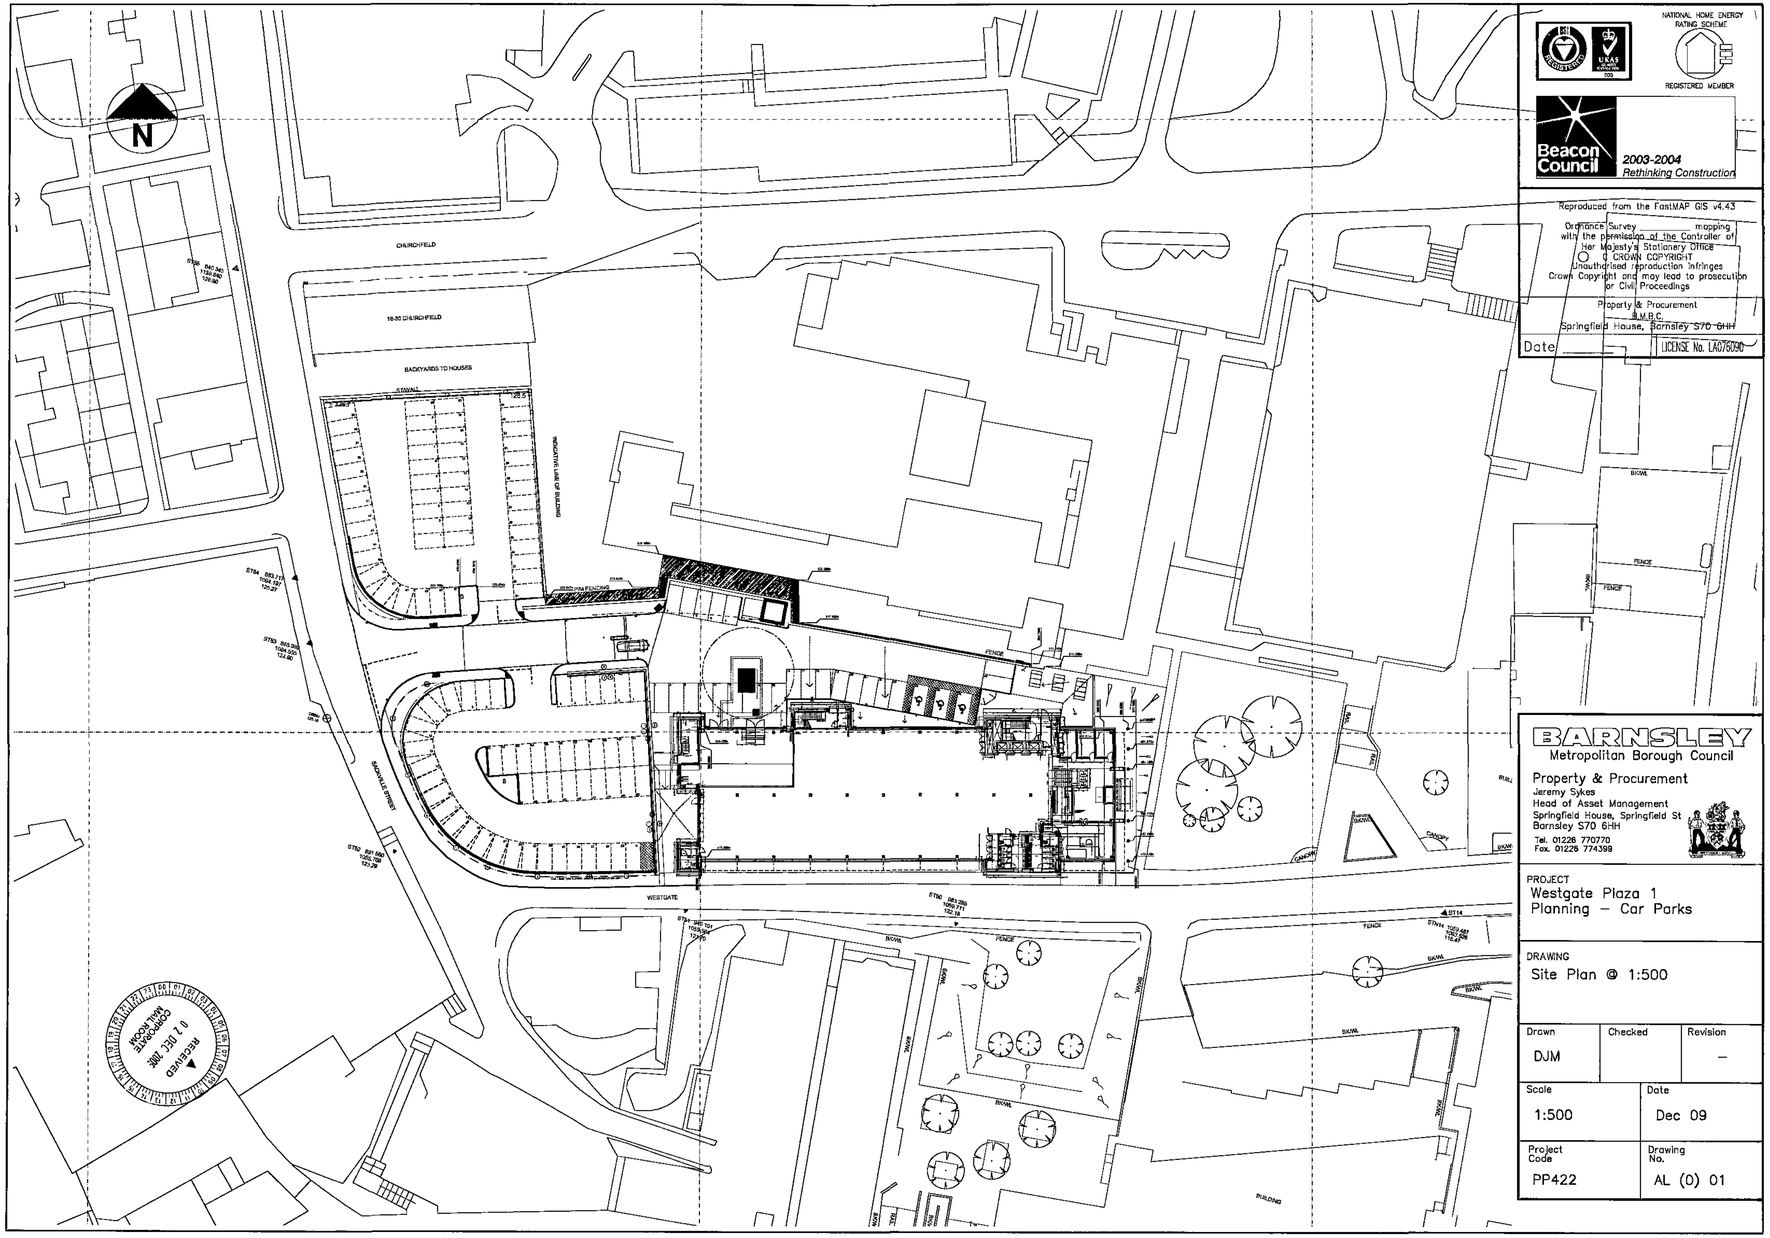


NATIONAL HOME ENERGY RATING SCHEME

REGISTERED MEMBER

Beacon Council 2003-2004 Rethinking Construction

Reproduced from the FastMAP GIS v4.43
Ordnance Survey mapping with the permission of the Controller of Her Majesty's Stationery Office © CROWN COPYRIGHT
Unauthorised reproduction infringes Crown Copyright and may lead to prosecution or Civil Proceedings
Property & Procurement BMBC Springfield House, Barnsley S70 6HH
Date LICENSE No. LA076090

BARNSLEY
Metropolitan Borough Council
Property & Procurement
Jeremy Sykes
Head of Asset Management
Springfield House, Springfield St
Barnsley S70 6HH
Tel. 01226 770770
Fax. 01226 774399

PROJECT
Westgate Plaza 1
Planning – Car Parks

DRAWING
Site Plan @ 1:500

Drawn	Checked	Revision
DJM		–

Scale	Date
1:500	Dec 09

Project Code	Drawing No.
PP422	AL (0) 01

BACKYARDS TO HOUSES

ST/WALL

+ 126.7

126.5 +

INDICATIVE LINE OF BUILDING

529.155N

526.099N

523.843N

522.647N

P/M FENCING

523.700N

523.874N

460.539E

463.191E

517.962N

FENCE

554.169N

511.377N

510.753N

500.000N

500.000E

479.600N

566.600E

589.600E

571.185E

500.657N

497.372N

494.063N

485.717N

482.439N

479.143N

566.000E

569.820E

OSBM
125.16

SACKVILLE STREET

ST52 891.560
1055.708
123.29

Dot / dash line denotes back of pavement (1.8m nom.)

WESTGATE

ST50 983.285
1069.711
122.18

ST51 940.101
1059.564
123.70

BK/WL

FENCE

BK/WL

BK/WL

RECEIVED
02 DEC 2009
CORPORATE MAIL ROOM

NATIONAL HOME ENERGY RATING SCHEME
REGISTERED MEMBER

Beacon Council
2003-2004
Rethinking Construction

Reproduced from the FastMAP GIS v4.43
Ordnance Survey _____ mapping
with the permission of the Controller of
Her Majesty's Stationery Office
© CROWN COPYRIGHT
Unauthorised reproduction infringes
Crown Copyright and may lead to prosecution
or Civil Proceedings

Property & Procurement
B.M.B.C.
Springfield House, Barnsley S70 6HH

Date _____ LICENSE No. 100022264 (2006)

BARNSLEY
Metropolitan Borough Council

Property & Procurement
Jeremy Sykes
Head of Asset Management
Springfield House, Springfield St
Barnsley S70 6HH
Tel. 01226 770770
Fax. 01226 774399

PROJECT
Westgate Plaza 1
Planning – Car Parks

DRAWING
Site Plan @ 1:200

Drawn	Checked	Revision
DJM		–

Scale	Date
1:200	Dec 09

Project Code	Drawing No.
PP422	AL (0) 03

BACKYARDS TO HOUSES

Police Headquarters

INDICATIVE LINE OF BUILDING

P/M FENCING

FENCE

WESTGATE

SACKVILLE STREET

Club

NEW ACCESS TO HIGHWAY TO BE CONSTRUCTED TO ADOPTABLE STANDARDS (SHOWN HATCHED). TO BE APPROVED BY LOCAL AUTHORITY.

Reproduced from the FastMAP GIS v4.43

Ordnance Survey _____ mapping with the permission of the Controller of Her Majesty's Stationery Office © CROWN COPYRIGHT Unauthorised reproduction infringes Crown Copyright and may lead to prosecution or Civil Proceedings

Property & Procurement B.M.B.C. Springfield House, Barnsley S70 6HH

Date _____ LICENSE No. 100022264 (2009)

Beacon Council 2003-2004 Rethinking Construction

NATIONAL HOME ENERGY RATING SCHEME REGISTERED MEMBER

BARNSLEY Metropolitan Borough Council

Property & Procurement
Jeremy Sykes
Head of Asset Management
Springfield House, Springfield St
Barnsley S70 6HH
Tel. 01226 770770
Fax. 01226 774399

PROJECT
Westgate Plaza 1
Planning – Car Parks

DRAWING
Site Plan @ 1:200
Detailed

Drawn	Checked	Revision
DJM	---	-

Scale	Date
1:200	Dec 09

Project Code	Drawing No.
PP422	AL (0) 02

RECEIVED 02 DEC 2009 CORPORATE MANAGEMENT