
Existing Rear Elevation

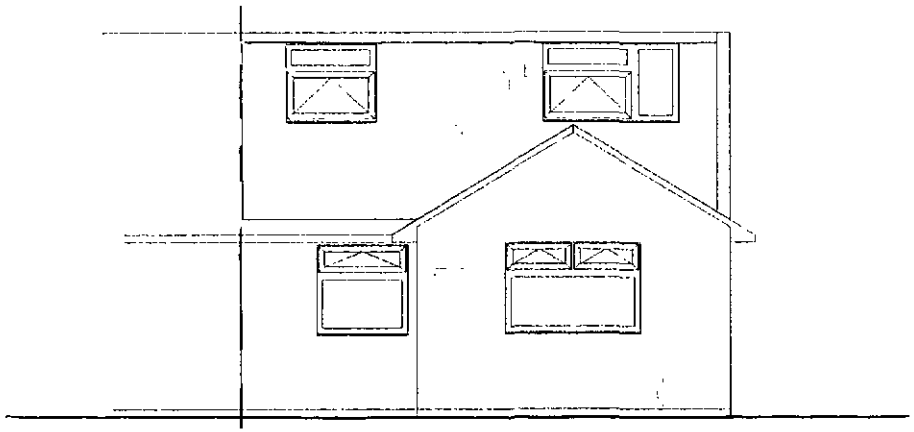


Existing Site Address
MR & MRS BANTON
38 POPLAR AVENUE
SHAFTON
BARNSLEY
S72 8PV
SOUTH YORKSHIRE

A4
Drawing Scale: 1:100

RoofWright

Existing Left Elevation

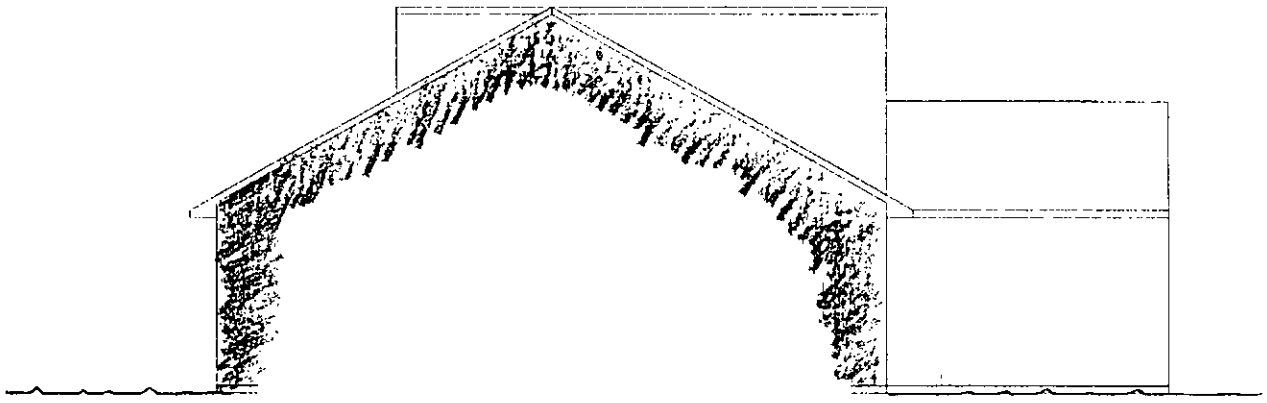


Existing Site Address
MR & MRS BANTON
38 POPLAR AVENUE
SHAFTON
BARNSLEY
S72 8PV
SOUTH YORKSHIRE

A4
Drawing Scale: 1:100

RoofWright

Existing Right Elevation

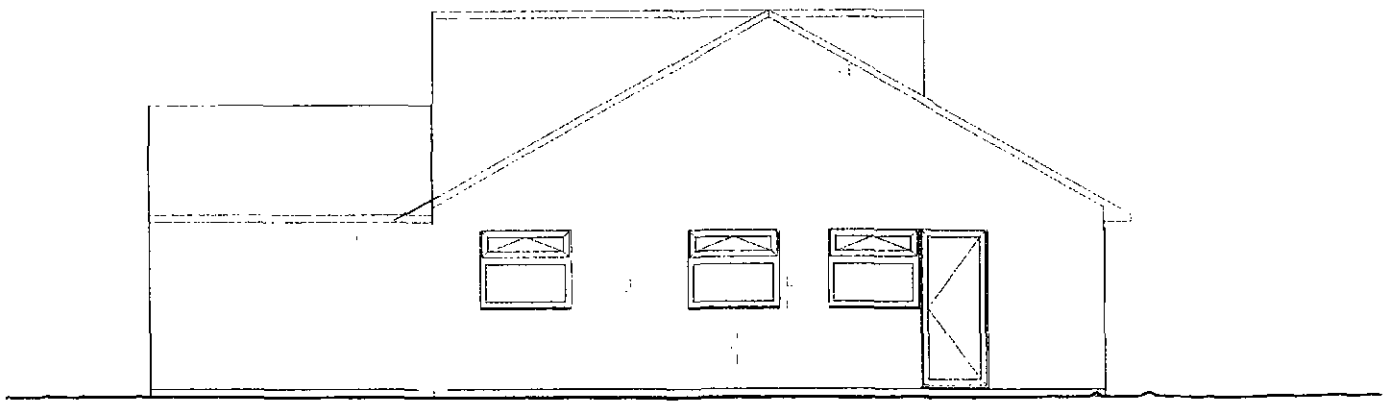


Existing Site Address
MR & MRS BANTON
38 POPLAR AVENUE
SHAFTON
BARNSLEY
S72 8PV
SOUTH YORKSHIRE

A4
Drawing Scale: 1:100

RoofWright

Proposed Rear Elevation

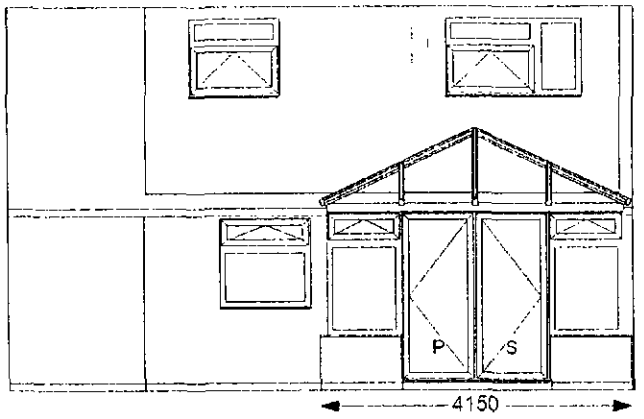


Proposed Site Address
MR & MRS BANTON
38 POPLAR AVENUE
SHAFTON
BARNSLEY
S72 8PV
SOUTH YORKSHIRE

A4
Drawing Scale: 1:100

RoofWright

Proposed Left Elevation

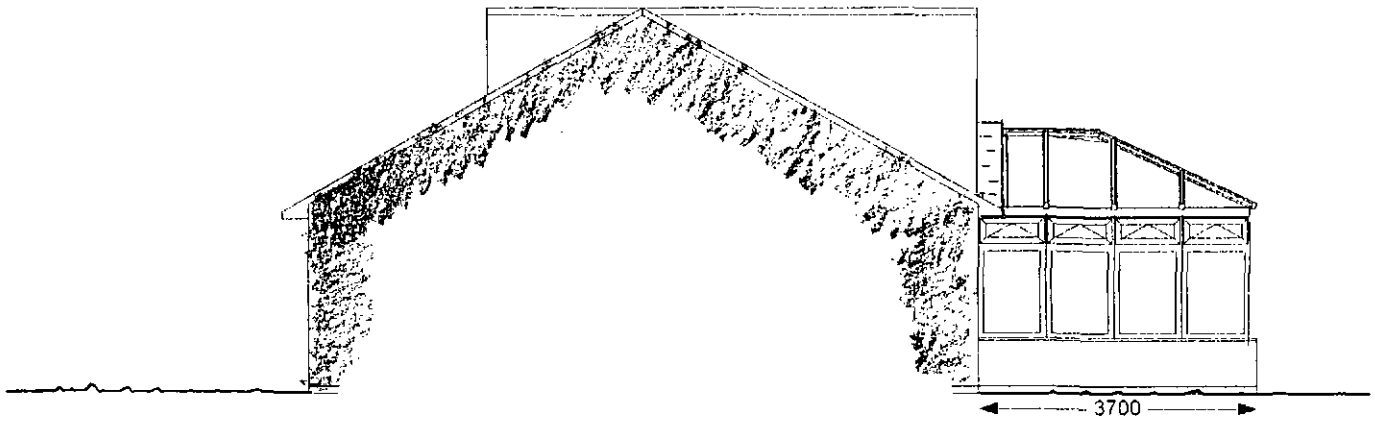


Proposed Site Address
MR & MRS BANTON
38 POPLAR AVENUE
SHAFTON
BARNSLEY
S72 8PV
SOUTH YORKSHIRE

A4
Drawing Scale: 1:100

RoofWright

Proposed Right Elevation

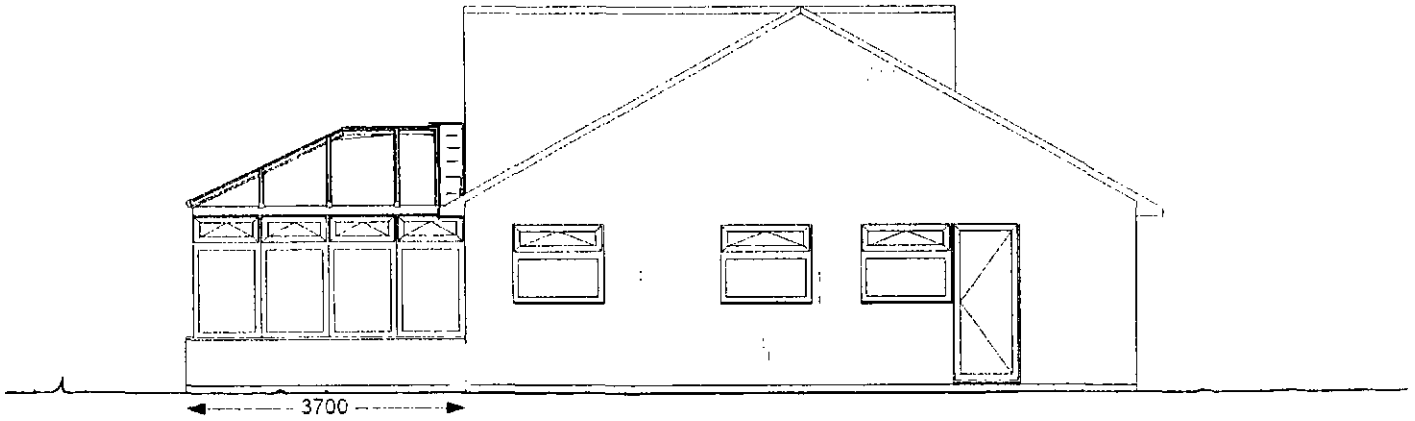


Proposed Site Address
MR & MRS BANTON
38 POPLAR AVENUE
SHAFTON
BARNSLEY
S72 8PV
SOUTH YORKSHIRE

A4
Drawing Scale: 1:100

RoofWright

Existing Plan View (With Boundary)

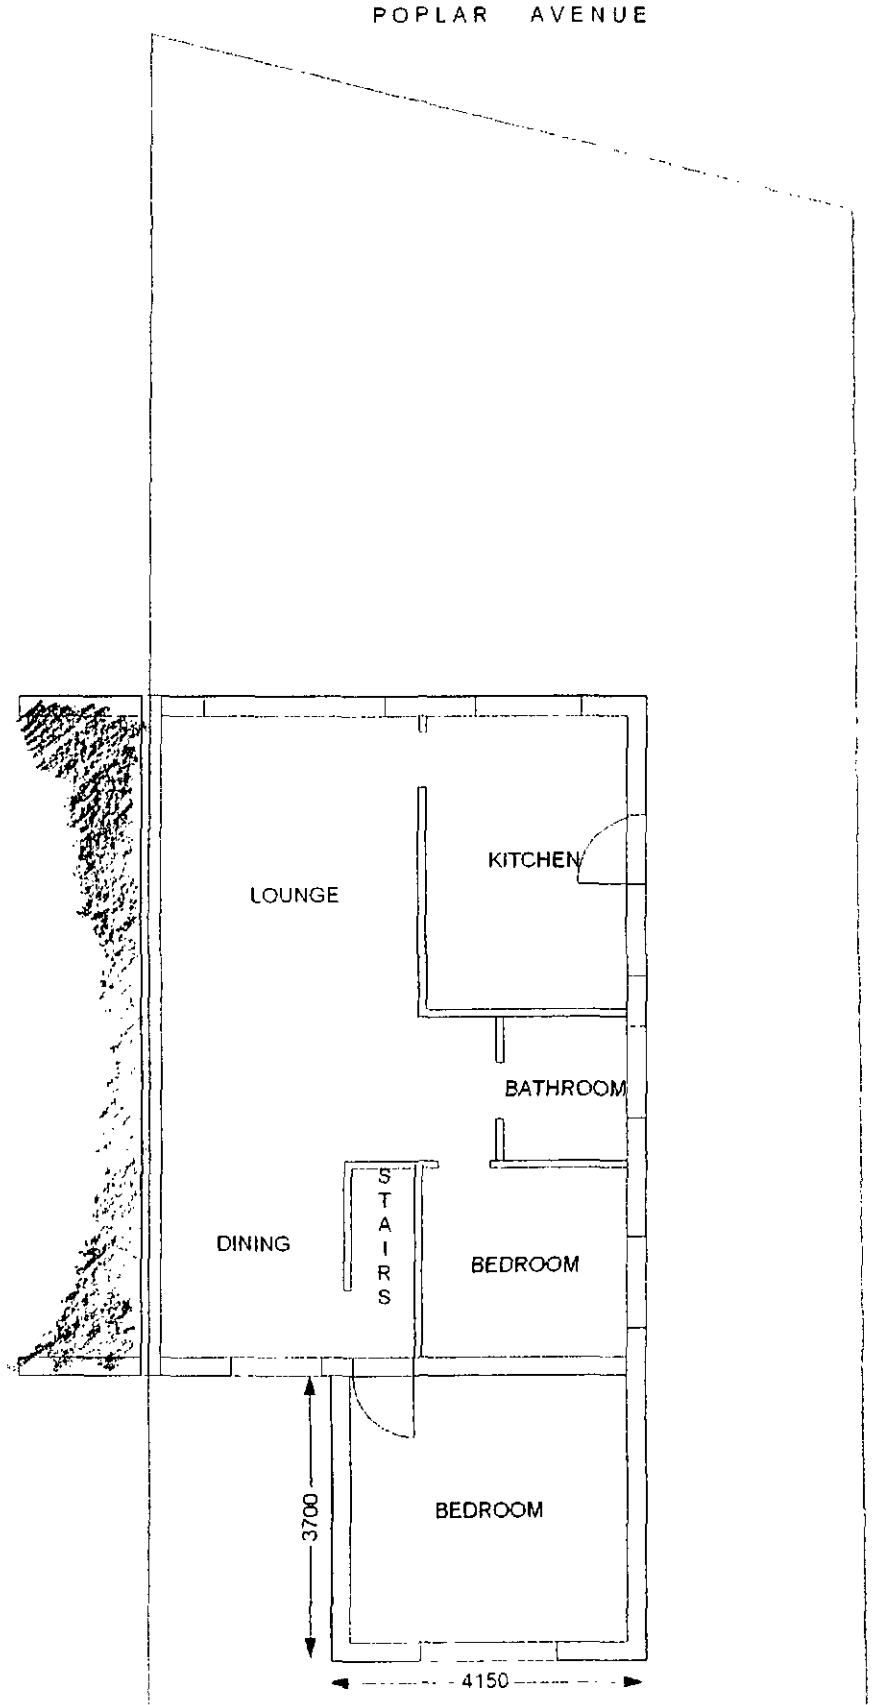

Existing Site Address


MR & MRS BANTON
38 POPLAR AVENUE
SHAFTON
BARNSLEY
S72 8PV
SOUTH YORKSHIRE

A3

Drawing Scale: 1:100

RoofWright

Proposed Plan View (With Boundary)

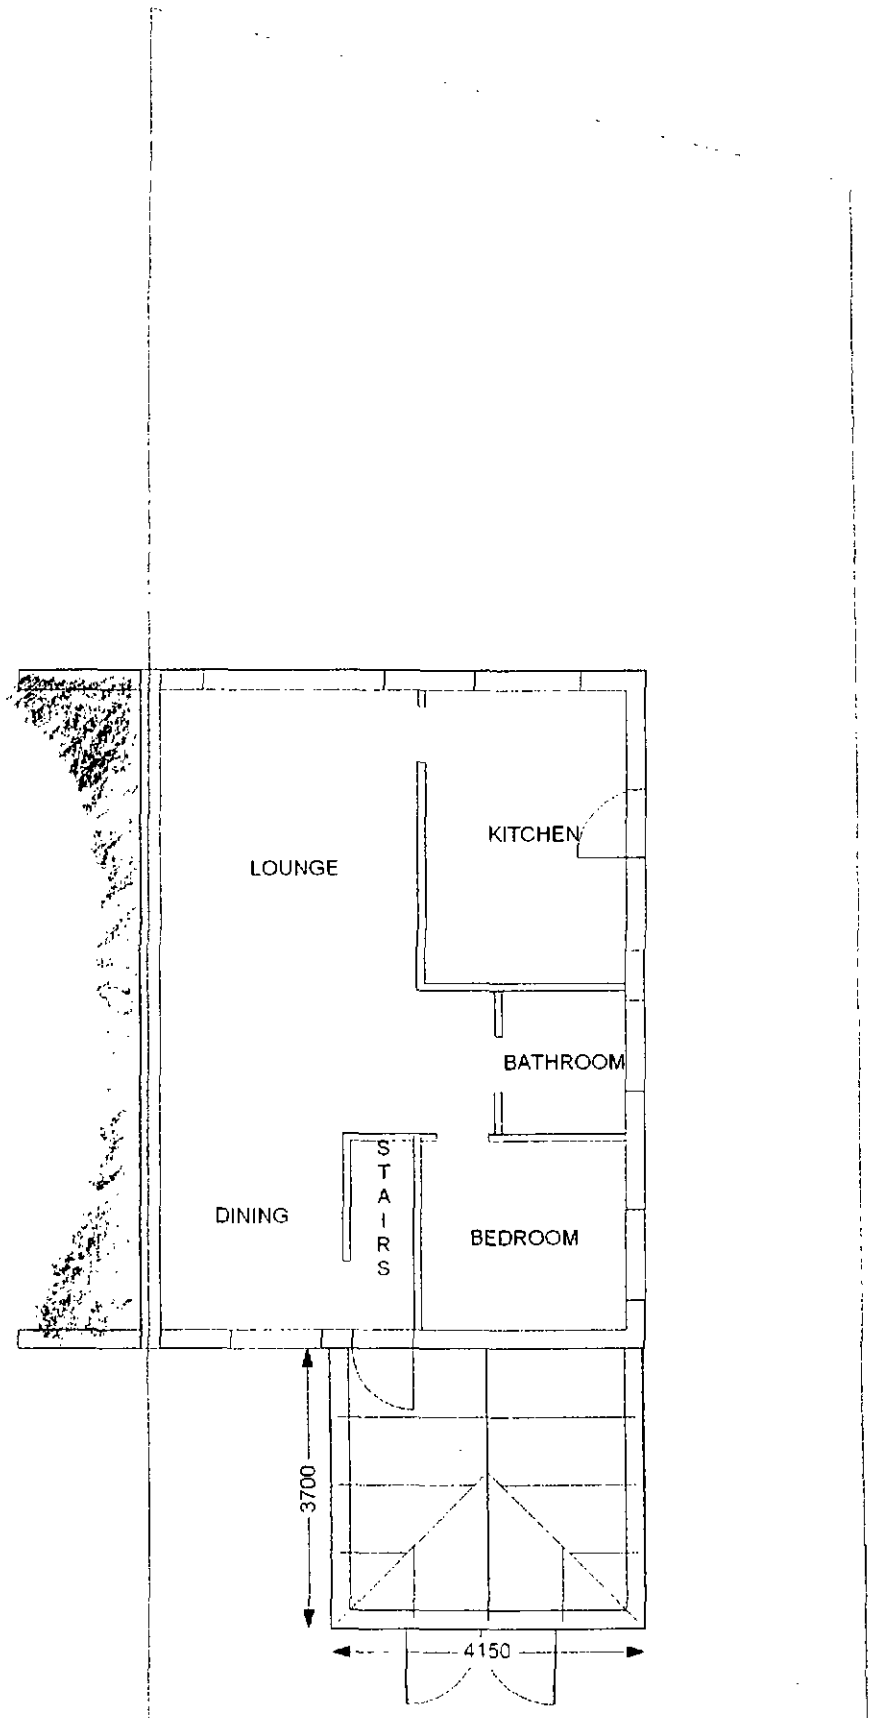

Proposed Site Address

MR & MRS BANTON
38 POPLAR AVENUE
SHAFTON
BARNSLEY
S72 8PV
SOUTH YORKSHIRE


A3


Drawing Scale: 1:100

RoofWright

Proposed Plan View (With Boundary)

POPLAR AVENUE

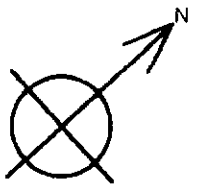

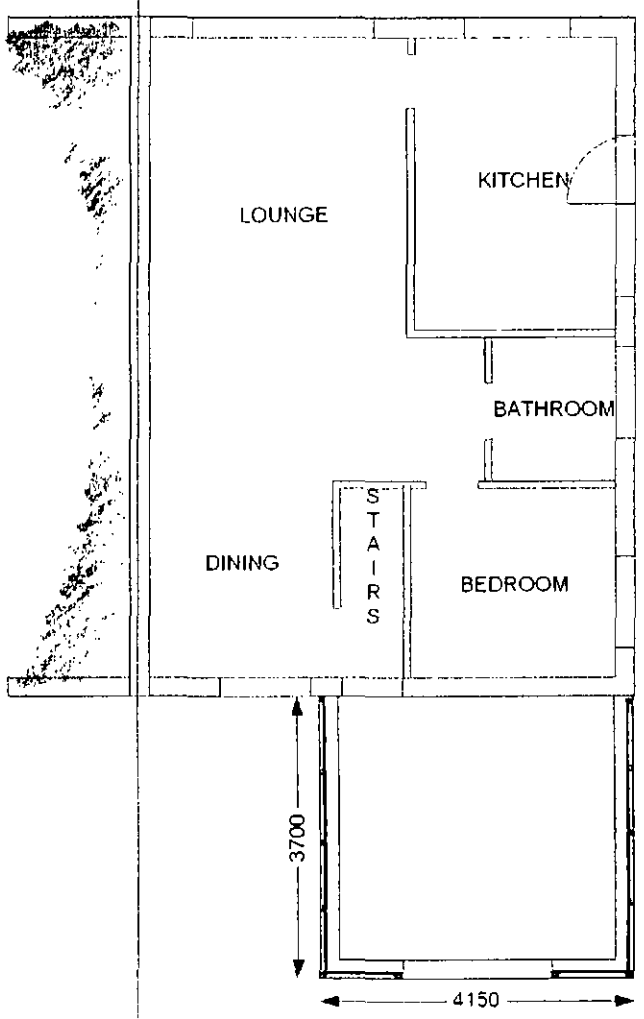

Proposed Site Address

MR & MRS BANTON
38 POPLAR AVENUE
SHAFTON
BARNSLEY
S72 8PV
SOUTH YORKSHIRE

A3

Drawing Scale: 1:100

RoofWright