


SITE LOCATION PLAN

iDprojects

PROPOSED CHANGE OF USE – B1 TO C3
123 DODWORTH ROAD, BARNSELEY, S70 6HL
DWG No. 476–A10 rev--
SCALE 1:1000@A4 DECEMBER 2020

REV DATE ITEM

AUTH

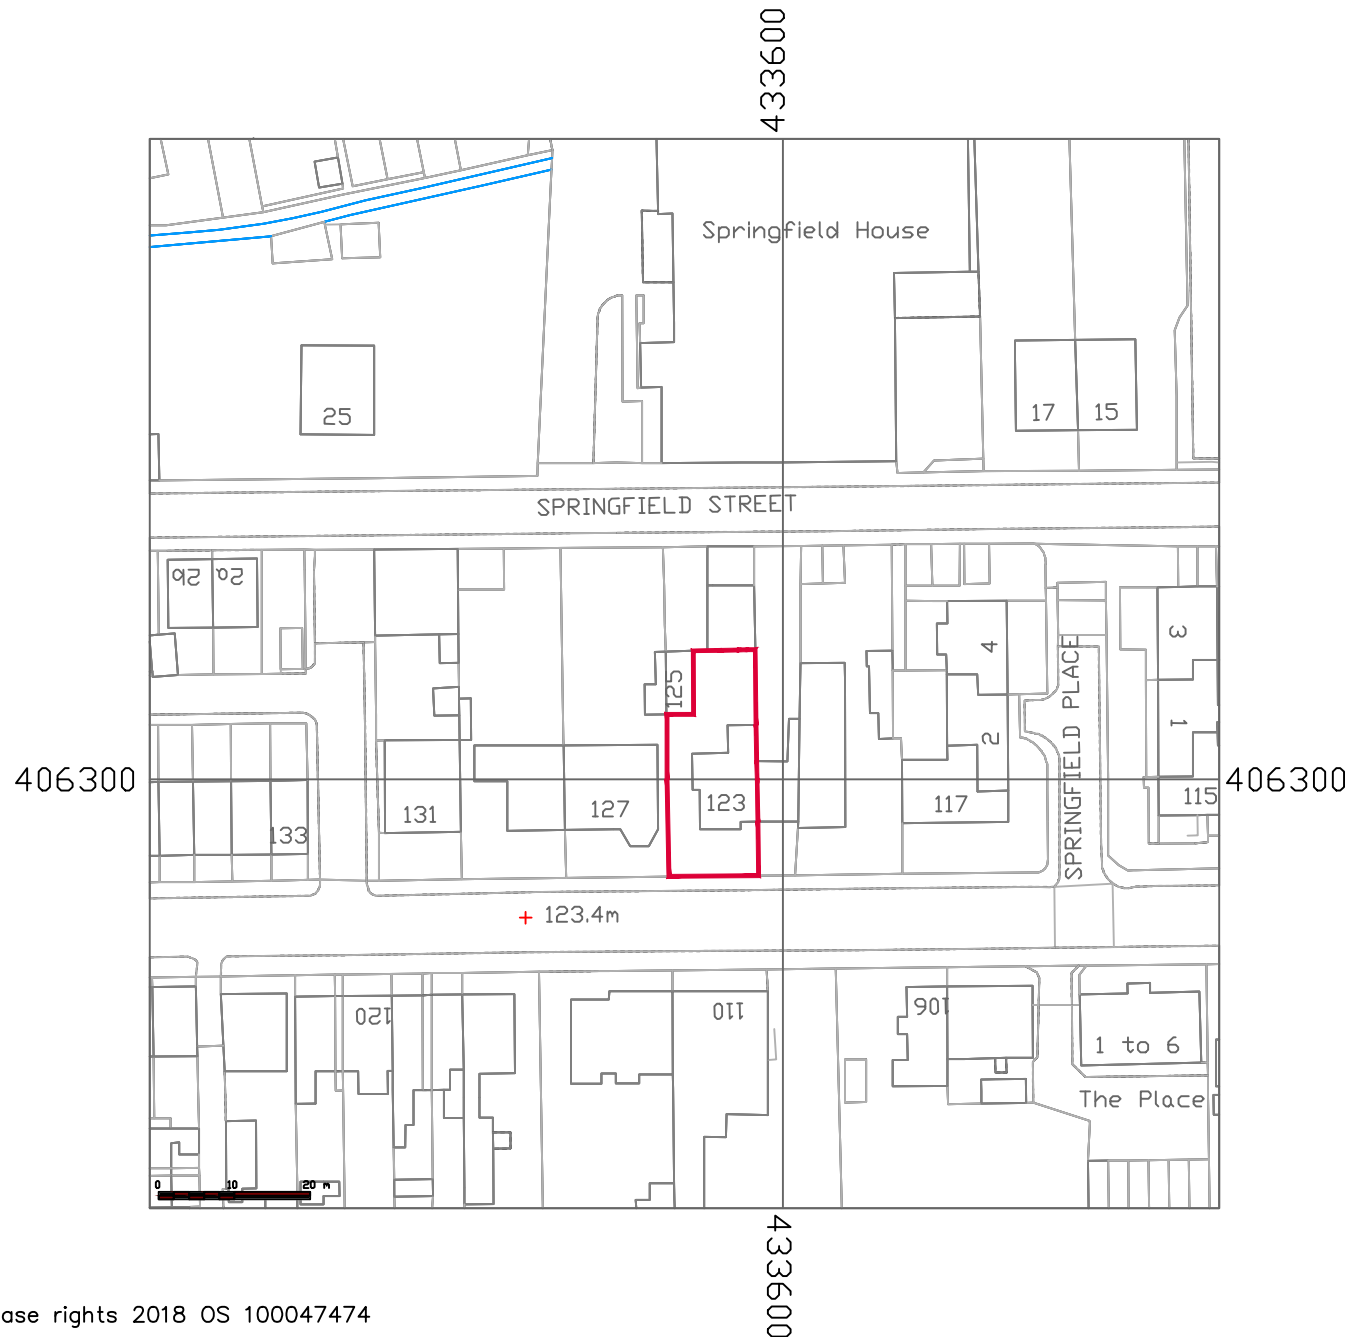

NOTE:

§ Crown Copyright and database rights 2018 OS 100047474