



NOTES

ALL DIMENSIONS AND LEVELS ARE TO BE CHECKED ON SITE
ANY DISCREPANCIES ARE TO BE REPORTED TO THE ARCHITECT
BEFORE ANY WORK COMMENCES
THIS DRAWING SHALL NOT BE SCALED TO ASCERTAIN ANY
DIMENSIONS WORK TO FIGURED DIMS ONLY
THIS DRAWING SHALL NOT BE REPRODUCED WITHOUT EXPRESS
WRITTEN PERMISSION FROM AEL LTD.

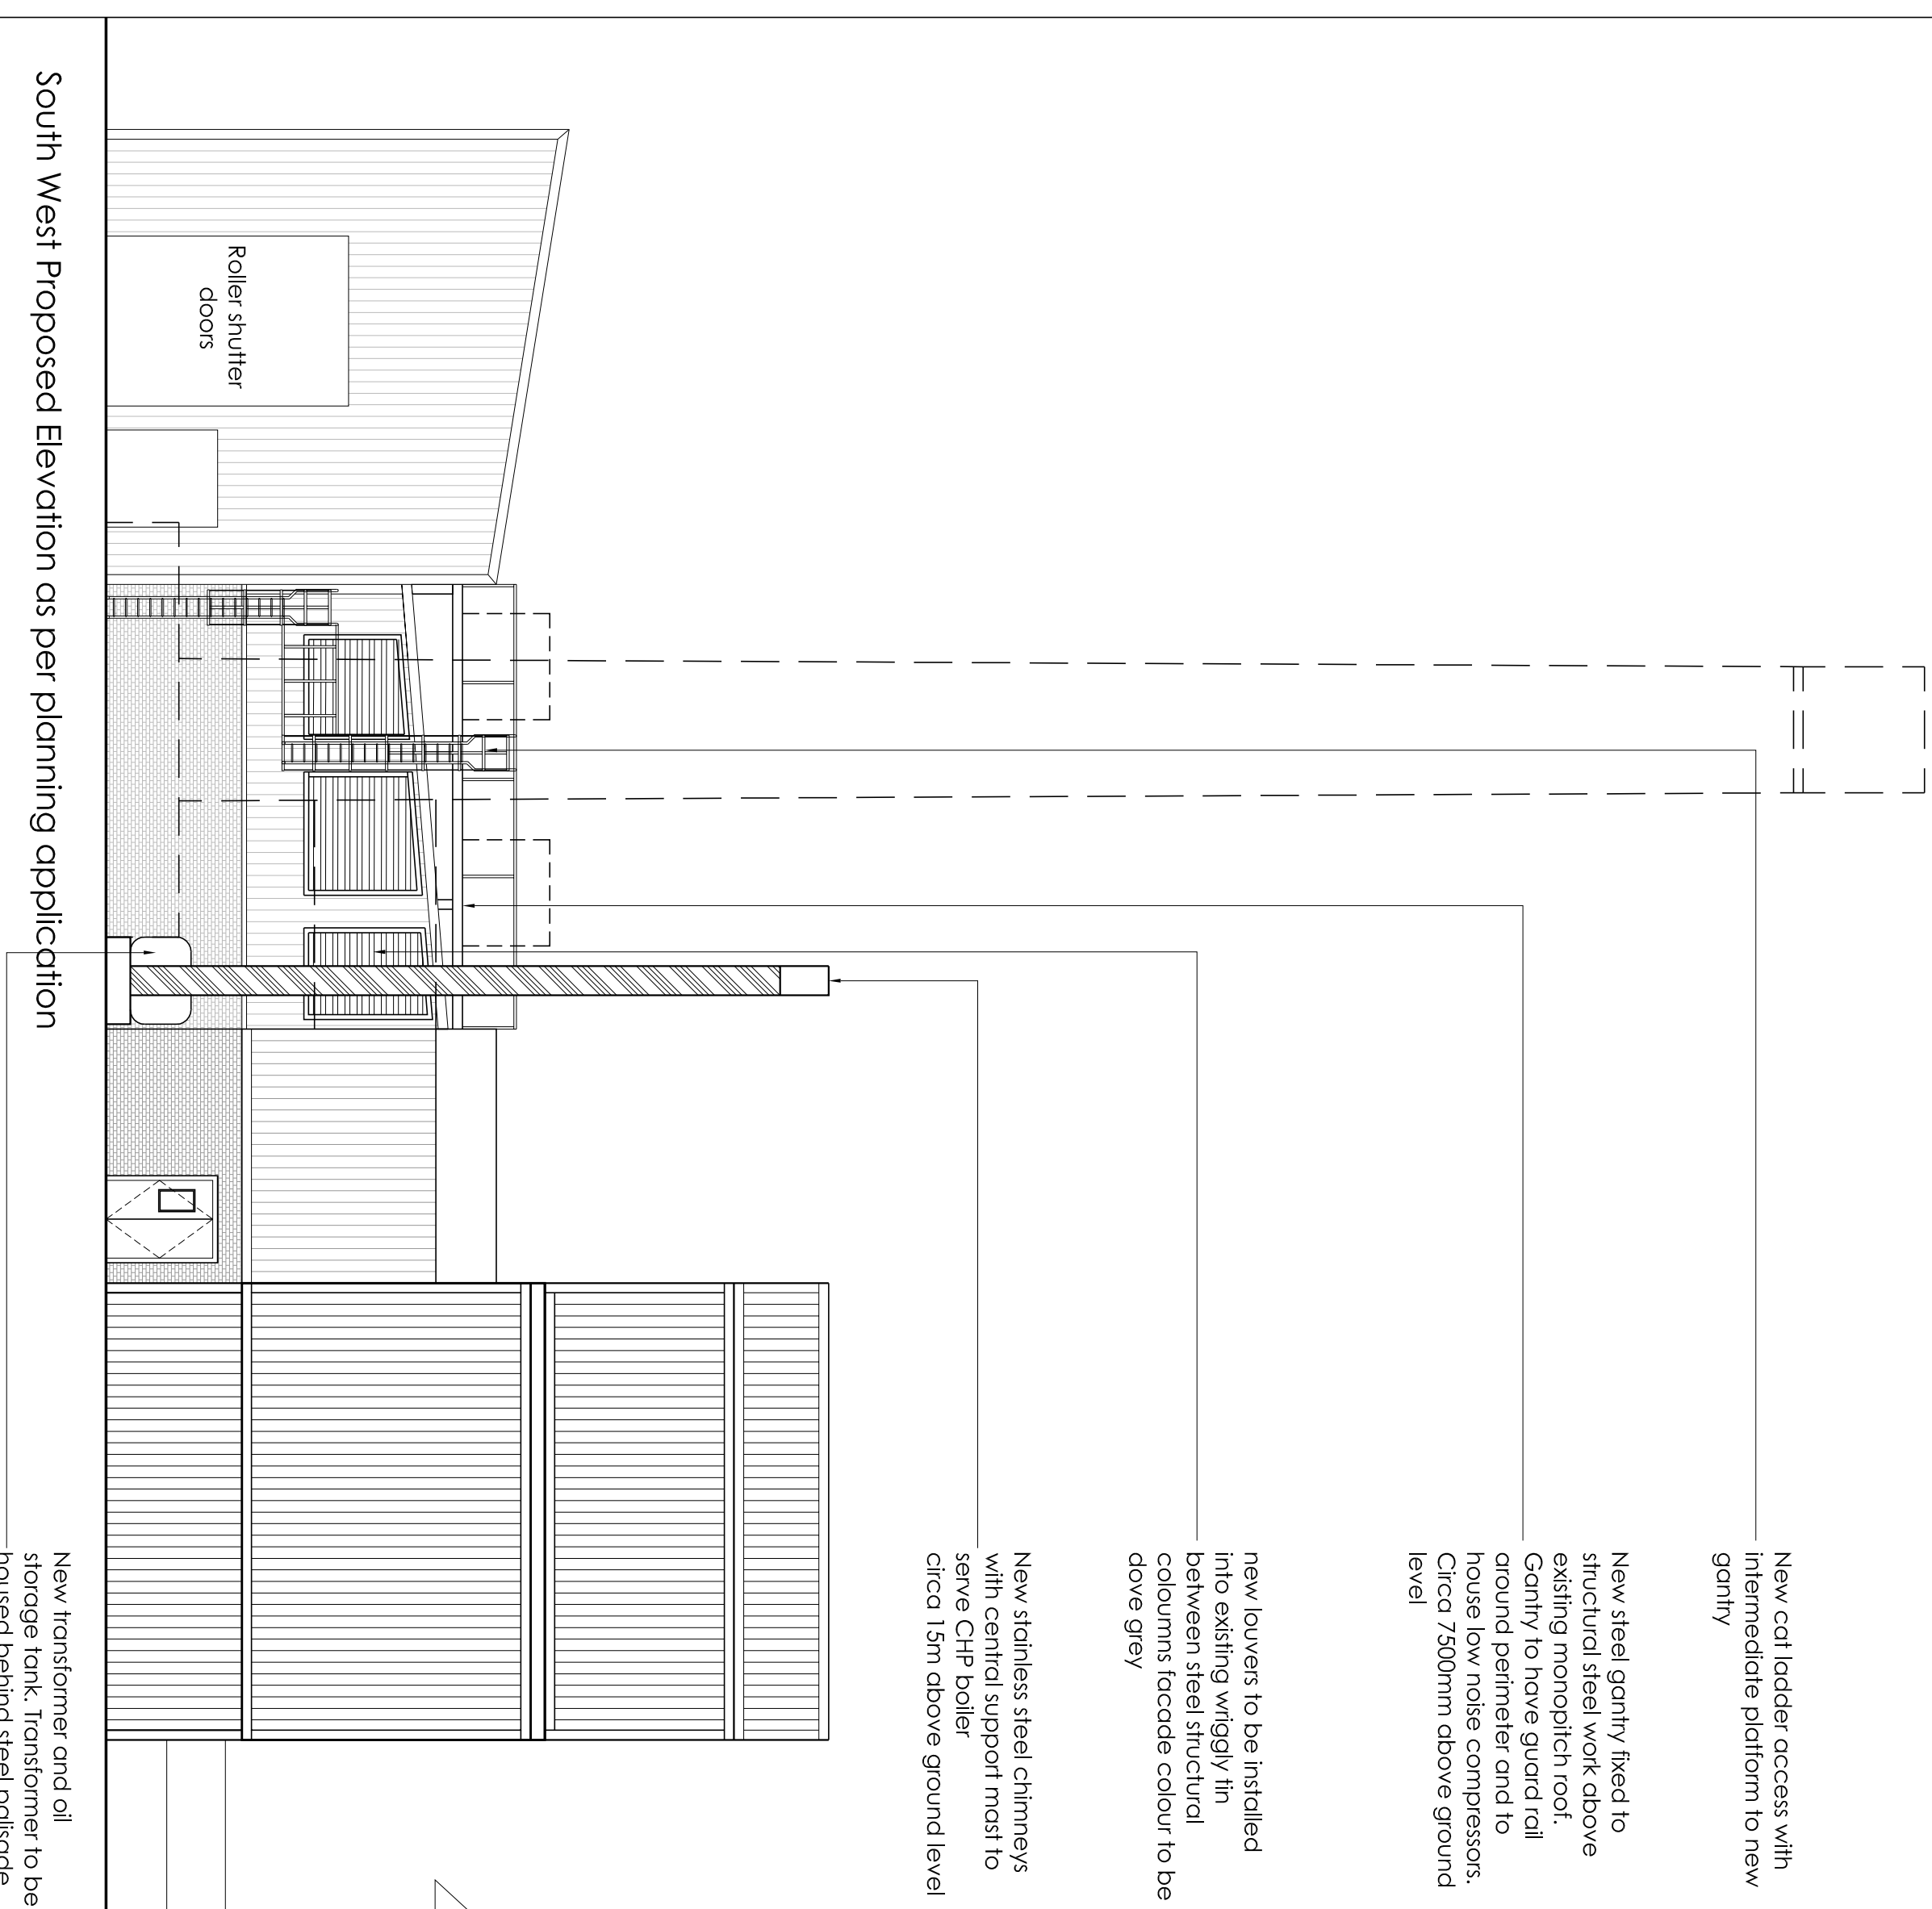

South West Proposed Elevation as per planning application

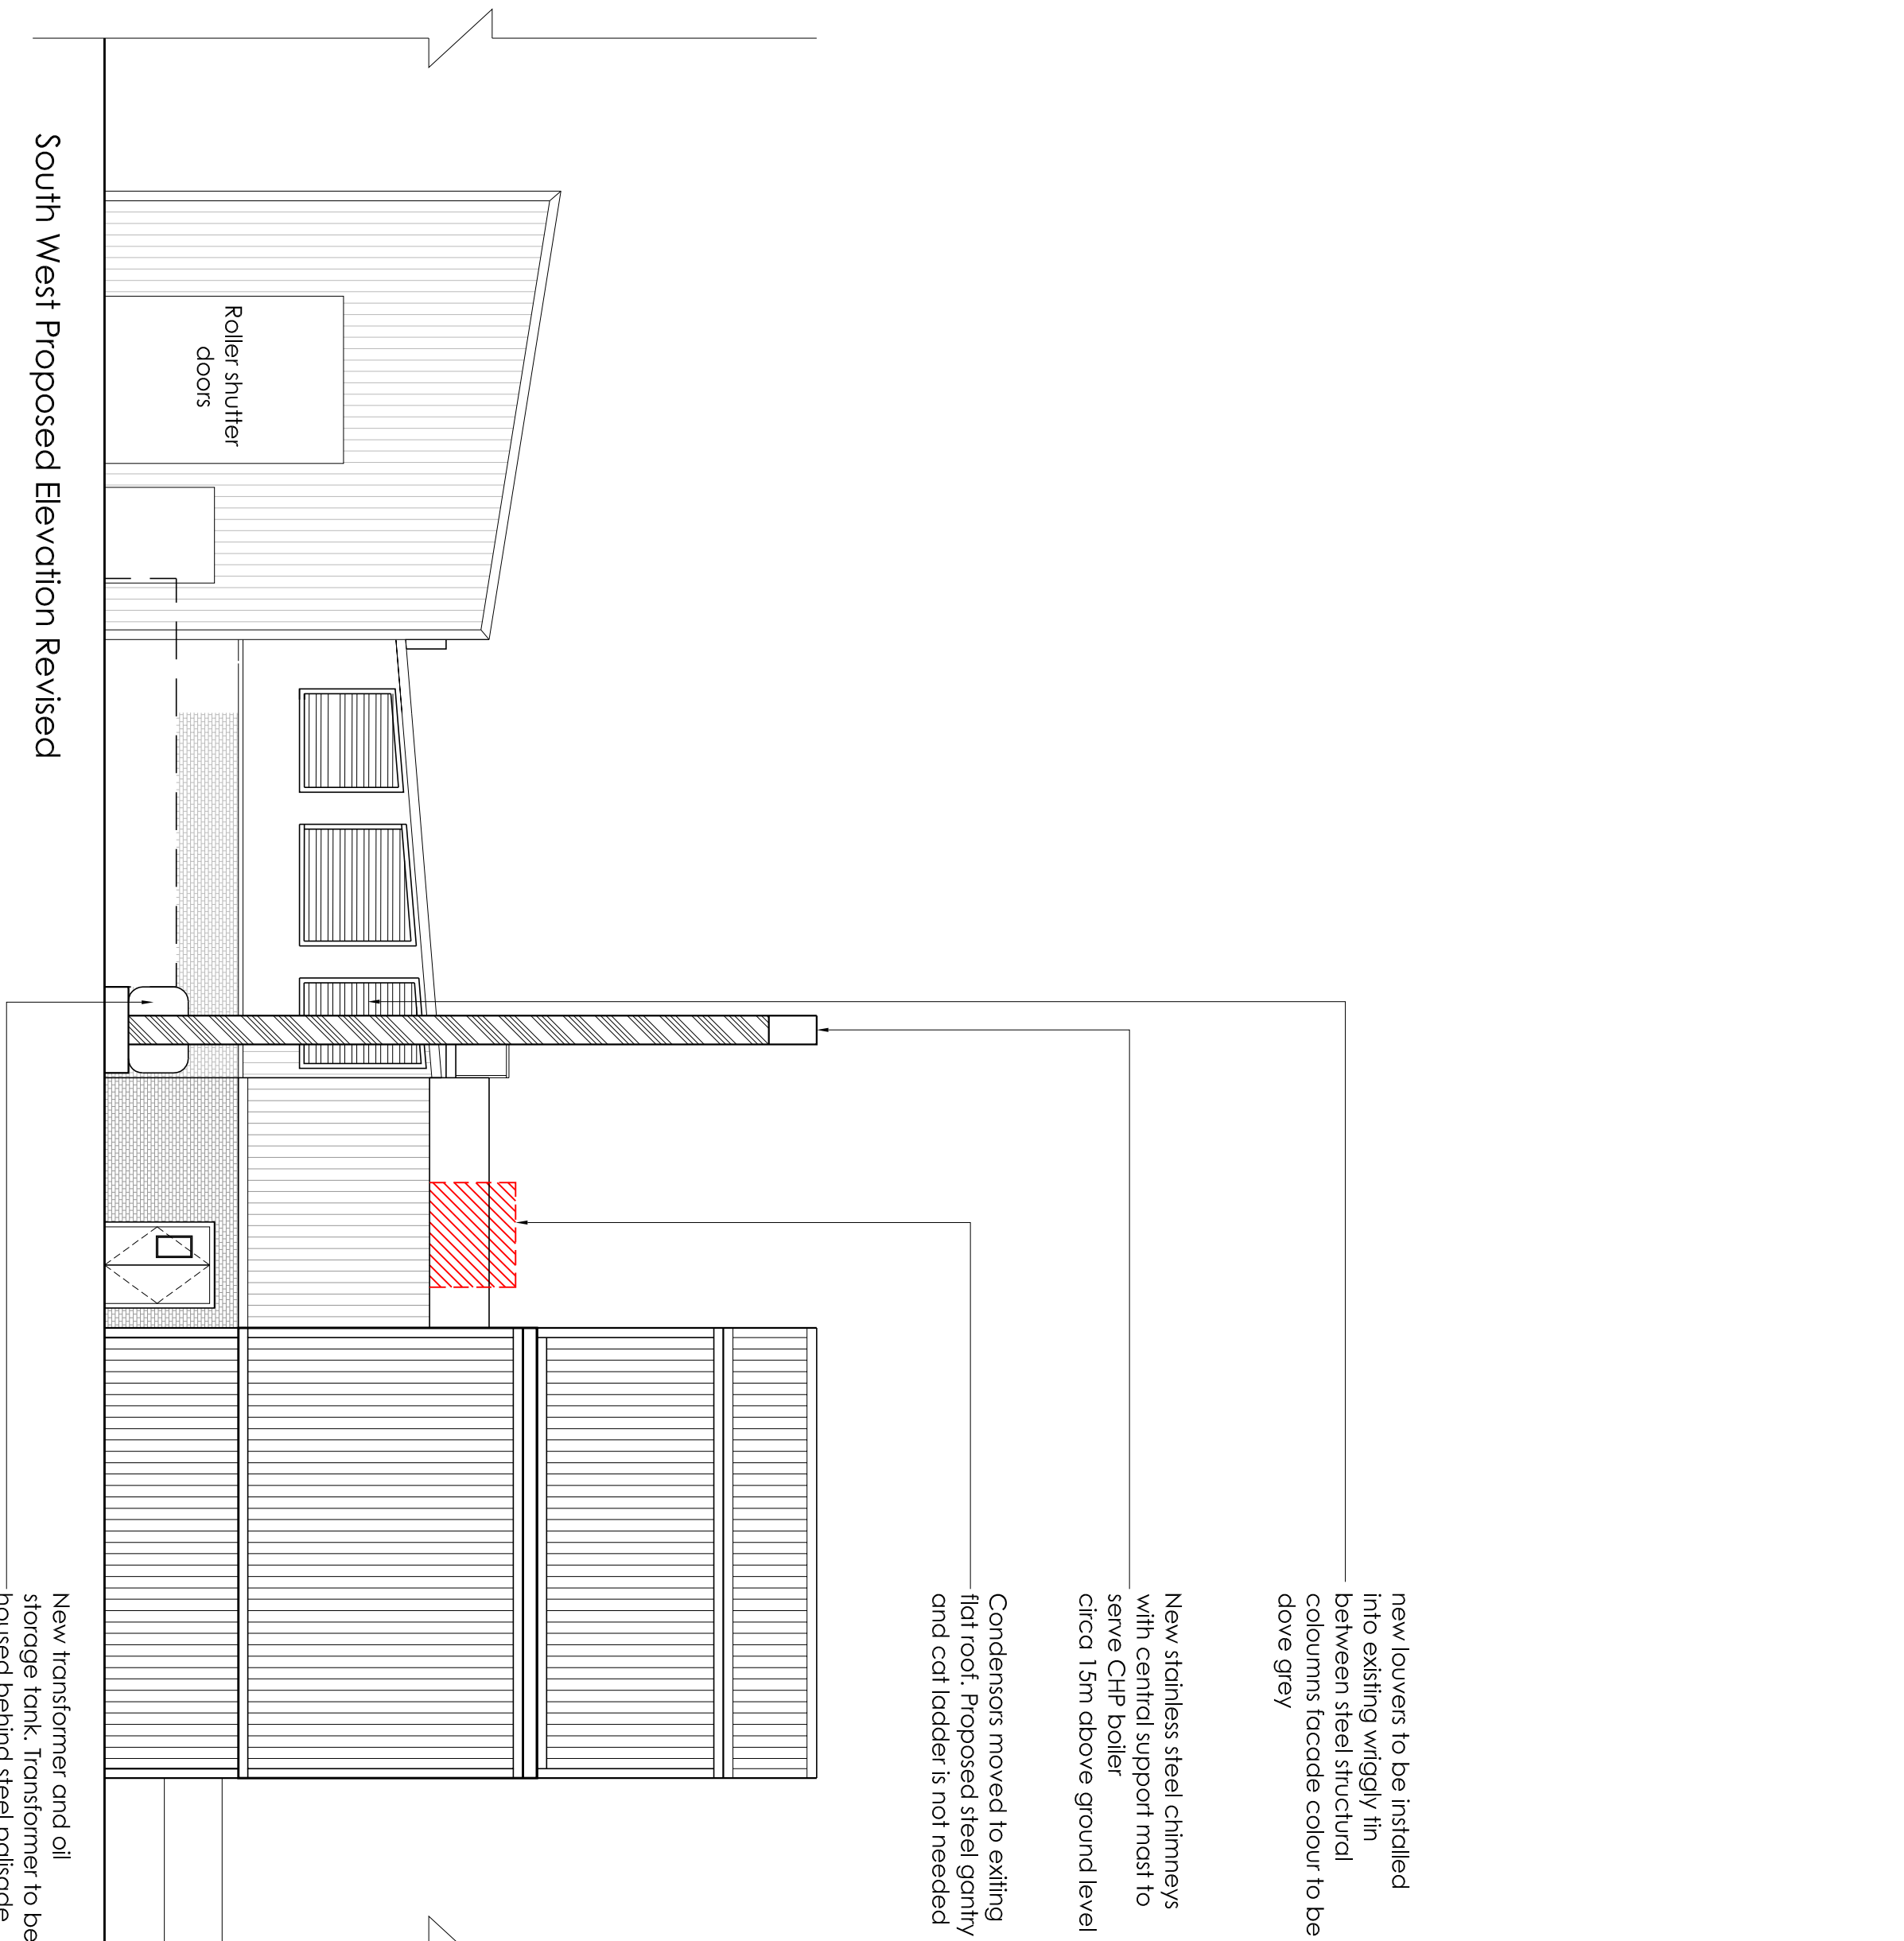

South West Proposed Elevation Revised

ARL Architects
1st Floor
St Georges House
100, St Georges Road
Manchester, UK
M2 3NS
T: +44(0)161 234 663
F: +44(0)161 234 664
www.pearl-of-the-com
Hampden office
T: +44(0)151 231 6200

key plan

dwg purpose			
PRELIMINARY			
scale	1:1	drawn GR	checked
⌀ sheet size A1		rev date	05/04/11
113156		XL-20-001	
job number		drawing number	revision