

A3

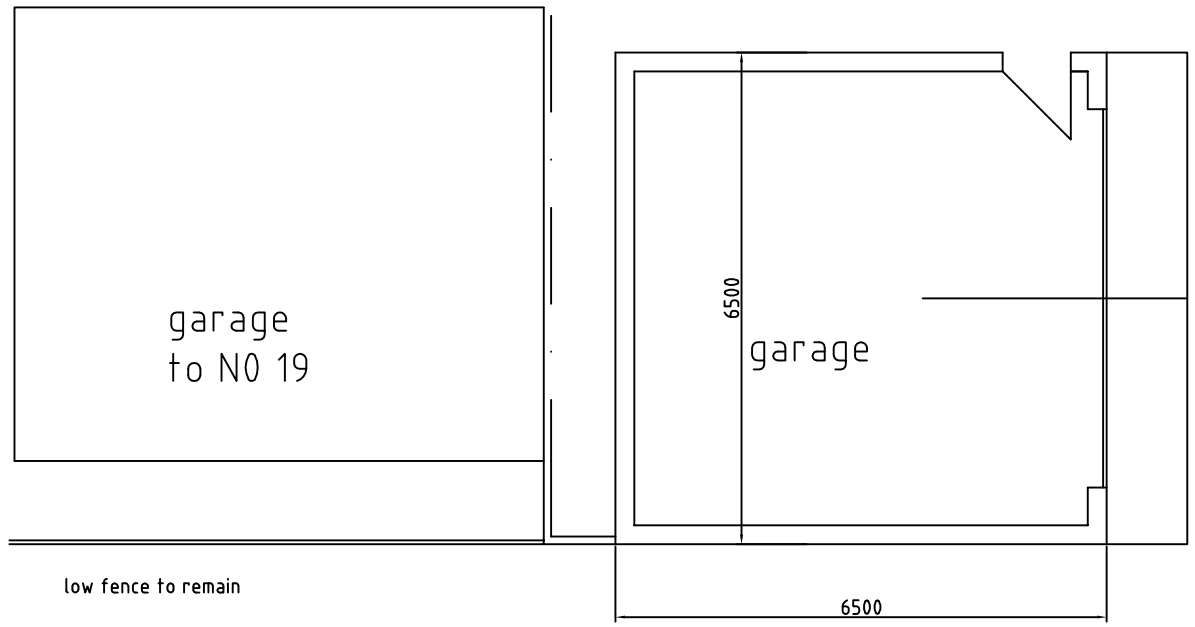


Plan

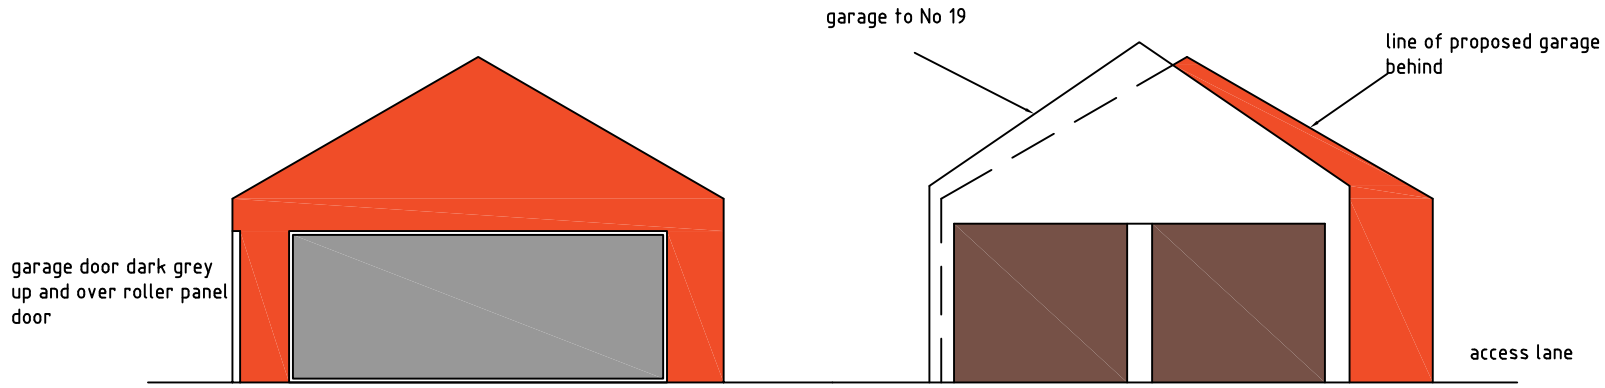


gable elevation to drive

elevation from No 19

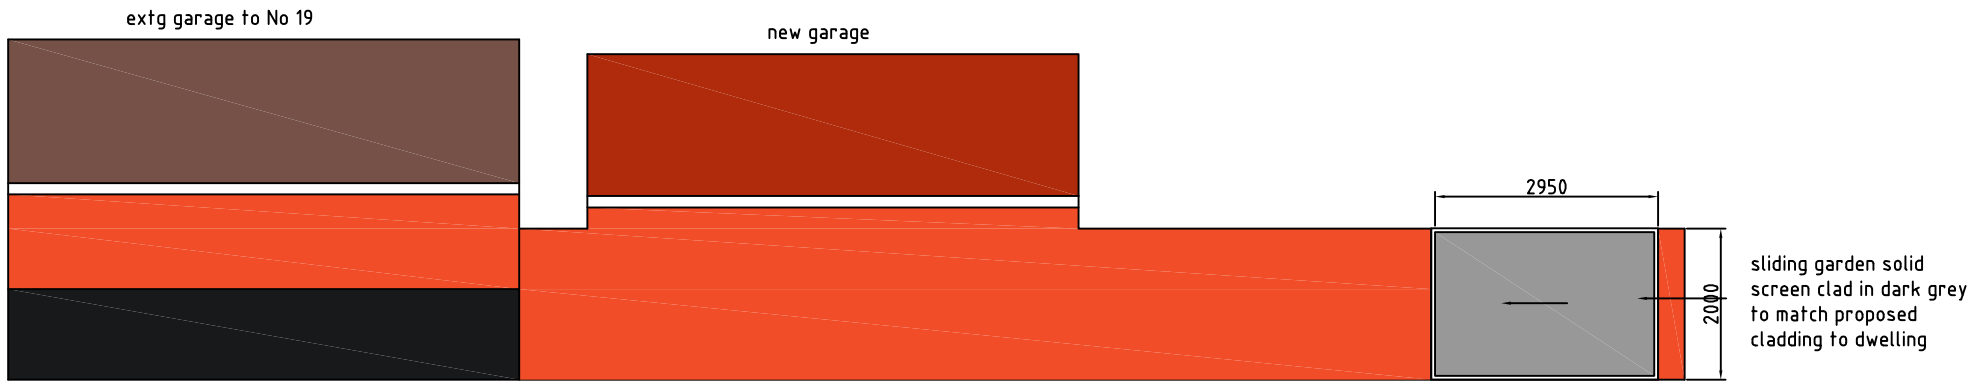

Elevation to Oakwood Avenue

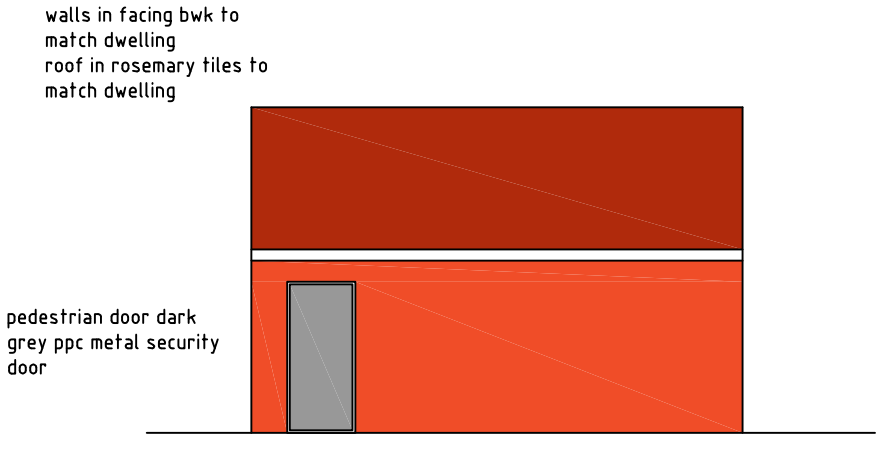

elevation to dwelling

Roy Harrison Arch Consultant
The Boat House
Huddersfield Road
Penistone
Telephone 07922696549
E-Mail: rhroyarch@gmail.com

Client
Mr & Mrs S Littledyke

Project
21 Oakwood Avenue
Royston
Barnsley S71 4EY

Title
proposed garage

Date	Drawing No.	Scale
11/7/21	rh/sl/4	1:100
Sheet 1 of 1	Revision	Drawn rh