


PLAN REFERRED TO:
WORSBROUGH COMMON

Deed BCBC154:1 (Part disposal)
 Deed MET2215 (Part disposal)

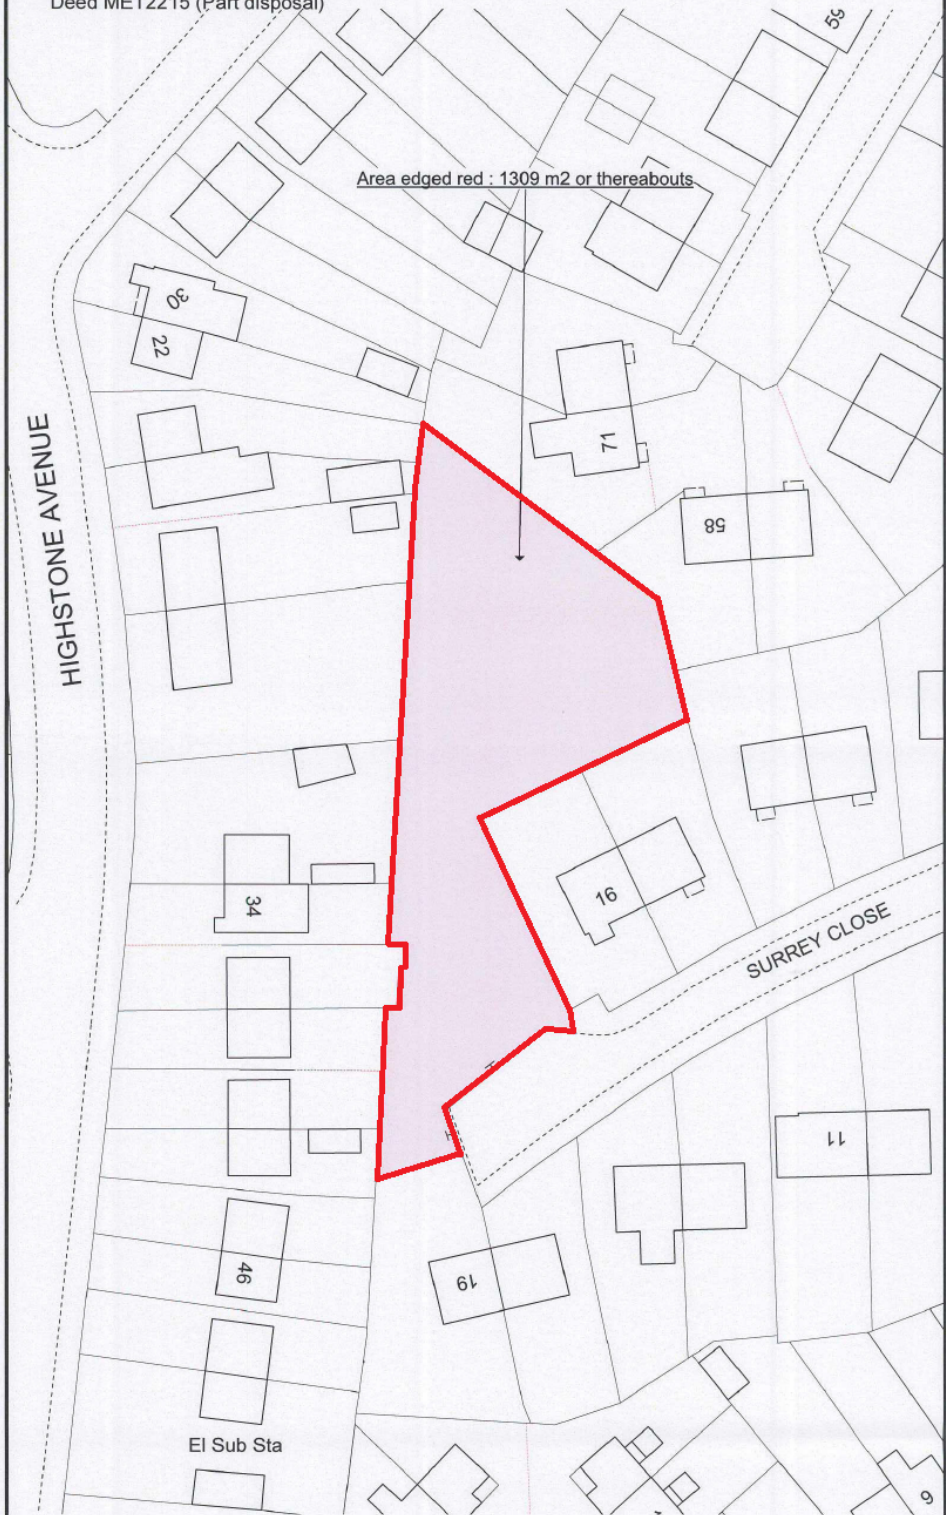

Strategic Property and Procurement/Asset Management
 PO Box 634, Barnsley, S70 9GG

e-mail: Assetmanagement@barnsley.gov.uk
 website: www.barnsley.gov.uk

Reproduced from the Ordnance Survey mapping
 with the permission of Her Majesty's Stationery
 Office. © Crown Copyright. Unauthorised reproduction
 infringes Crown Copyright and may lead to prosecution
 or civil proceedings.

Licence number 100022264 (2006)

Scale 1: 500

Plan No: SH6039

Date: 18/10/2016