


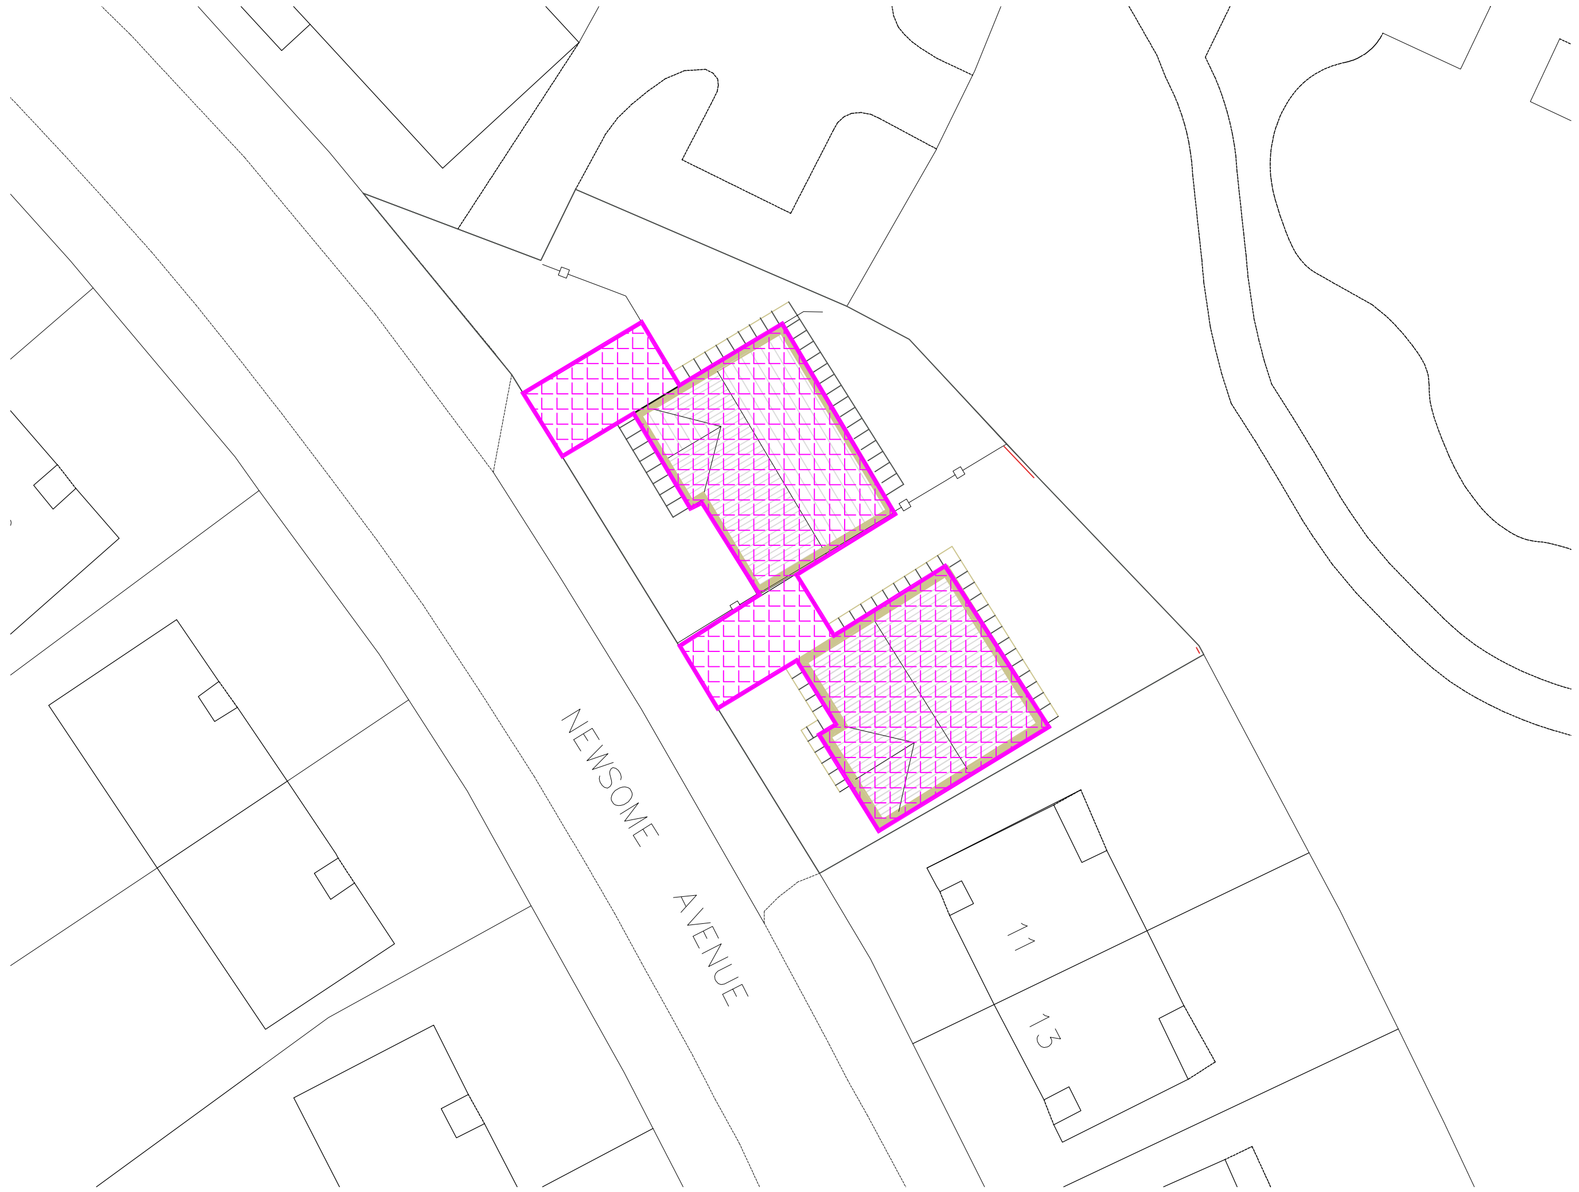


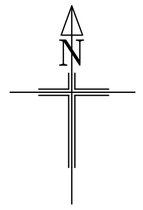


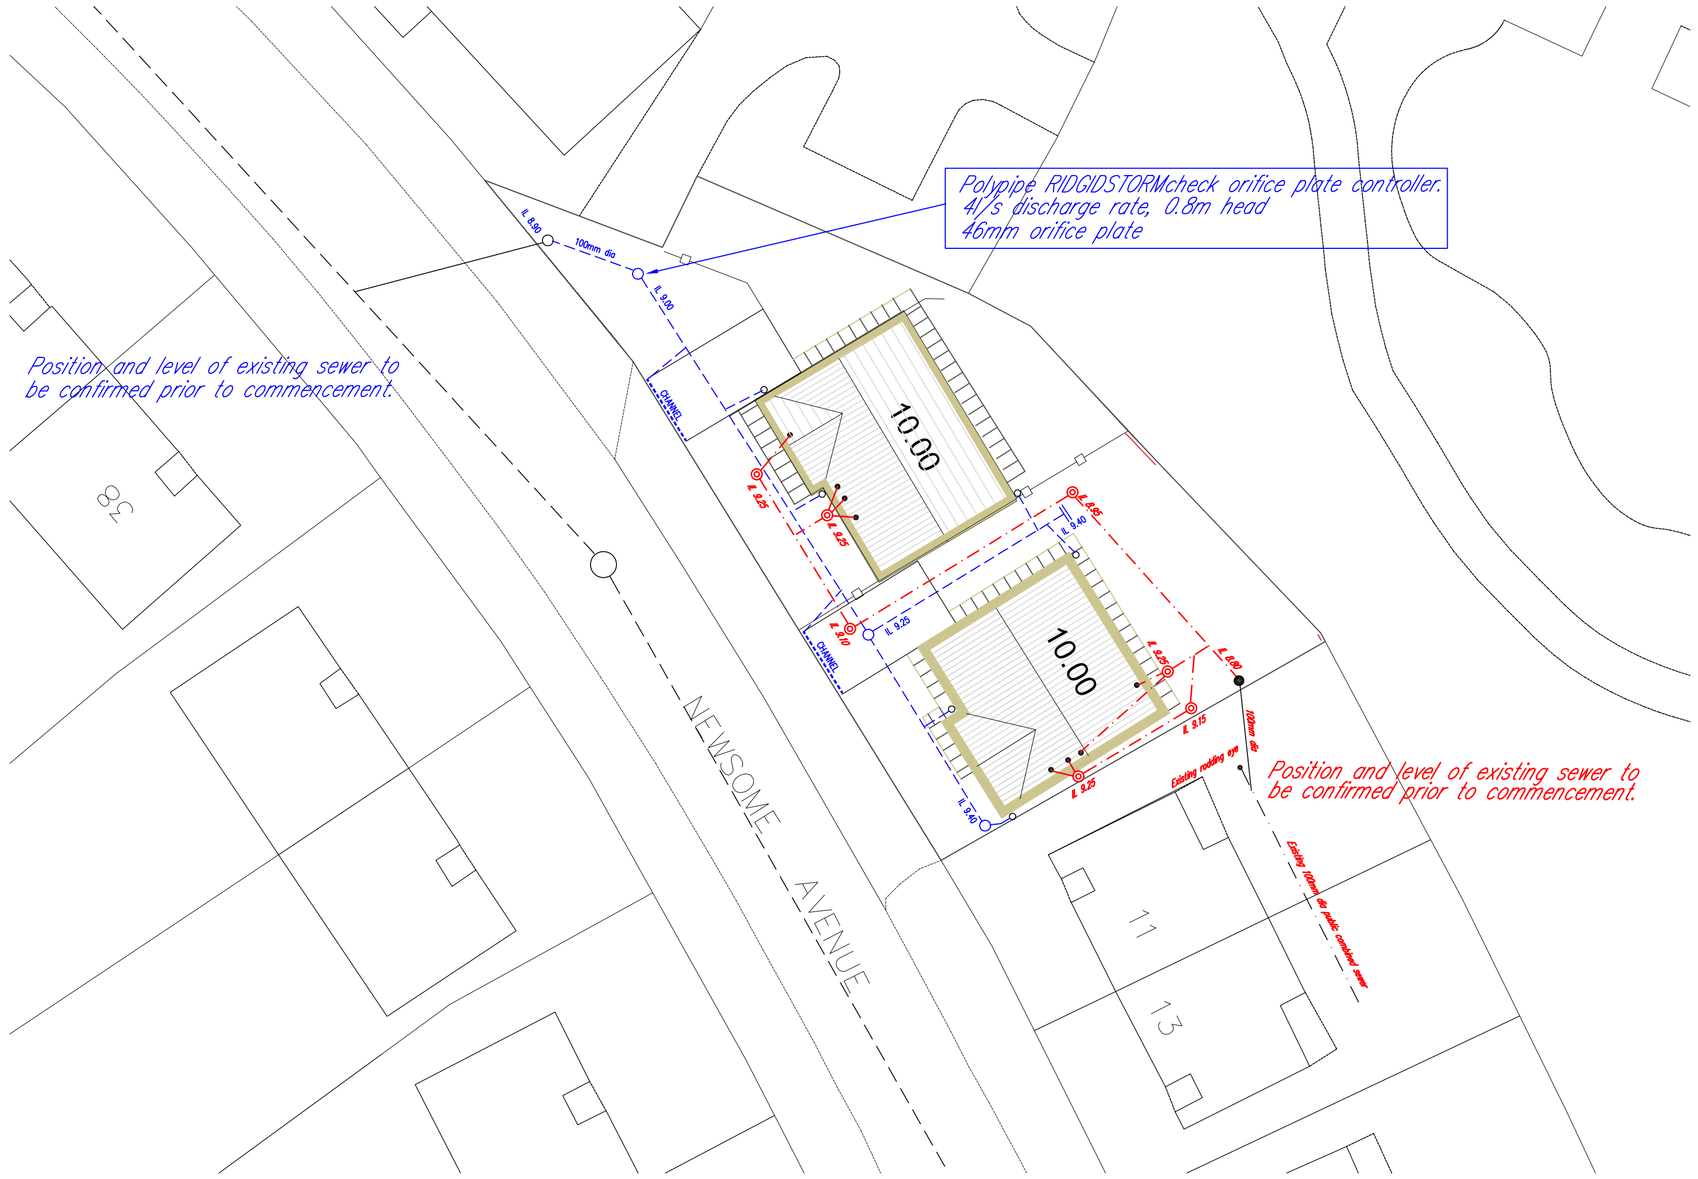

IMPERMEABLE AREAS

Total impermeable area 198m2.

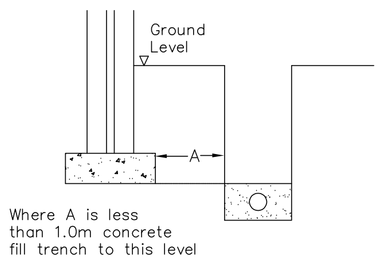

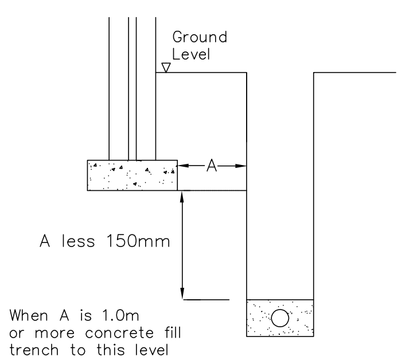

NOTES

All works to comply with Building Regulations Approved document Part H.

Drainage points shown are approximate and should be checked against the house type working drawings.

All existing drainage to be checked for line and level prior to commencement.

Invert levels shown indicate the invert level of the main channel within the chamber. Branches connect at +50mm. At changes of direction the main channel is to be used with bends outside the chamber. Branches not to be used for changes of direction.

Levels shown are indicative and do not relate to OSBM or any topographical survey.

DRAINAGE DESIGN

KEY

IL 65.65 — Private surface water sewer and chamber. 110mm dia UPVC unless stated otherwise.

IL 65.40 — Private foul water sewer and chamber. 110mm dia UPVC unless stated otherwise.

CHANNEL — Linear drainage channel (Aco drain or similar)

Rodding Eye.

Proposed foul lateral manhole

Proposed storm lateral manhole

Preliminary

Rev	Details	Date	Drwn.	Chk.

Developments by Boutique

Newsome Avenue
Wombwell, Barnsley

Drainage design

Dwg No. : STE/18/06/01

Date : 17-8-18

Scale : 1:200

Copyright © Shaun Tonge Engineering

SHAUN TONGE
ENGINEERING
11 Broomhead Road. Wombwell, Barnsley. S73 0SA.
Tel 01226 755929. Mobile 07528 278070 . Email Shauntongeengineering@yahoo.co.uk

A1