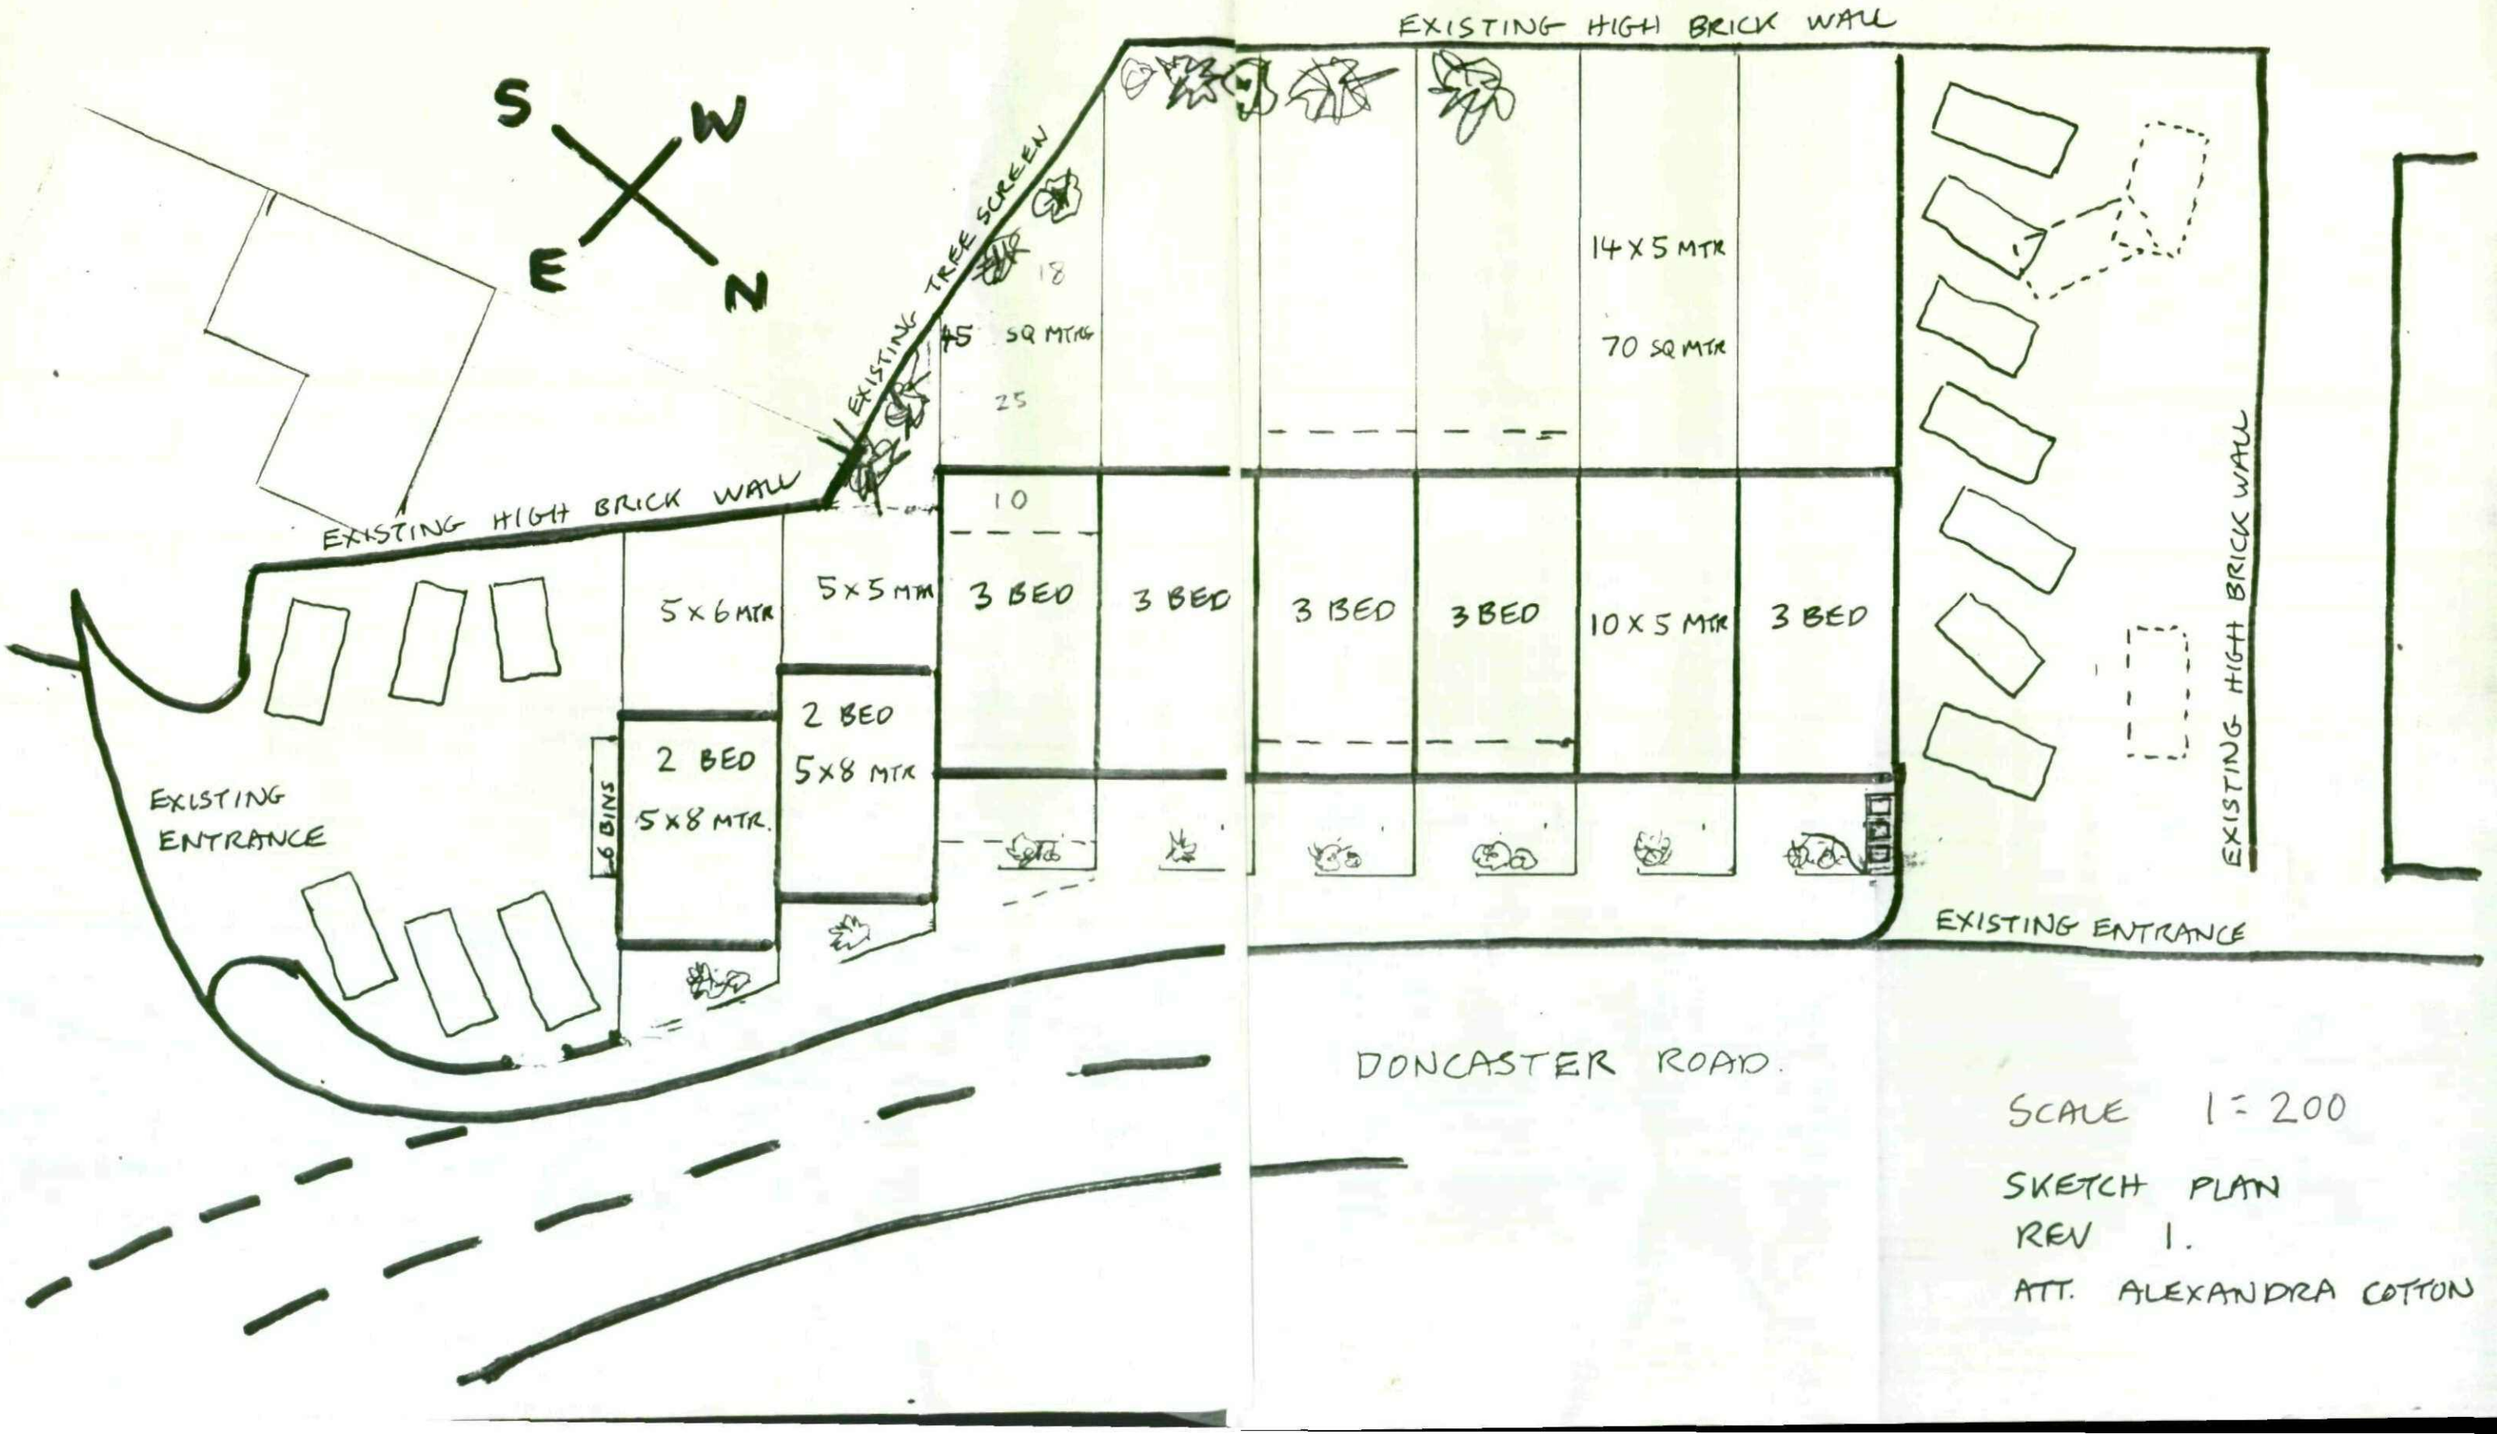

SCALE 1 = 200

SKETCH PLAN
REV 1.
ATT. ALEXANDRA COTTON