




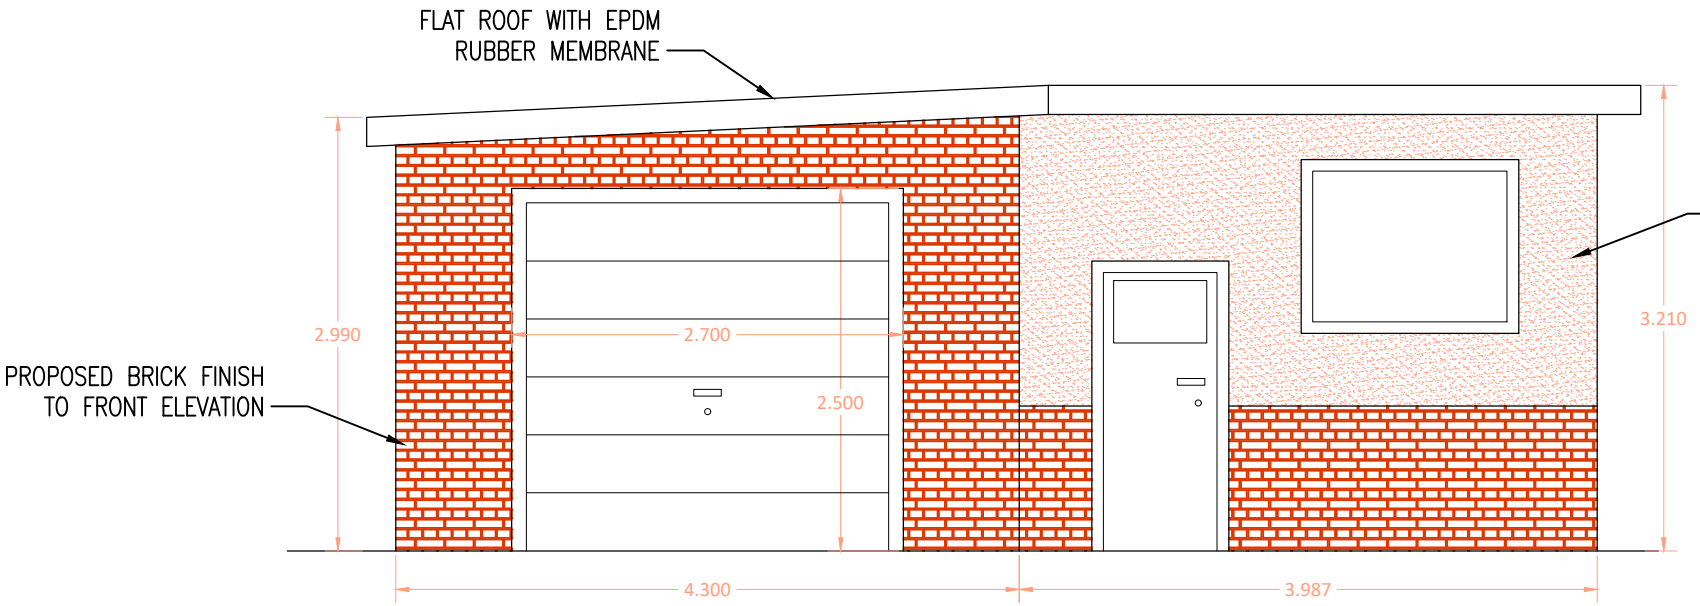


SOUTH EASTERN ELEVATION
(SCALE 1:50)

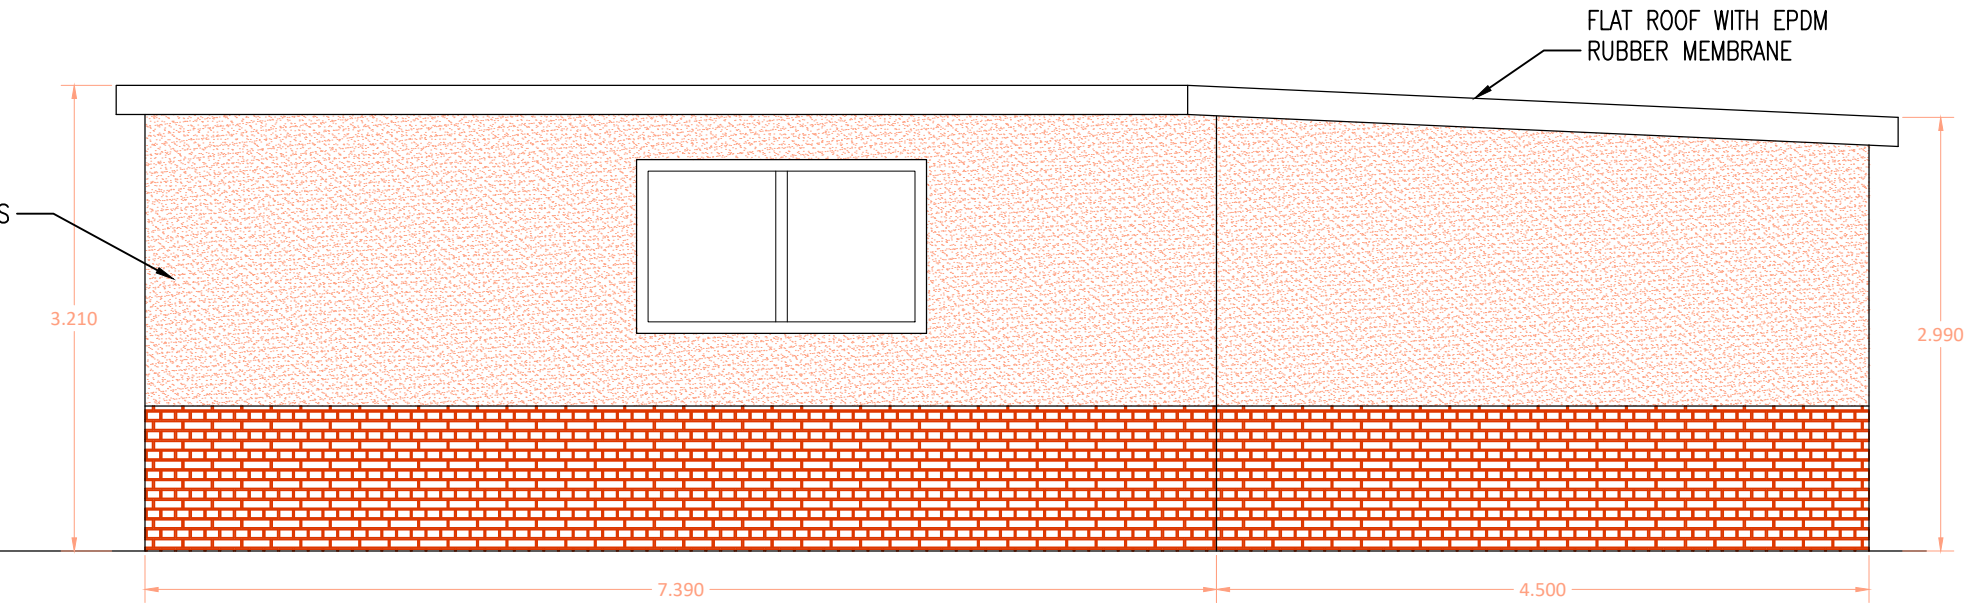


NORTH EASTERN ELEVATION
(SCALE 1:50)

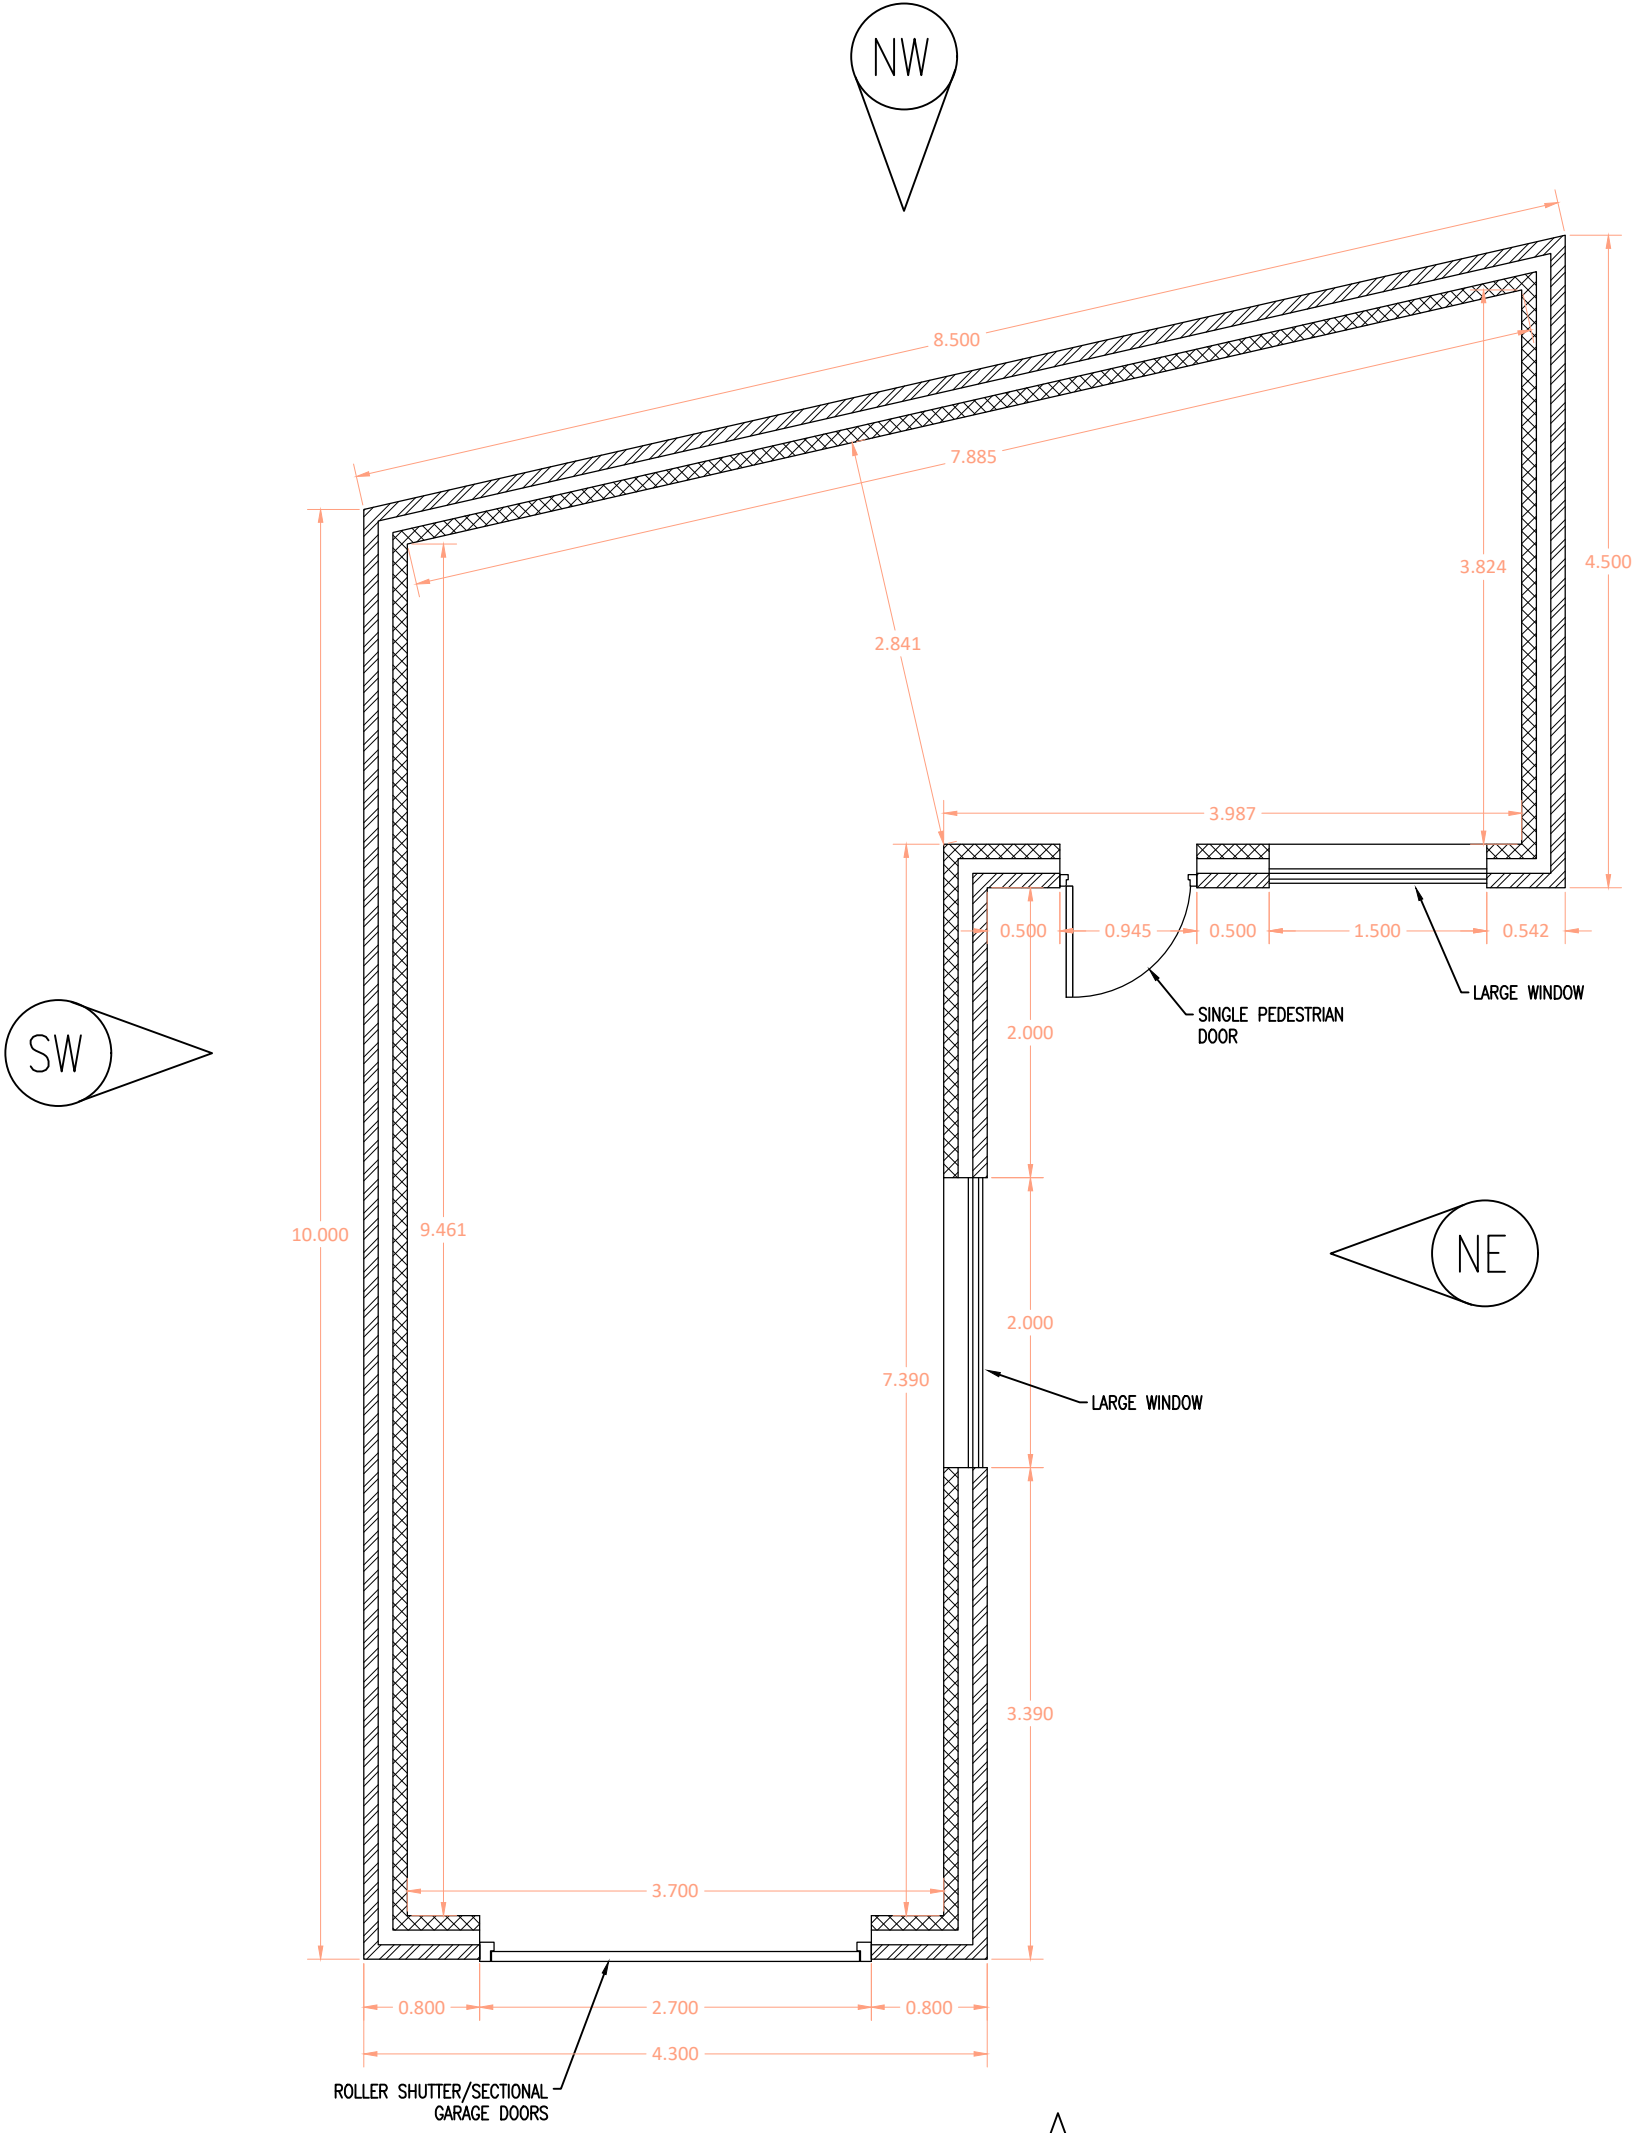

FLOOR LAYOUT PLAN
(SCALE 1:50)

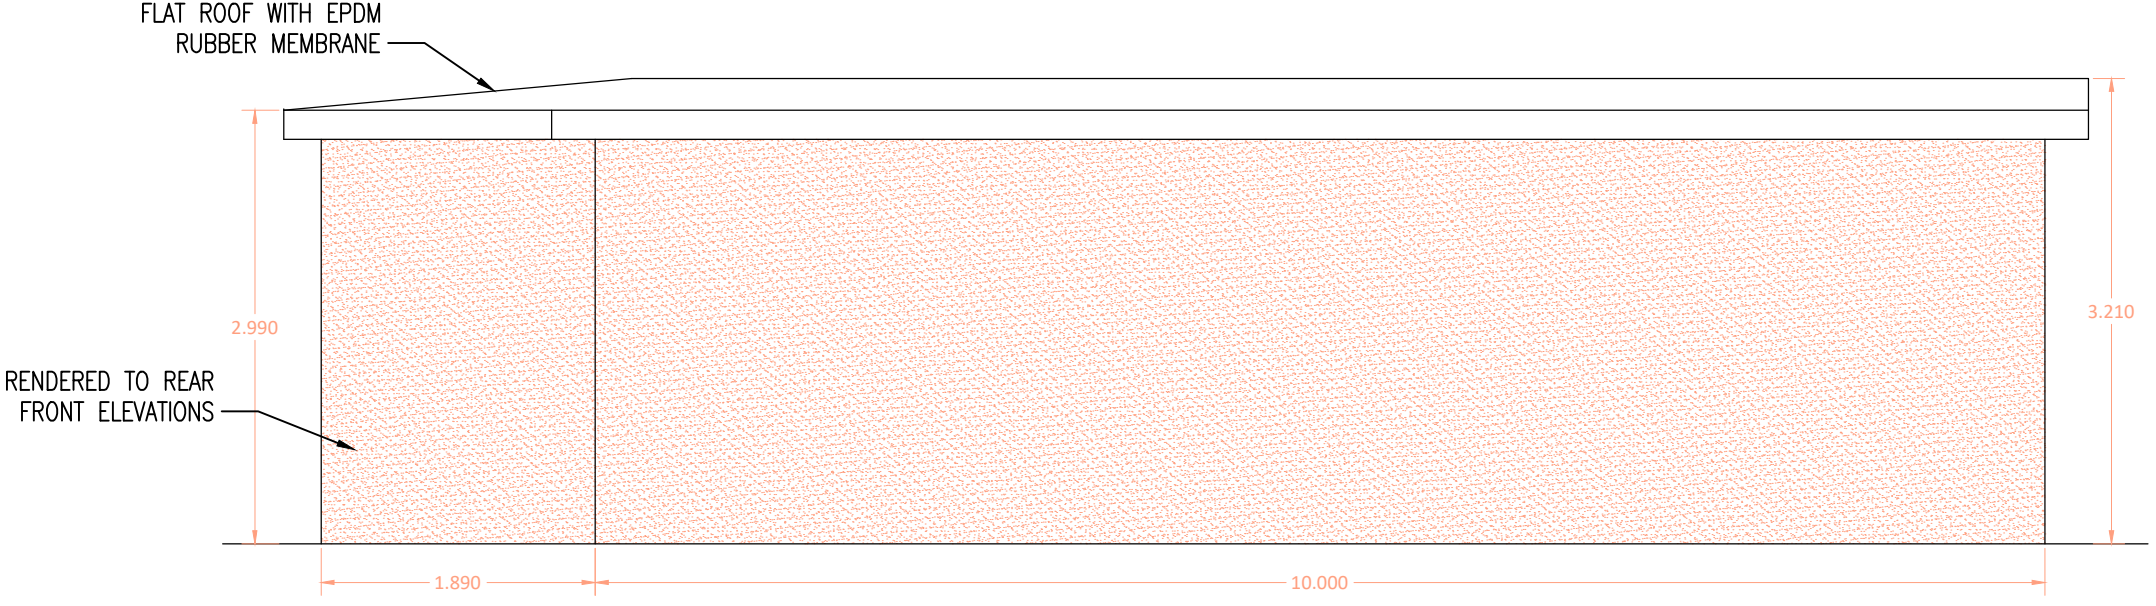

SOUTH WESTERN ELEVATION
(SCALE 1:50)

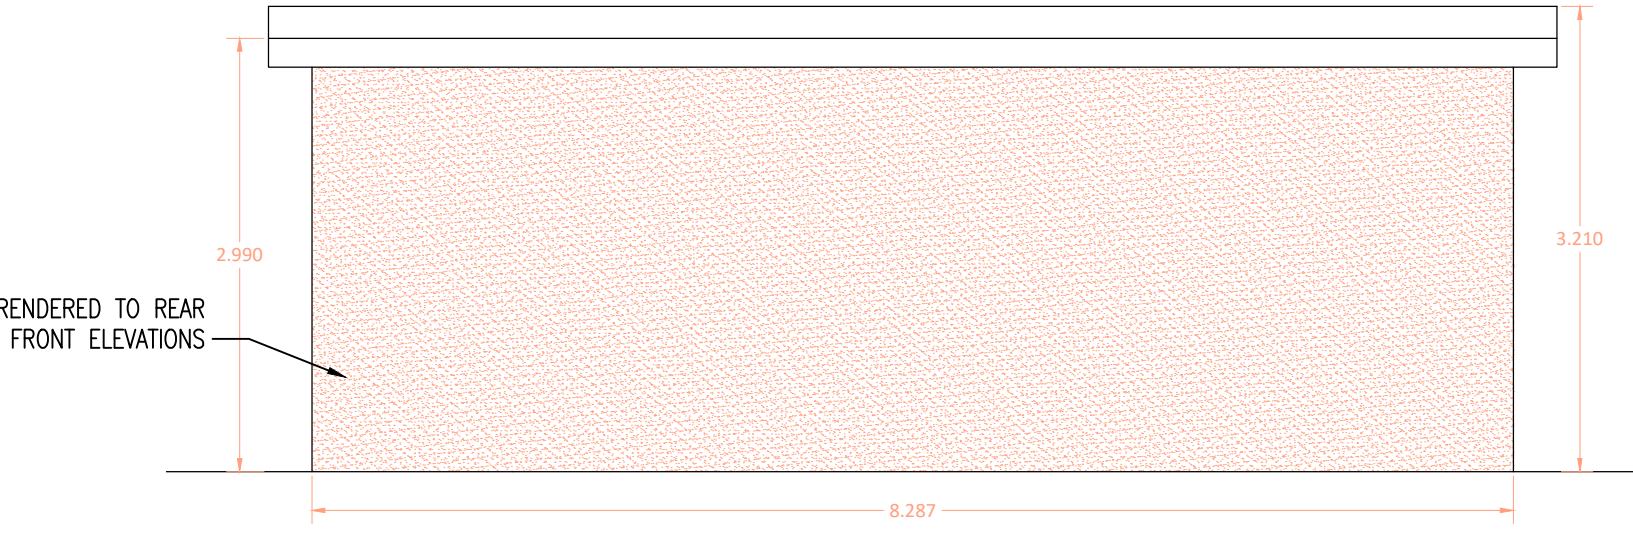

NORTH WESTERN ELEVATION
(SCALE 1:50)

DO NOT SCALE.

Only PDF/DWF Issues of this drawing are controlled. All other formats (eg. DWG AutoCAD FILES) are UN-controlled and are used at your own risk.

This drawing is copyright ©. It is sent to you in confidence and must not be copied, used or disclosed to any third parties without 3E permission. It remains the property of 3E and must be returned on request.

Note for Contractors

This 3E drawing should be considered along with the risk information contained in the CDM Pre Construction Information. This information will include details of the SIGNIFICANT risks which 3E have identified which may arise from constructing the designs shown on this drawing. A competent Contractor should be aware of the typical risks associated with doing this work.

Note for Workers

DO NOT START YOUR WORK unless you know the Risks and Controls relating to the work on this drawing (including SAFE SEQUENCES OF WORK and EQUIPMENT).

STOP

Do not issue copies of parts of this drawing without the above Note for Workers (unless you are sure that the Workers can undertake the work safely).

9.09.23	DIMENSIONS AMENDED			JM	P02
1.09.23	INITIAL ISSUE			JM	P01
Date	Revisions			Drawn	Rev.
Client					
Mr A Deighton					
Project					
8 Calder Avenue					
Royston					
Barnsley, S71 4AS					
Title					
Elevations on Proposed Garage					
Scale	Author	Checked	Date		
1:50	JM	AD	Sept 23		
Drawing Status					
Preliminary					
Job Number	Originator	Zone	Level	Type	Role Drawing No. Rev
P23-001 - JM - 00 - XX - SK - C - 0003 - P02					