

Architectural Design Consultant Ltd.
Tel & Fax: 01226 201391
Mobile: 07973 251730
e-mail: peter.thompson@hotmail.co.uk

PROPOSED GARAGE

102 WOOD WALK


WOMBWELL


SITE PLAN 1:500 Rev A

M.B.I.A.T.







Linwood
Barnsley Road
Dodworth
Barnsley S75 3JR

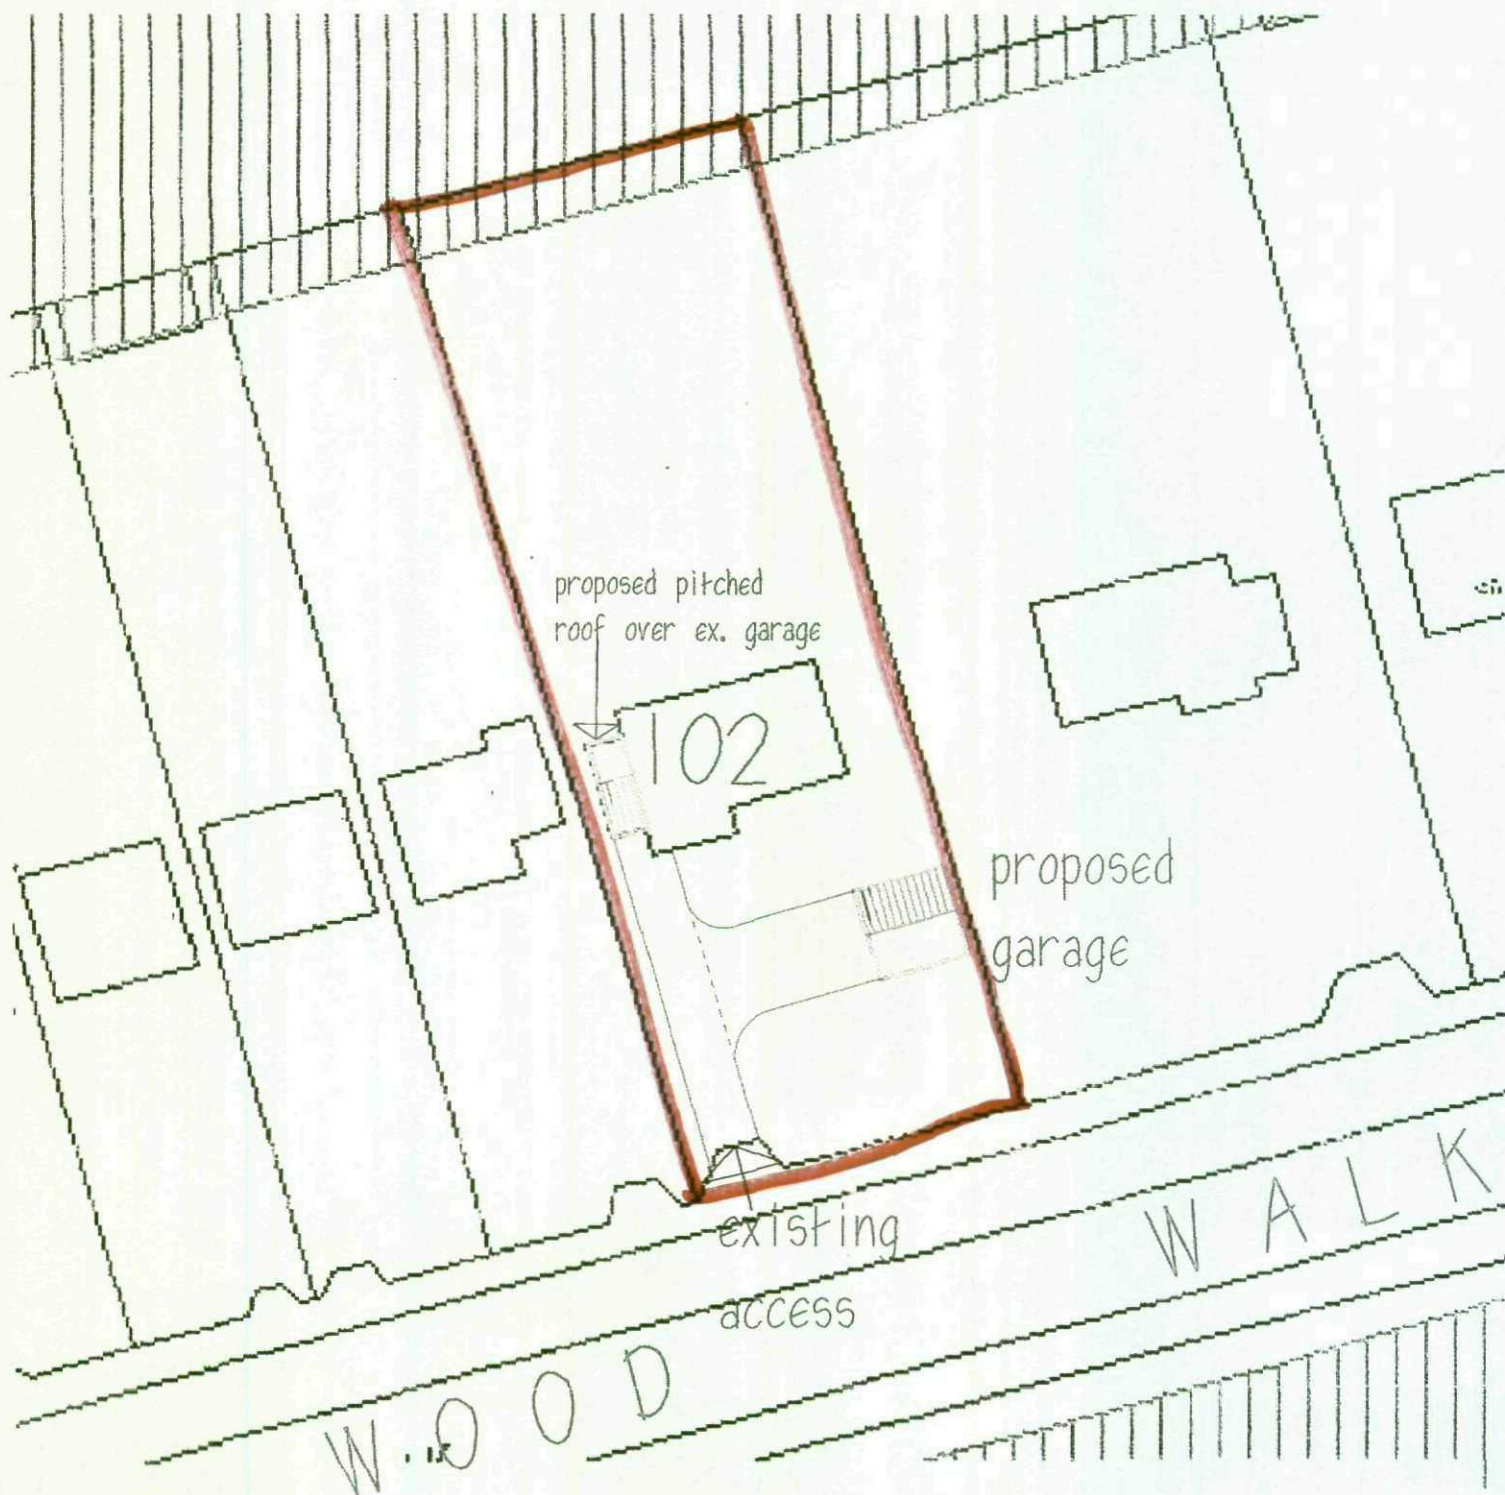


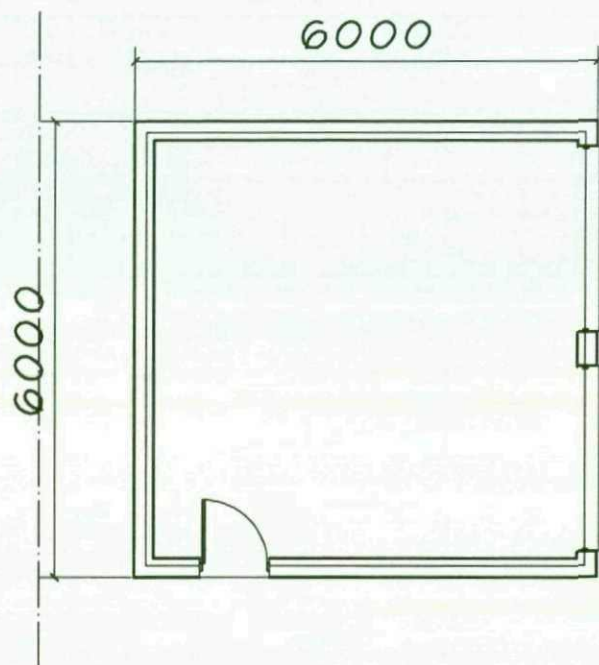


PROPOSED GARAGE
102 WOOD WALK
WOMBWELL
1:100

ROOF - red pantile type cladding
WALLS - pre-cast concrete sectional garage
with brick cladding

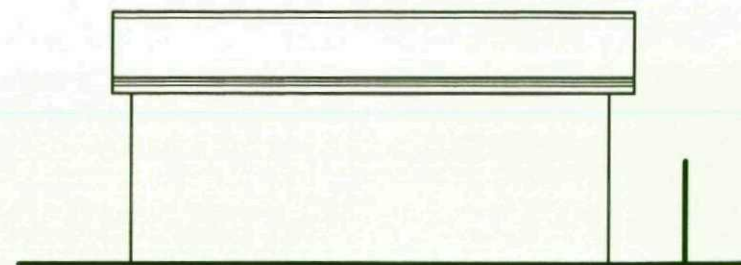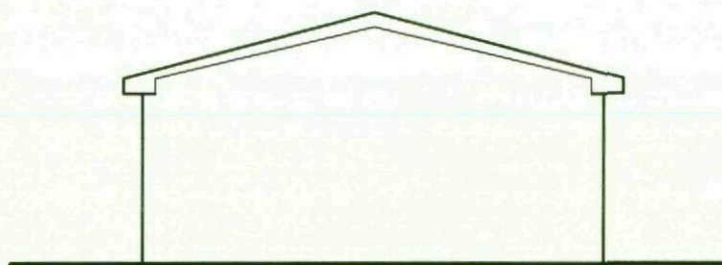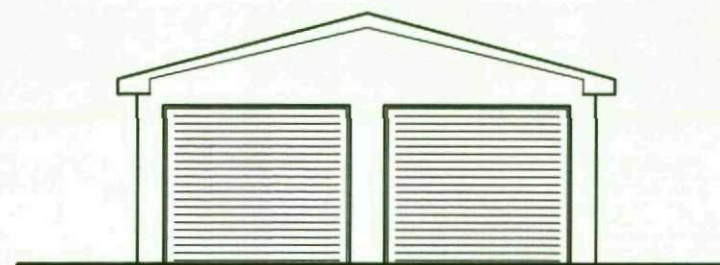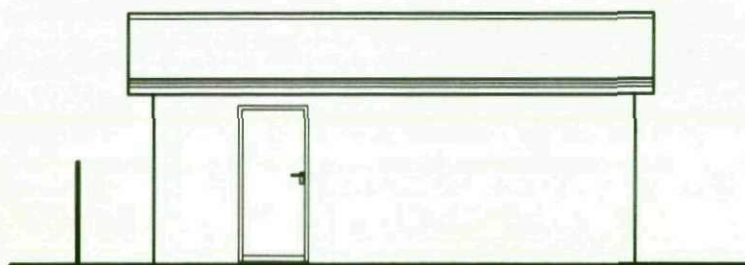


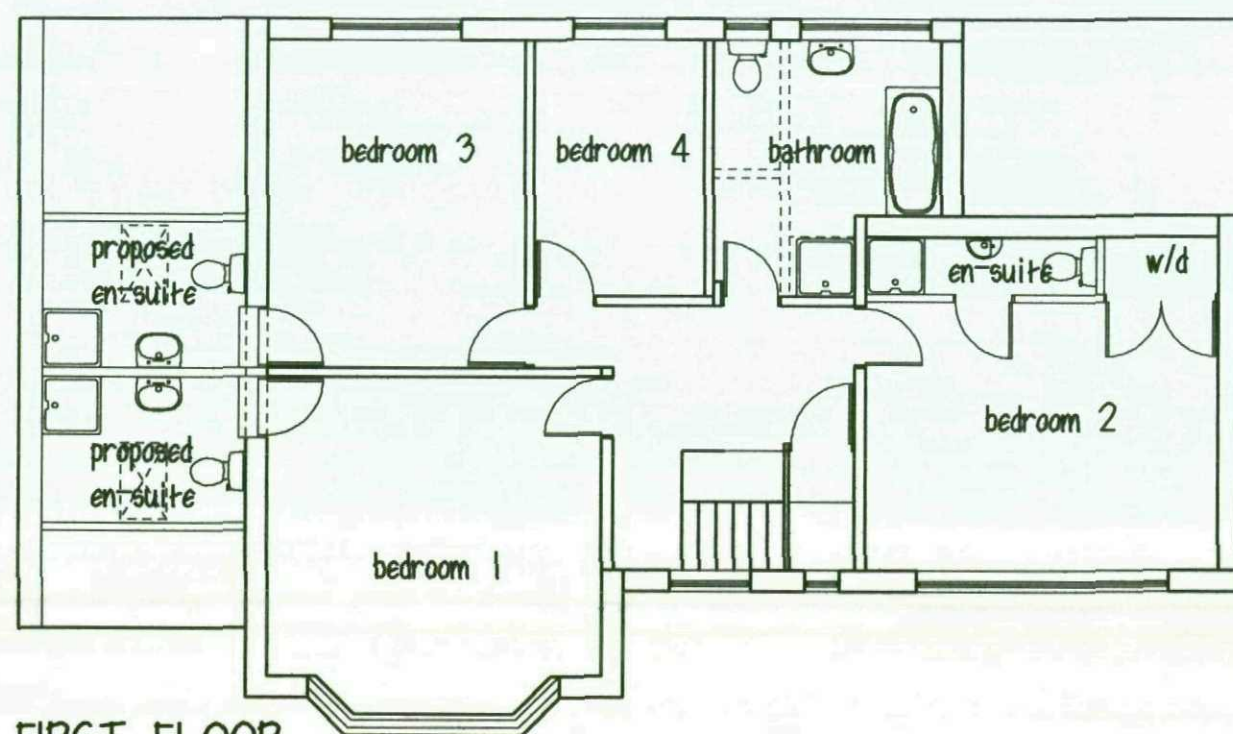


FIRST FLOOR

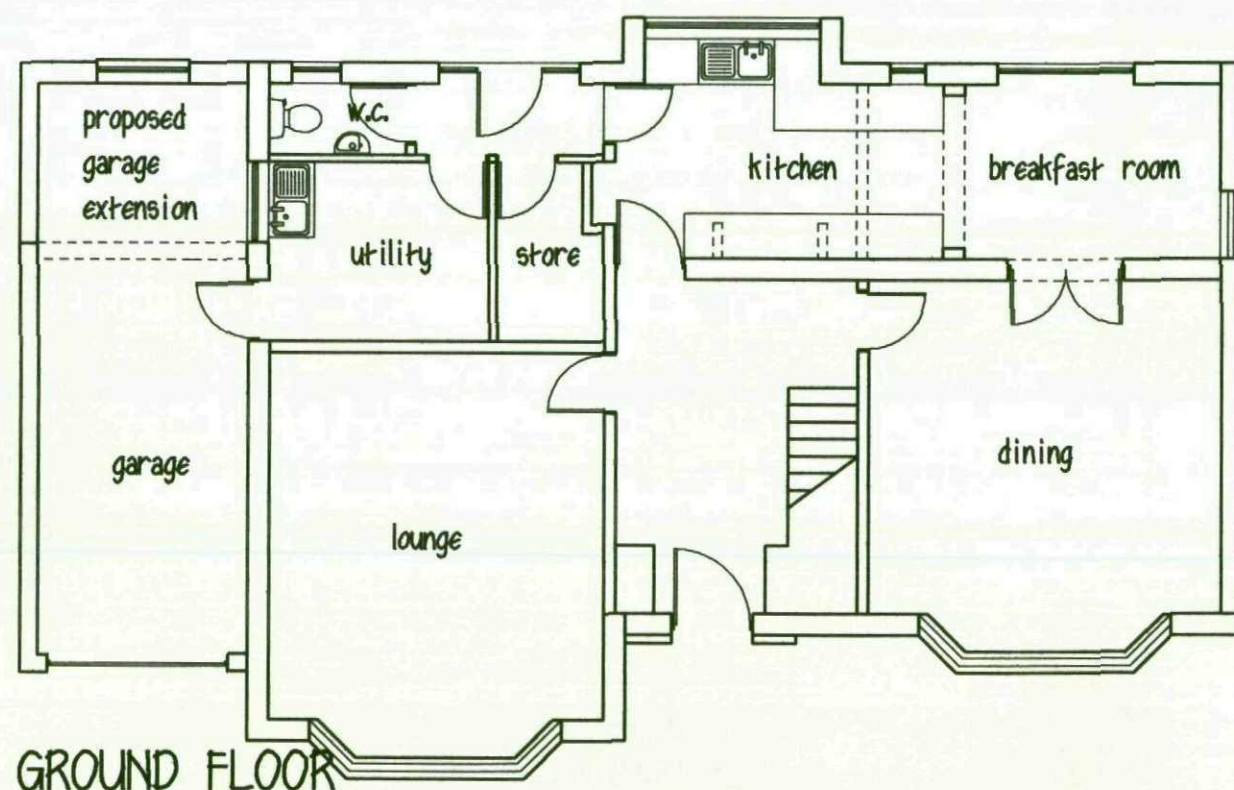


GROUND FLOOR

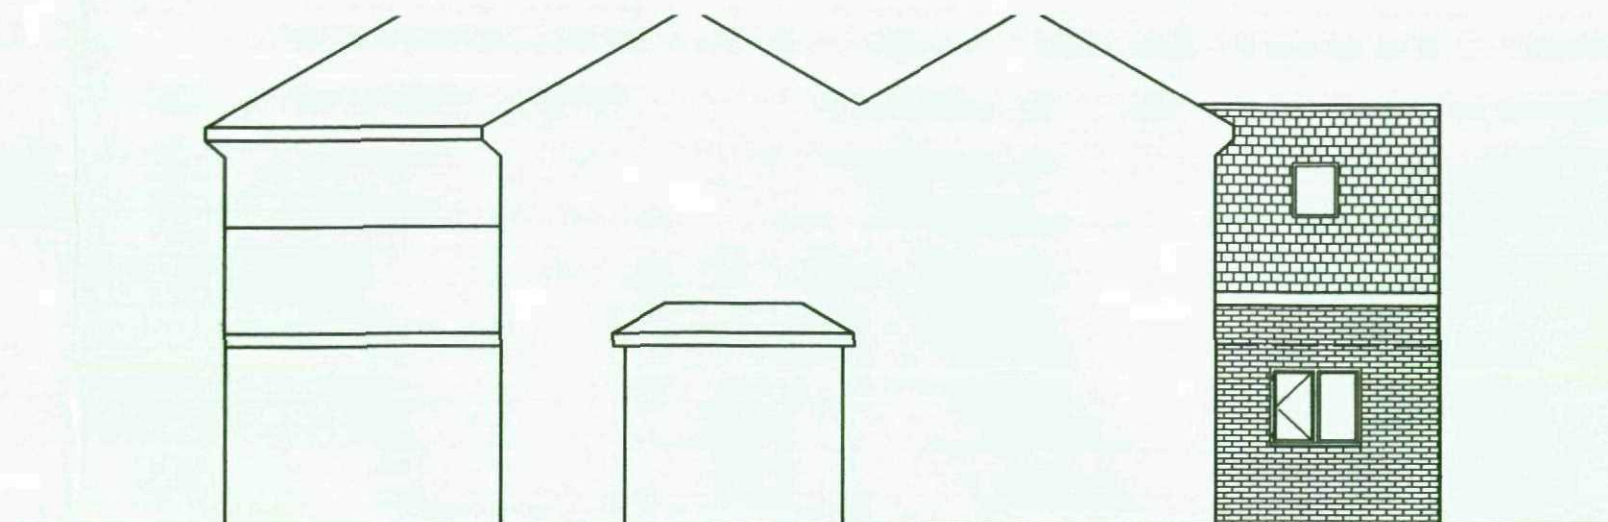

REAR ELEVATION

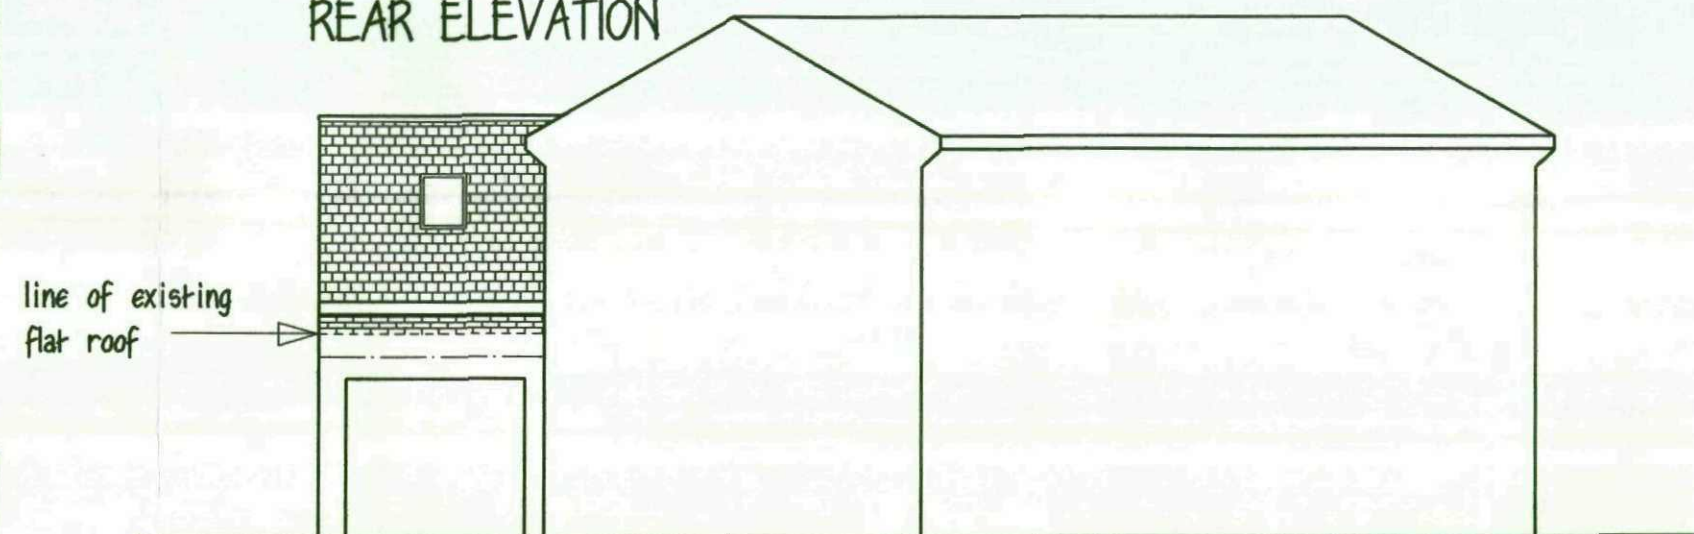

FRONT ELEVATION

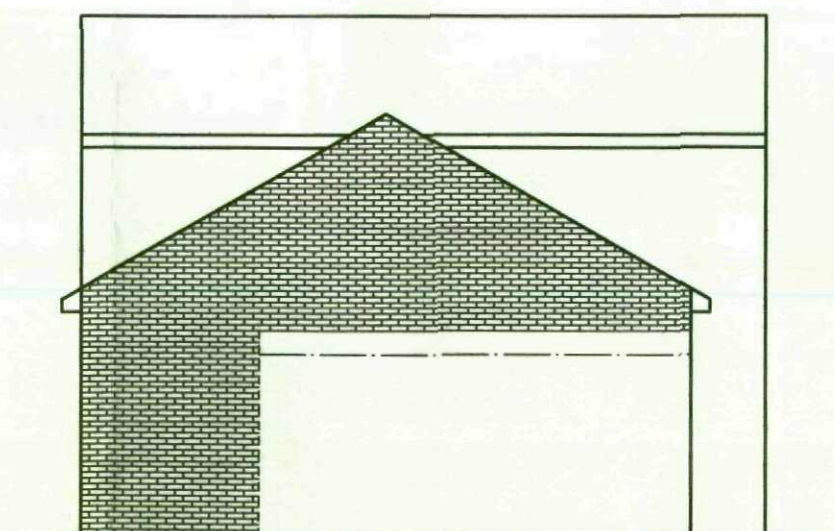

SIDE ELEVATION

Mr R NUTT

PROPOSED PITCHED ROOF
OVER EX. GARAGE
102 WOOD WALK
WOMBWELL

PLANS & ELEVATIONS

1:100 JUNE 09 Rev A

Peter Thompson

"Linwood"
Barnsley Road
Dodworth

Barnsley S75 3JR tff. 01226 201391
m. 07973251730
e-mail peter-thompson@hotmail.co.uk

