


© This drawing is the copyright of PlanningDrawings.net and must not be reproduced in part or whole without prior written consent.
Contractors must verify all dimensions on site before commencing works.
Contractors shall co-ordinate works with all other trades.

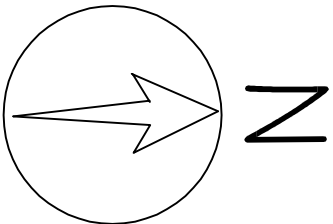

No	Date	Revision	Initial

PlanningDrawings.net

Roscrowden, Frankley Lodge Road, Birmingham, B31 5PX
Tel : 07720 985 425 Web : www.planningdrawings.net


Client
Shaun Worley

Project
28 Fish Dam Lane,
Barnsley, S71 2PX

Drawing
As Existing Block Plan

Purpose
PLANNING

Scale 1:500 @ A3	Date March 2013
Drawn Graham Barlow	Checked GB
Drawing No. PD13052-EB	Revision --

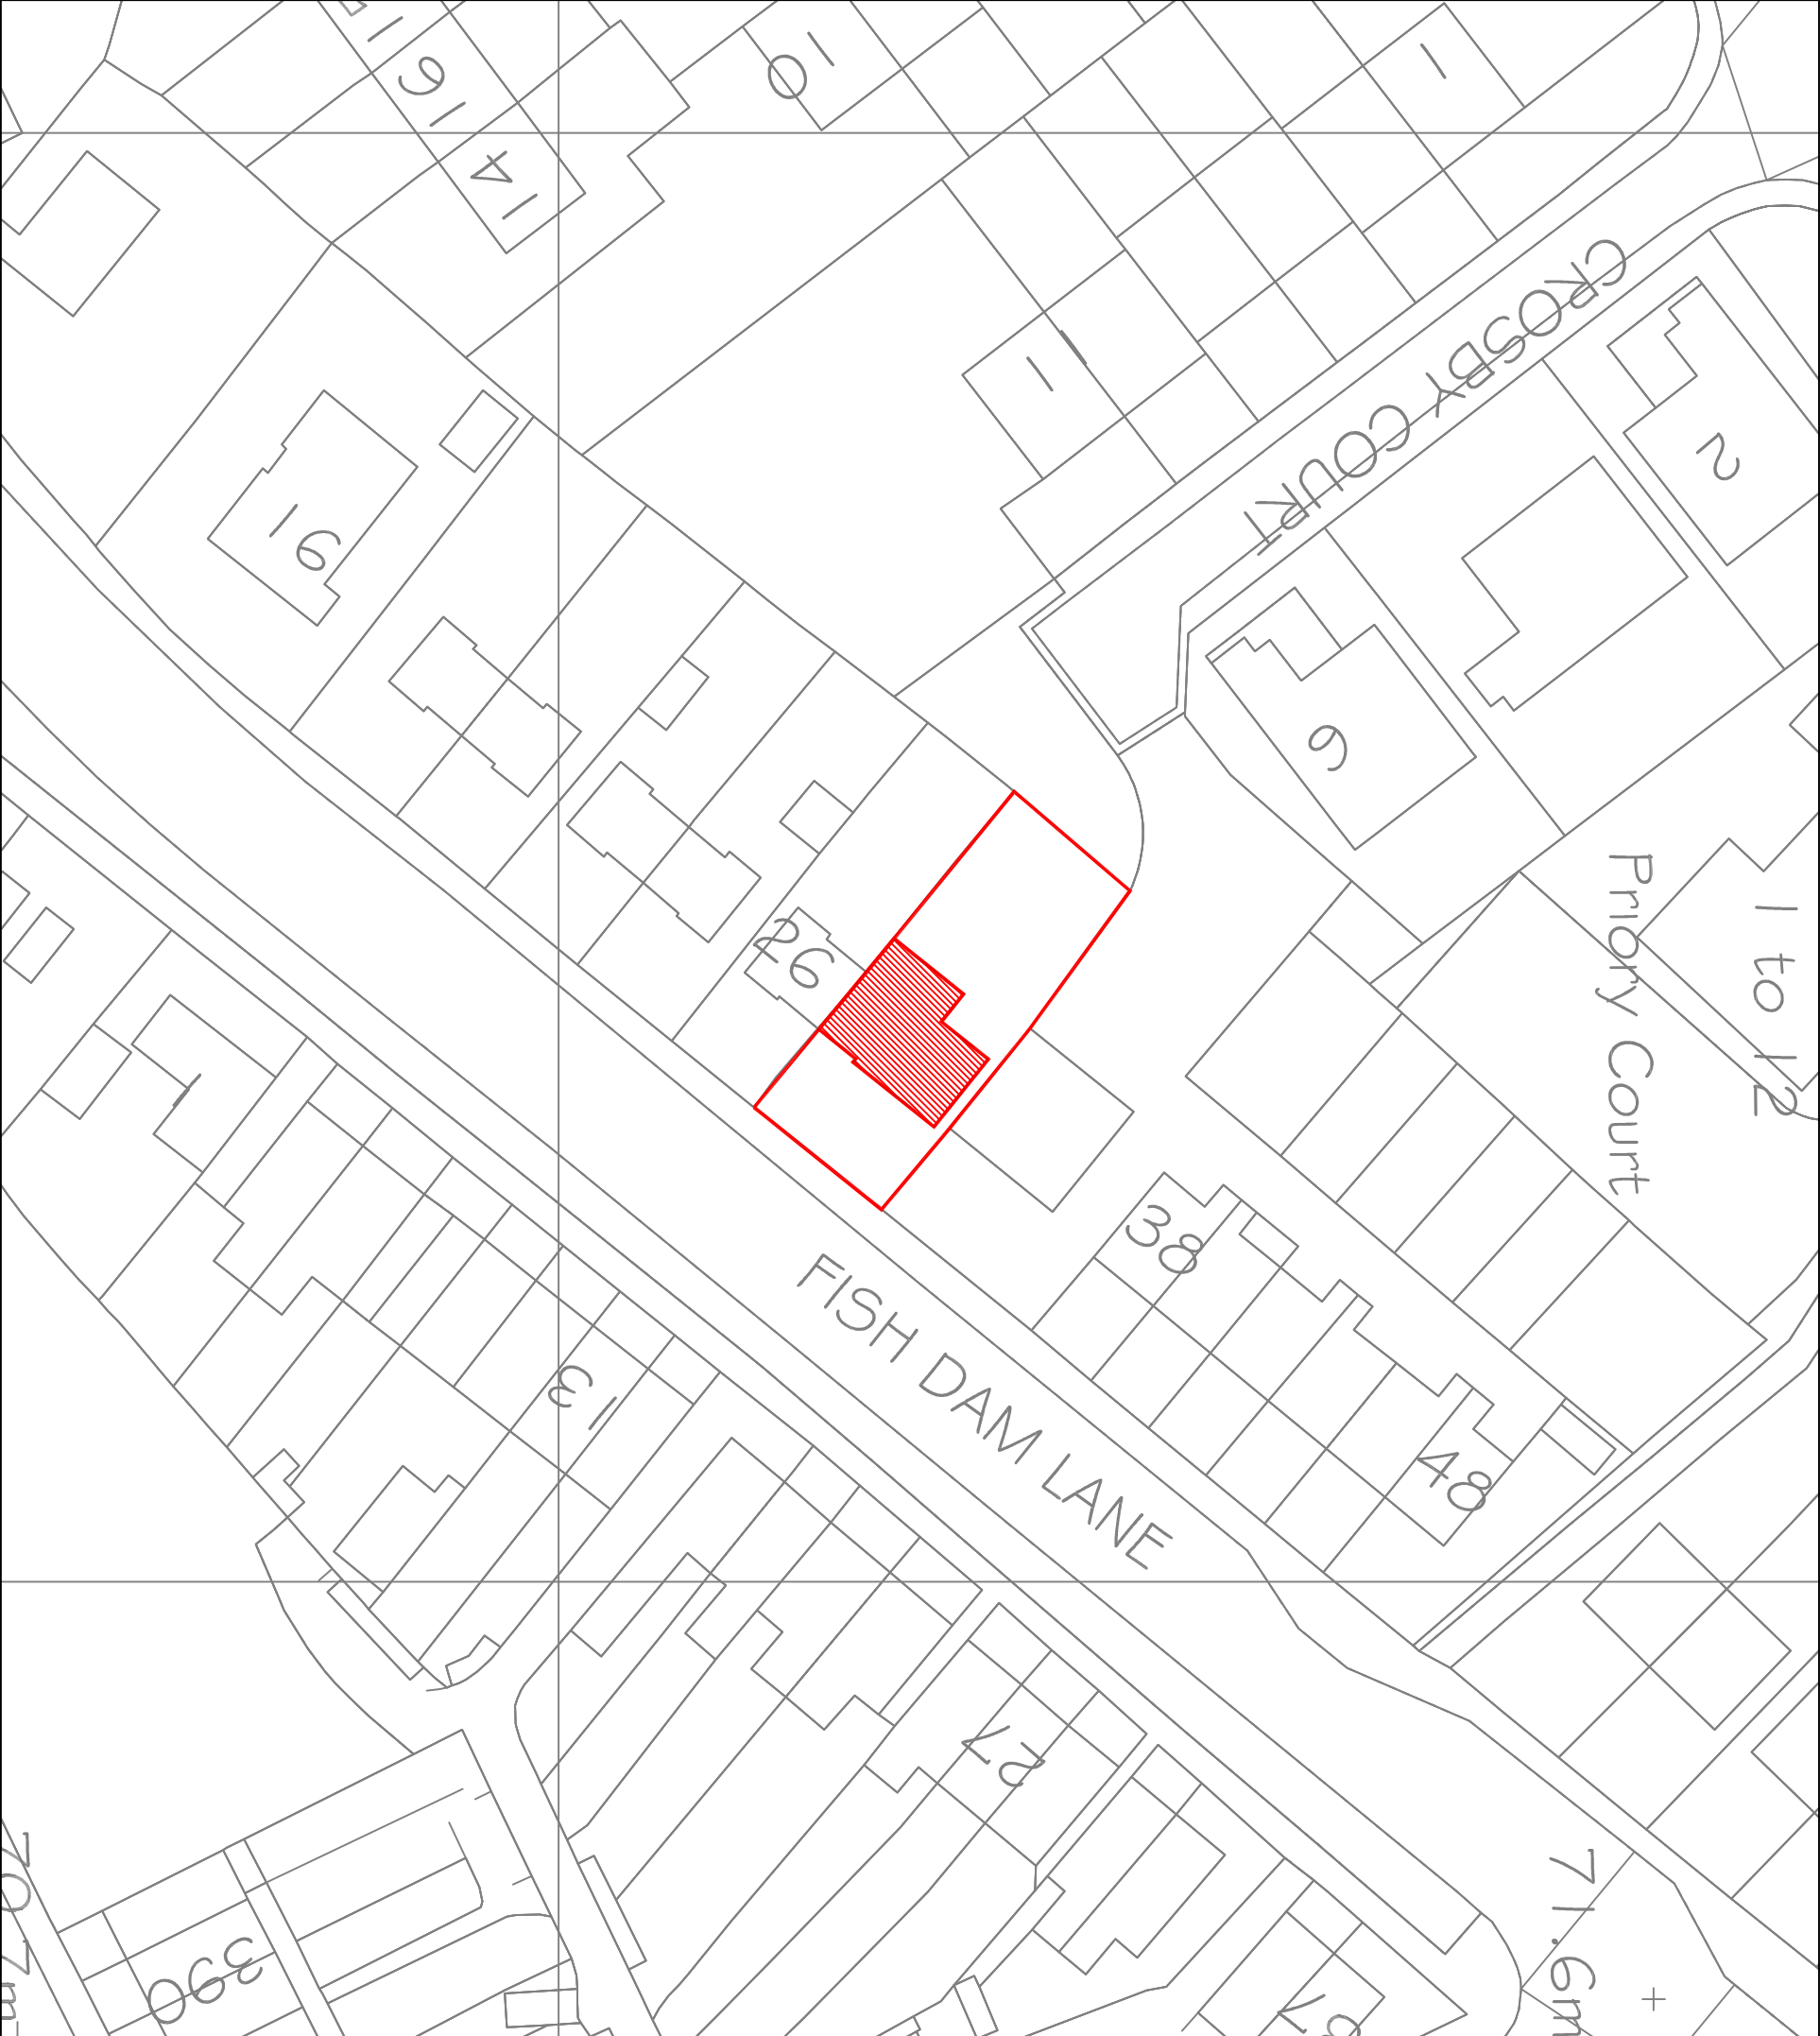

Supplied by Streetwise Maps Ltd
Licence Number 100047474
www.streetwise.net