


NORTH

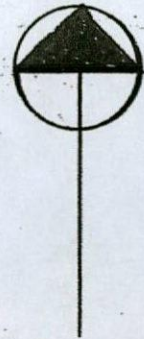


PROPOSED EXTENSION


HIGHSTONE CORNER

HIGHSTONE LANE


WORKING MENS CLUB

BLOCK PLAN SCALE 1:250

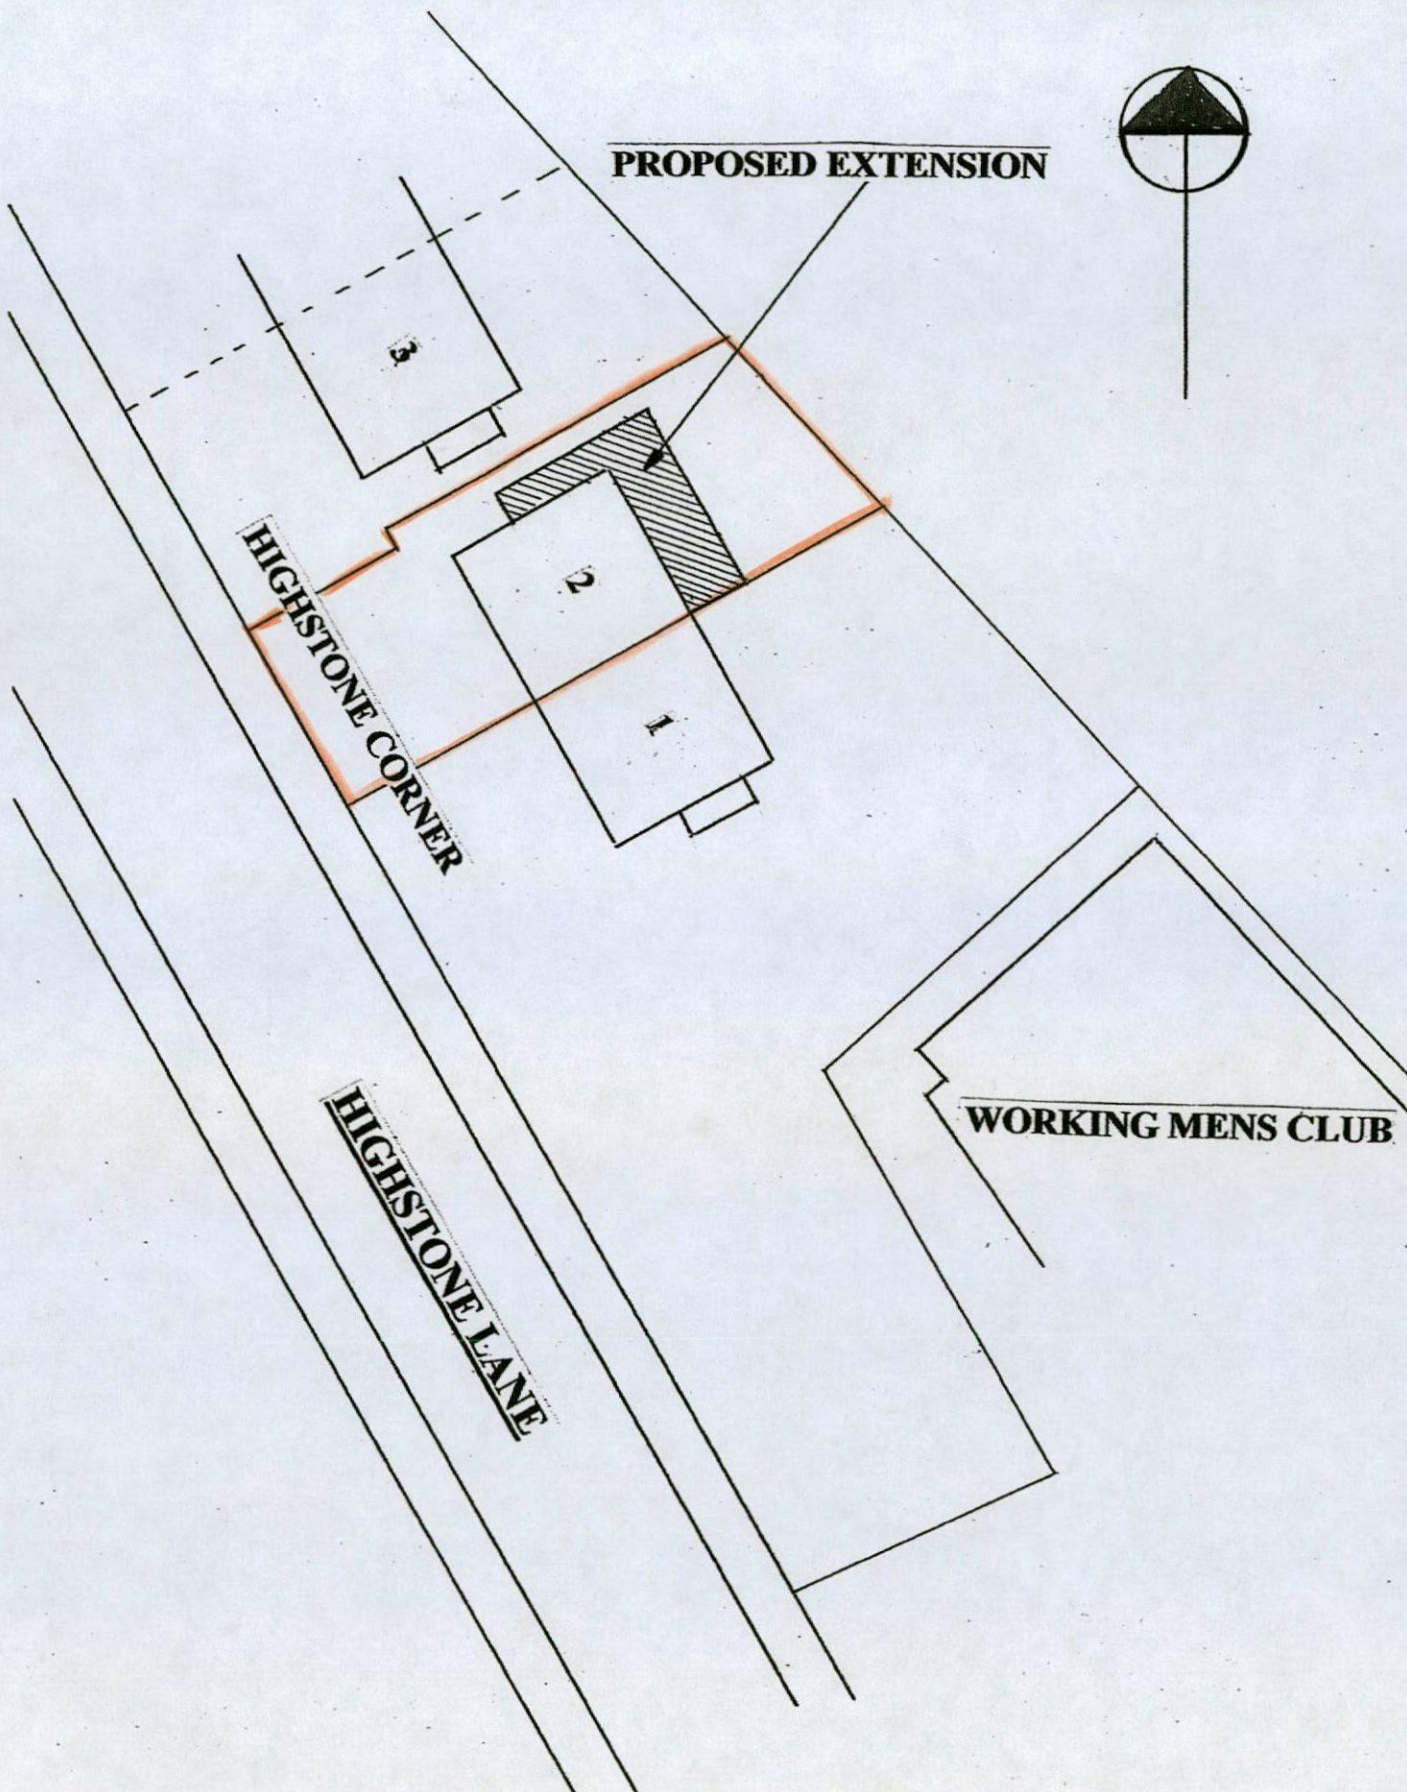

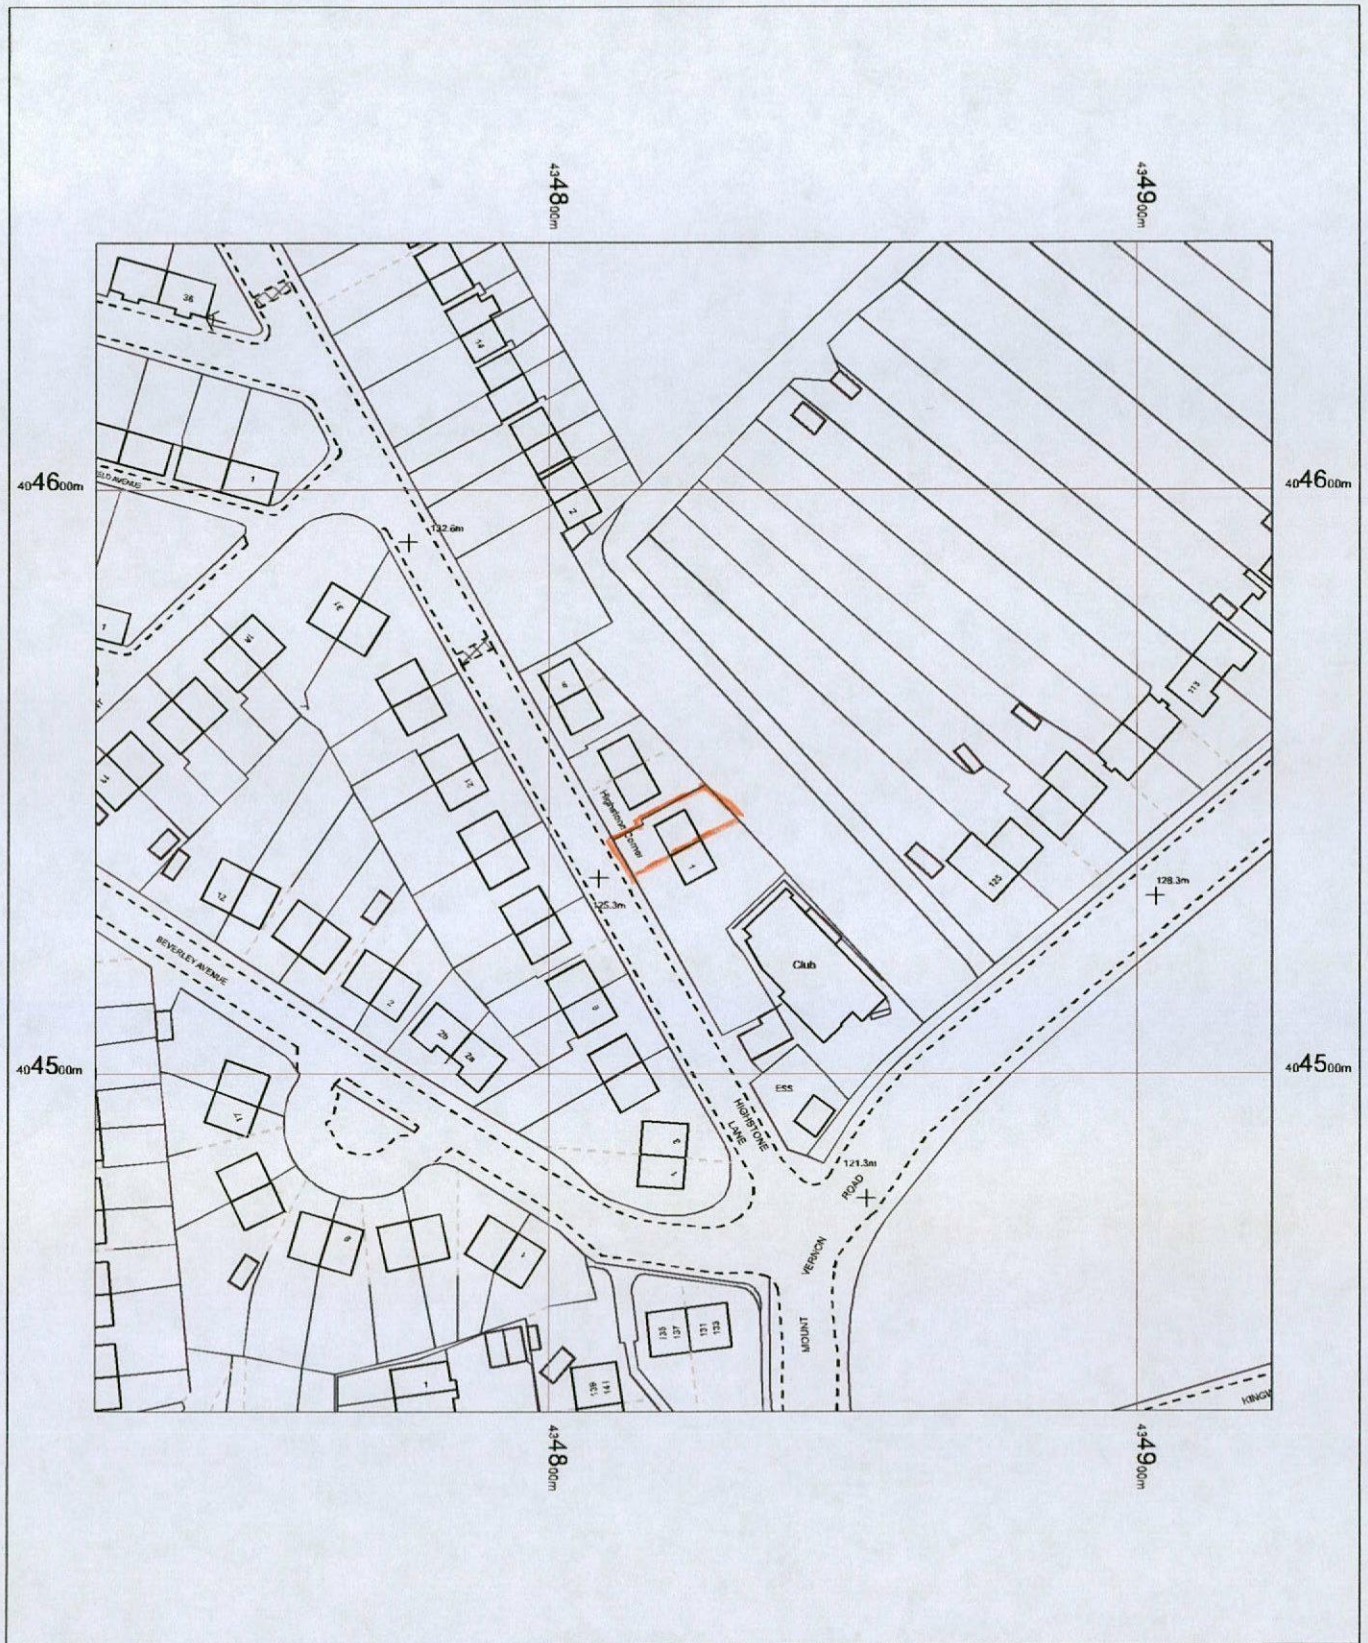

0 5 10 15 20 25 30 35 40 45 50
m

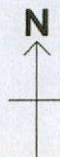

OS MasterMap 1250/2500/10000 scale
10 April 2015, ID: BW1-00417944
www.blackwellmapping.co.uk

1:1250 scale print at A4, Centre: 434823 E, 404542 N

©Crown Copyright Ordnance Survey. Licence no.
100041040



BLACKWELL'S
www.blackwellmapping.co.uk

TEL: 0113 245 2623
maps.leeds@blackwell.co.uk