


Sign A - Scale 1:20



Sign B - Scale 1:20




Sign C - Scale 1:20

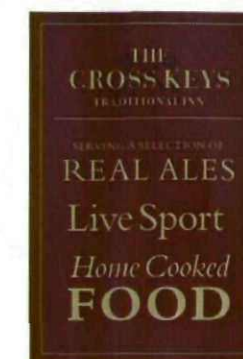

Sign D - Scale 1:20



Sign E - Scale 1:10

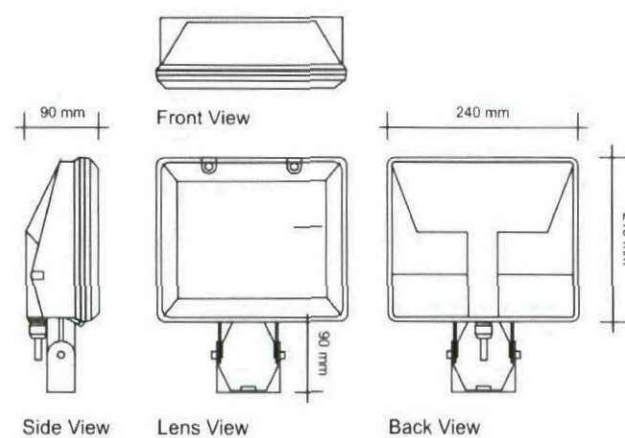

Sign A - Two aluminium bullnose gable signs complete with individual letters and logo. One illuminated by floodlight, other by cowl lights.

2500 x 1500mm. Letter R - 160mm, Logo - 750 x 627mm.

Sign B - One double sided bullnose projecting sign complete with timber top and gibbet. Illuminated by trough lights 900 x 1050mm.

Gibbet projection 1200mm.

Sign C - Two bullnose amenity boards. 600 x 900mm.

Sign D - One brass lantern. 380 x 660mm.

Sign E - Five flood lights.

Sign F - Existing Tetley sign to remain.

Scale 1:20 & 1:10 @ A3

Punch Partnerships Ltd
The Cross Keys. Darfield.
19/12/11

dulux
georgian 12

dulux
georgian 16

dh
florentine red


dh
dark stone

NB - please always refer to actual paint references for accurate colour representation

t : 0113 243 8533 f : 0113 243 8733 / e-mail : sales@insigniasigns.biz / www.insigniasigns.biz

IS
Insignia

This document is the property of Insignia Signs who own the copyright therein. The information in this document is given in confidence and without the written permission of Insignia Signs. Given by contract or otherwise the document must not be copied, reprinted or reproduced in any material form either wholly or in part nor must the contents of the document or any method or technique available therefrom be disclosed to any third party.

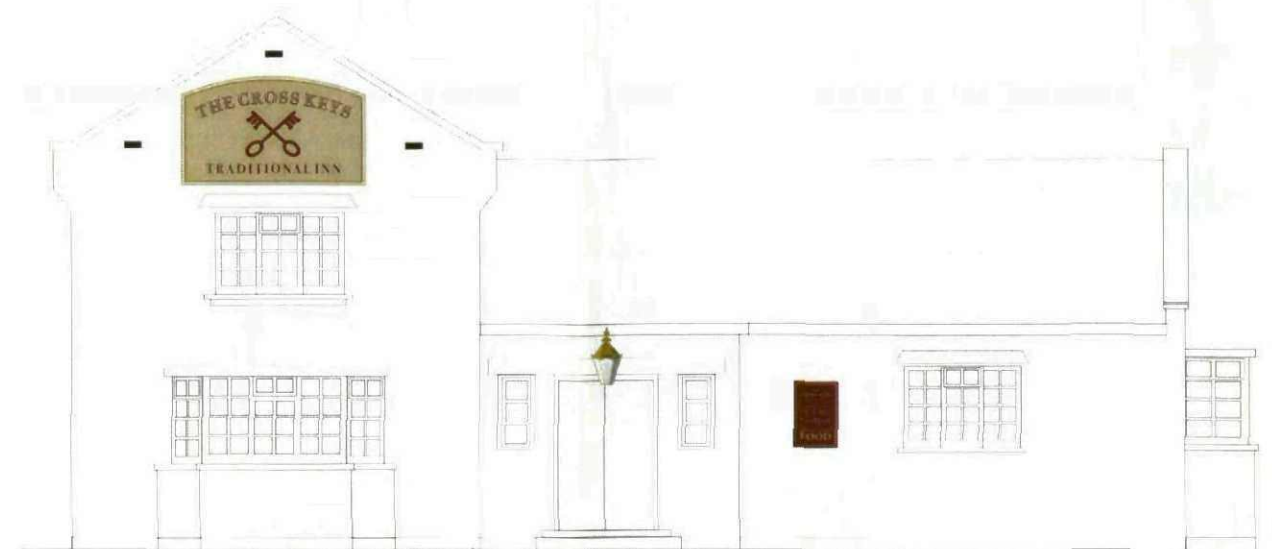


Scale 1:100 @ A3


Punch Partnerships Ltd
The Cross Keys, Darfield.
19/12/11

NB - please always refer to actual paint references for accurate colour representation


SIGN A - scale 1:10

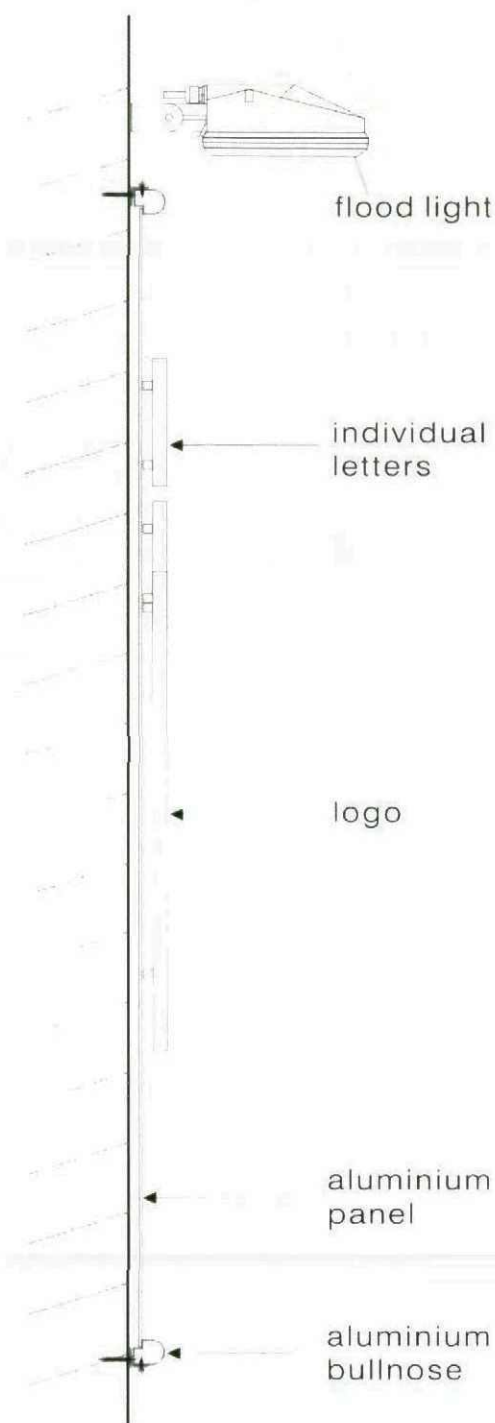


SIGN A - scale 1:10

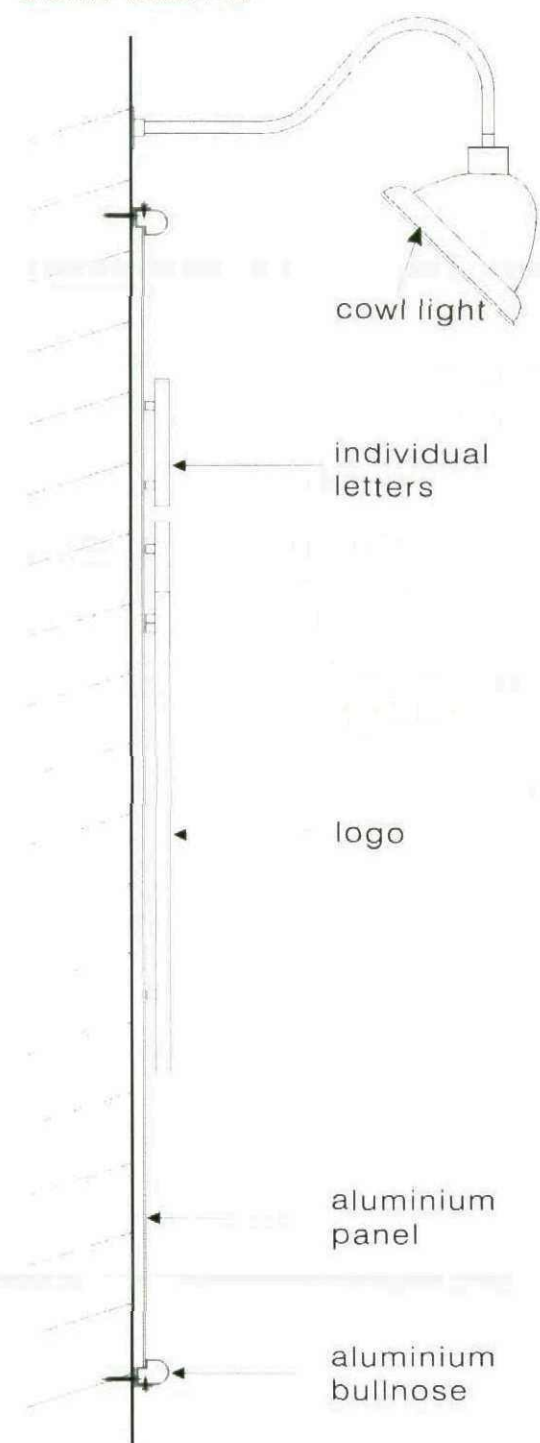

SIGN B - scale 1:10

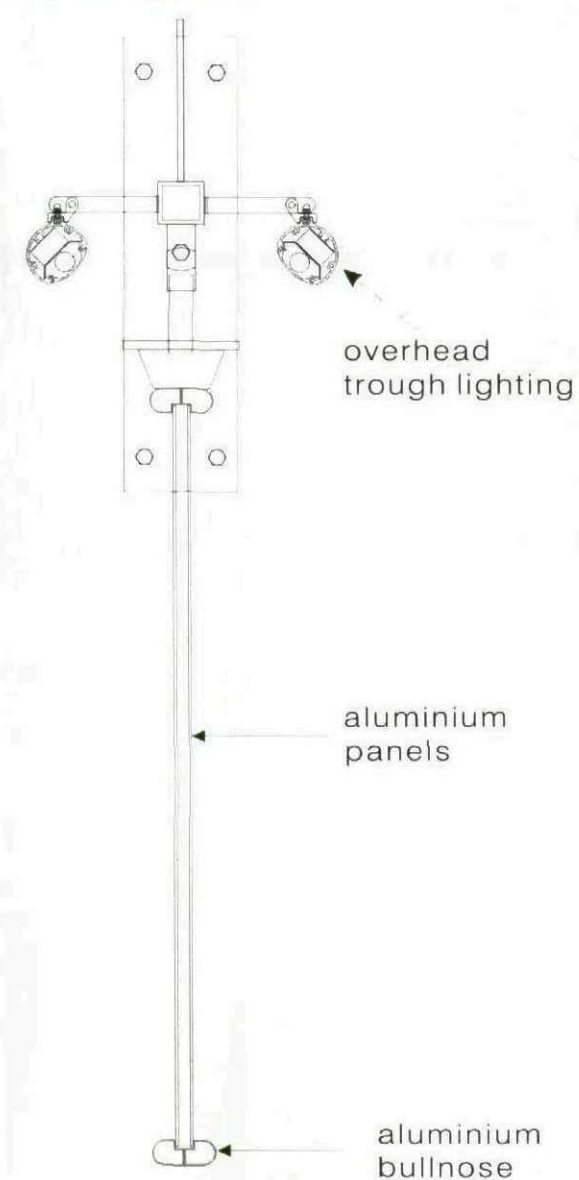

SIGN C - scale 1:10

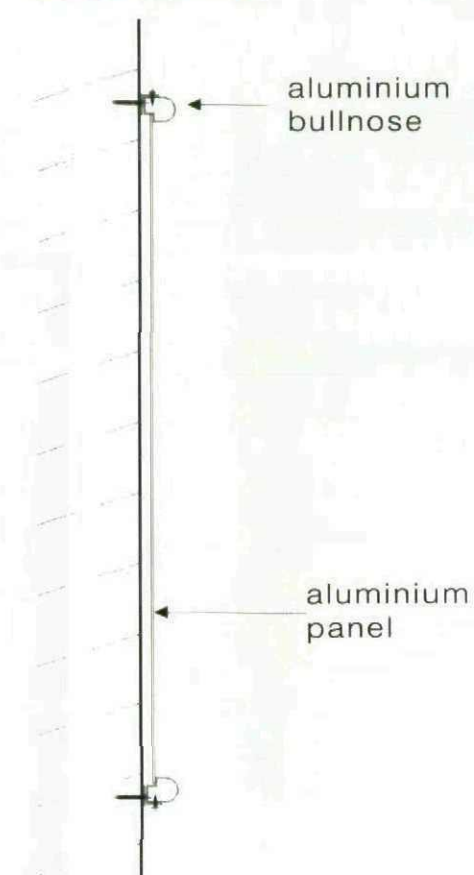

Scale 1:10 @ A3

Punch Partnerships Ltd
The Cross Keys, Darfield.
19/12/11

dulux
georgian 12

dulux
georgian 16

dh
florentine red

dh
dark stone

NB - please always refer to actual paint references for accurate colour representation

t : 0113 243 8533 f : 0113 243 8733 / e-mail : sales@insigniasigns.biz / www.insigniasigns.biz

IS
Insignia



Scale 1:500 @ A3

Punch Partnerships Ltd
The Cross Keys, Darfield.
19/12/11

dulux
georgian 12

dulux
georgian 16

dh
florentine red

dh
dark stone

NB - please always refer to actual paint references for accurate colour representation

t: 0113 243 8533 f: 0113 243 8733 / e-mail: sales@insigniasigns.biz / www.insigniasigns.biz

IS
Insignia

This document is the property of Insignia Signs who own the copyright therein. The information in this document is given in confidence and without the written permission of Insignia Signs. Given by contract or otherwise the document must not be copied, reprinted or reproduced in any material form either wholly or in part nor must the contents of the document or any method or technique available therefrom be disclosed to any third party.



Scale 1:1250 @ A3

Punch Partnerships Ltd
The Cross Keys, Darfield.
19/12/11

dulux
georgian 12

dulux
georgian 16

dh
florentine red

dh
dark stone

NB - please always refer to actual paint references for accurate colour representation

t : 0113 243 8533 f : 0113 243 8733 / e-mail : sales@insigniasigns.biz / www.insigniasigns.biz

IS
Insignia

This document is the property of Insignia Signs who own the copyright therein. The information in this document is given in confidence and without the written permission of Insignia Signs. Given by contract or otherwise the document must not be copied, reprinted or reproduced in any material form either wholly or in part nor must the contents of the document or any method or technique available therefrom be disclosed to any third party.