



VIEW 1. SECTION / STREETSCENE: PLOT 4 - 7

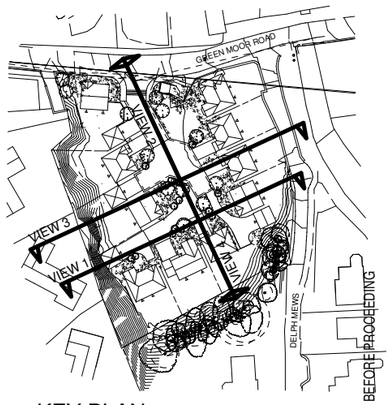

KEY PLAN



VIEW 2. SECTION / STREETSCENE: PLOT 1 - 4

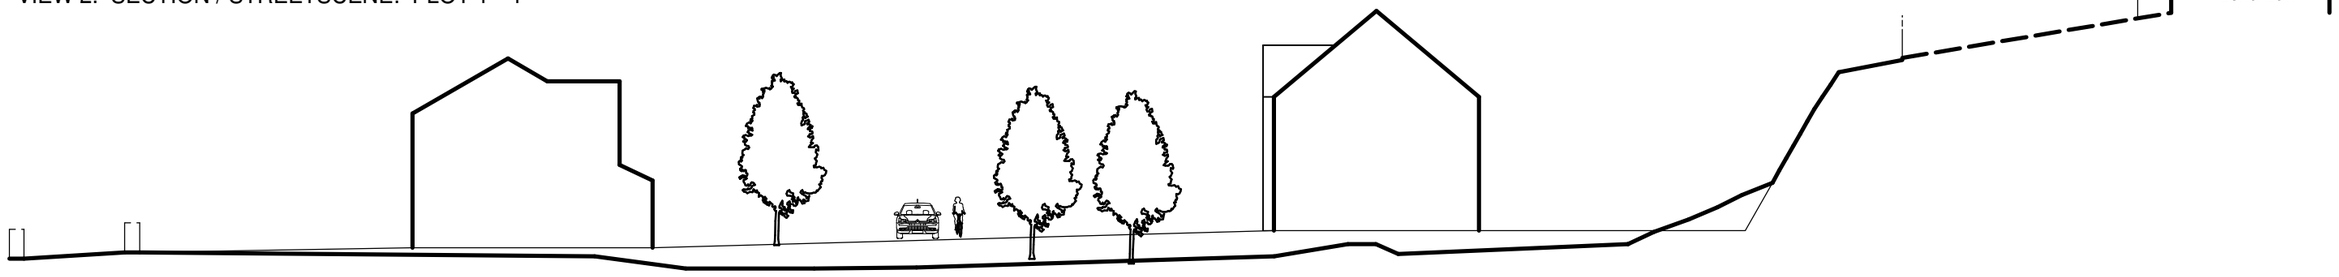

VIEW 3. SECTION - PLOT 3 & 8



VIEW 4. SECTION / STREETSCENE: PLOT 8 - 10

0m 5 10 15 20 25

REV	DATE	AMENDMENT
B	16/01/12	HOUSE TYPE SUB ON PL. 1, 3 + 7. PL.10 REPOSITIONED. ROOFS ON CH & GARAGE AMENDED
A	03/11/11	PLOT 7 HOUSE TYPE & GARAGE AMENDED

tel 01845 524758
fax 01845 524278
e diparchitects@btconnect.com
w www.diparchitects.co.uk

CHARTERED ARCHITECTS
Midland Chambers, 77 Market Place,
Thirsk, North Yorkshire Y07 1EY

downes illingsworth partnership ltd

Shepherd Homes

PROJECT :
DEVELOPMENT AT GREEN MOOR

DRAWING TITLE :
SITE SECTIONS / STREETSCENES

SCALE:		DATE:	
1 : 250 @ A3		OCT 2011	
DRAWN:	CHECKED:	DWG NO.	REV.
JW	-	3508/11	B

ALL DIMENSIONS TO BE CHECKED ON SITE. DISCREPANCIES, AMBIGUITIES AND/OR OMISSIONS BETWEEN THIS DRAWING AND INFORMATION GIVEN ELSEWHERE MUST BE REPORTED TO THIS OFFICE AND CLARIFICATION SOUGHT BEFORE PROCEEDING