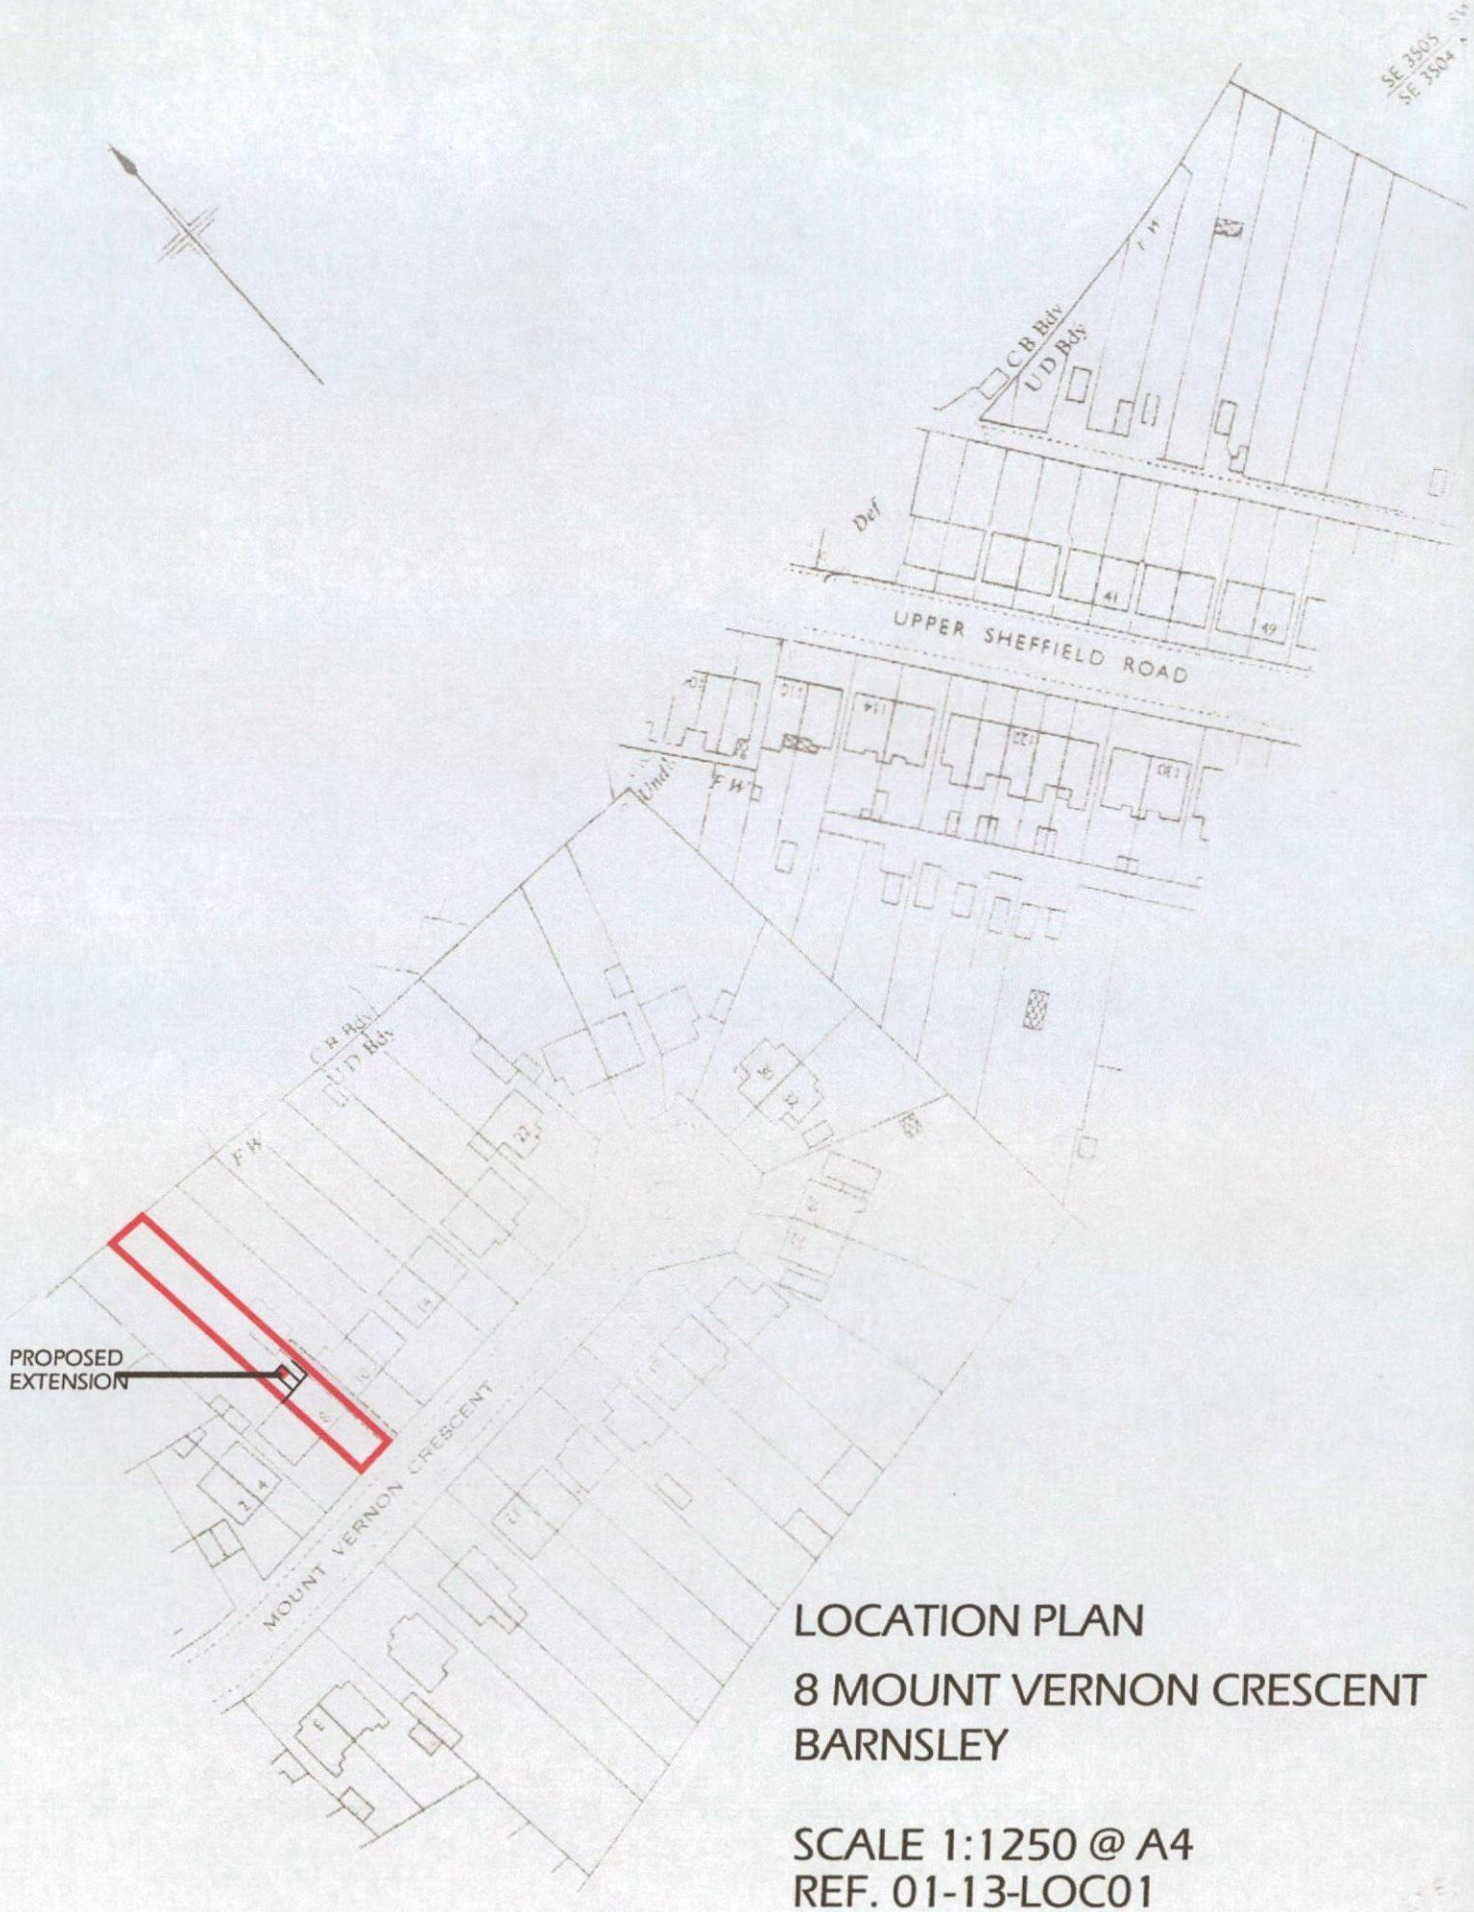


LOCATION PLAN

8 MOUNT VERNON CRESCENT
BARNSLEY

SCALE 1:1250 @ A4
REF. 01-13-LOC01