


ALL EXISTING DIMENSIONS BASED ON
SURVEY CARRIED OUT BY NPS.
FURTHER SURVEY IS ADVISED PRIOR
TO COMMENCEMENT OF WORKS


KEY PLAN

PLOTS 1 AND 2

Notes:

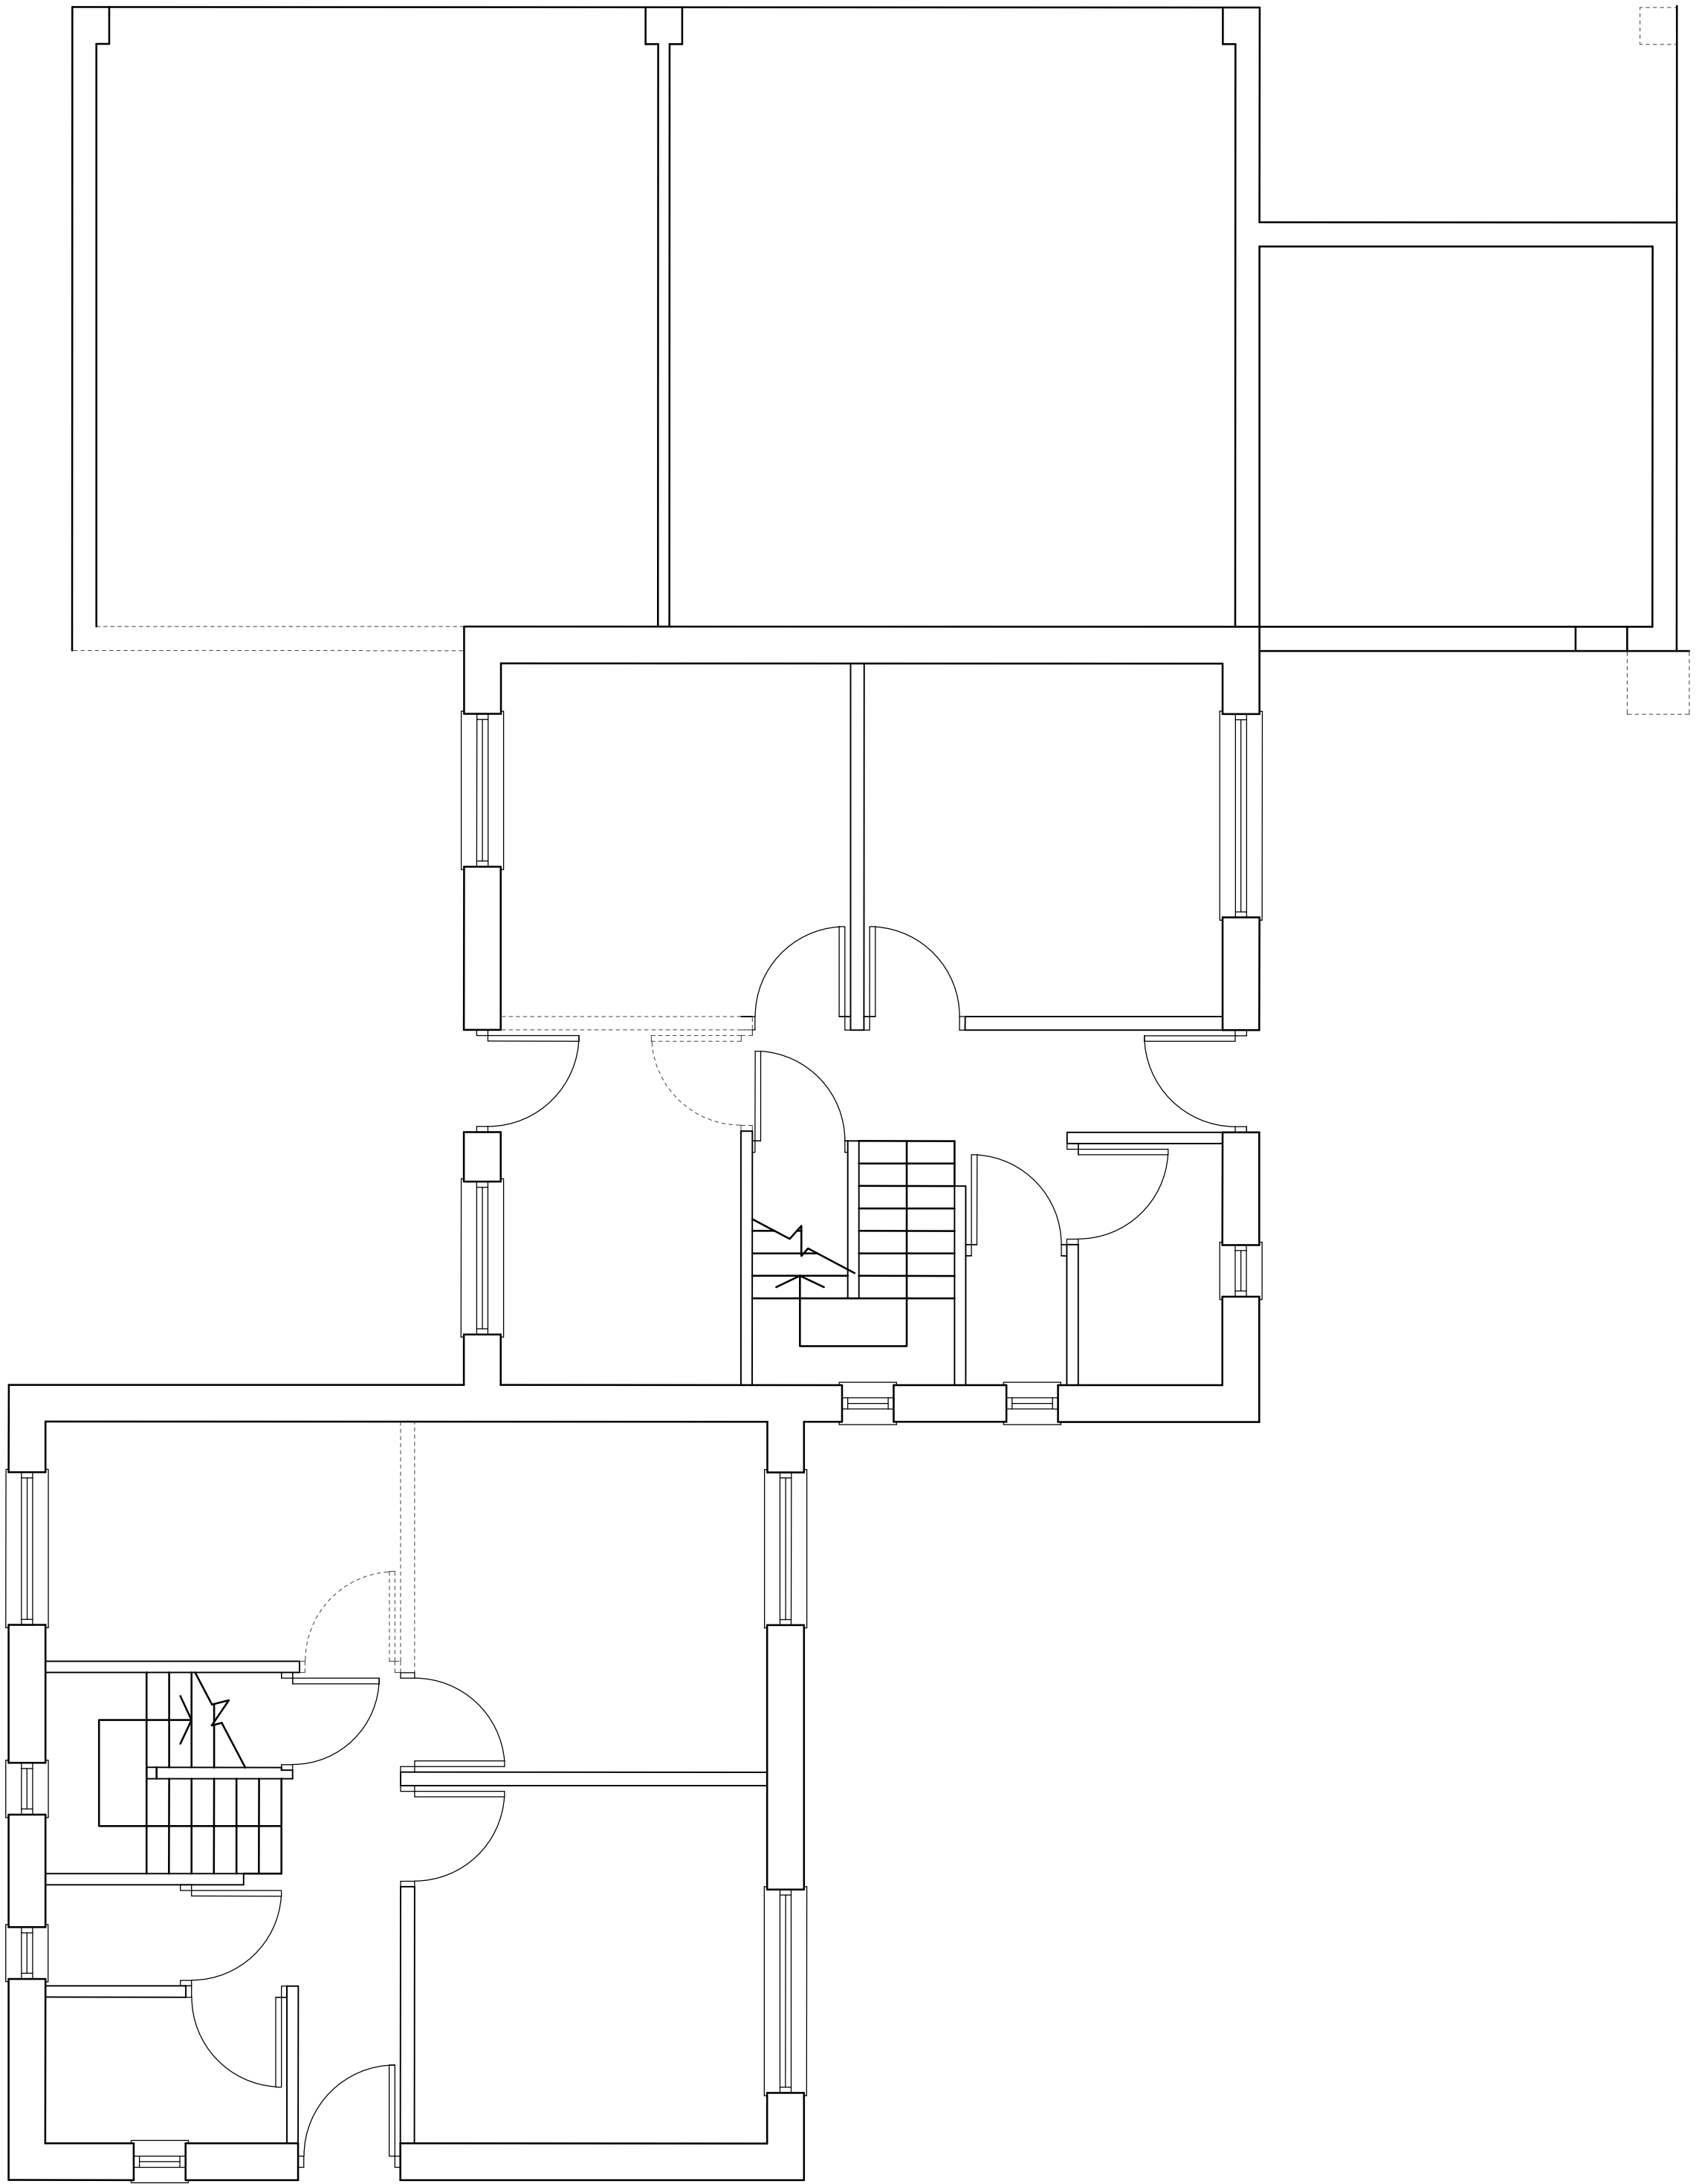

PLOT 01 - 02 EXISTING GROUND FLOOR PLAN

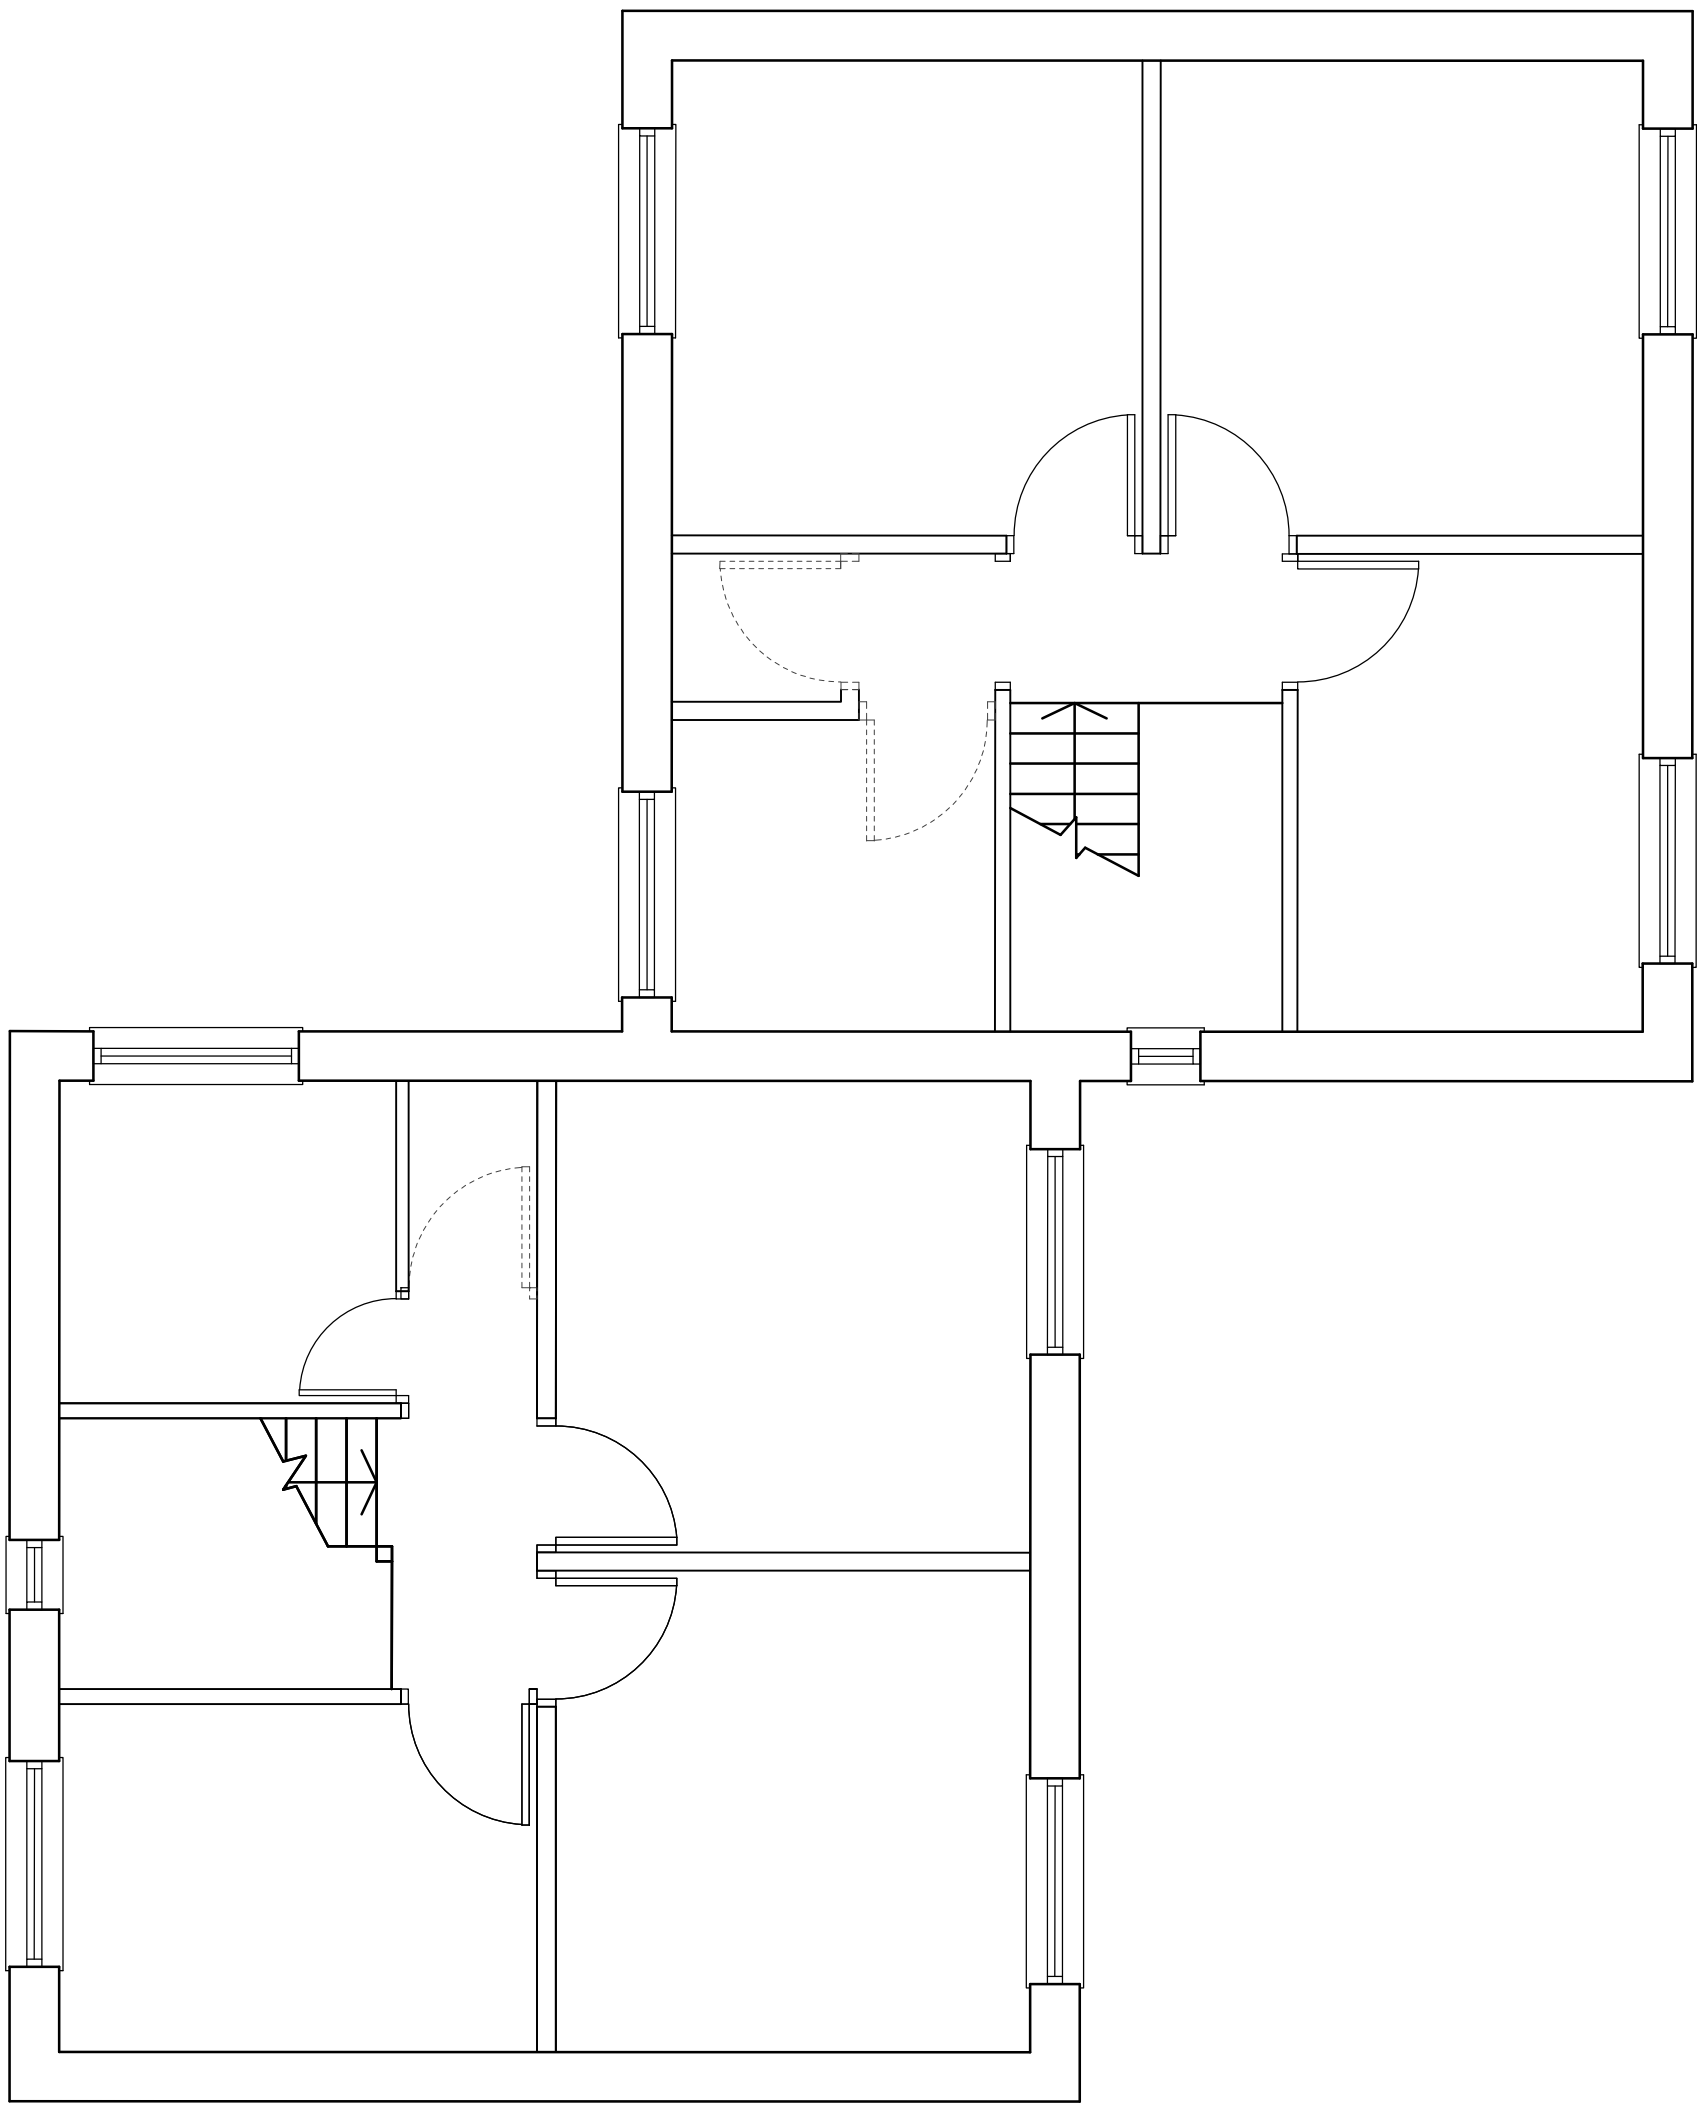

PLOT 01 - 02 EXISTING FIRST FLOOR PLAN

ROOM NAMES OMITTED										THIS DRAWING IS PRODUCED FOR USE IN THIS PROJECT ONLY AND MAY NOT BE USED FOR ANY OTHER PURPOSE. NPS PROPERTY CONSULTANTS LTD ACCEPT NO LIABILITY FOR THE USE OF THIS DRAWING OTHER THAN THE PURPOSE FOR WHICH IT WAS INTENDED IN CONNECTION WITH THIS PROJECT AS RECORDED IN THE 'PURPOSE FOR ISSUE' AND 'FILE STATUS CODE'.										RESPONSIBILITY IS NOT ACCEPTED FOR OTHERS SCALING DIRECTLY FROM THIS DRAWING. DO NOT SCALE FROM THIS DRAWING. USE WRITTEN DIMENSIONS ONLY.										CLIENT BERNESLAI HOMES										PROJECT KERESFORTH CLOSE, RESIDENTIAL CONVERSIONS										SCALES 1:50										DISCIPLINE ARCHITECT										PROJECT NUMBER 07-17-18-1-1409	
C1		PJN		27.07.18		GE	</	