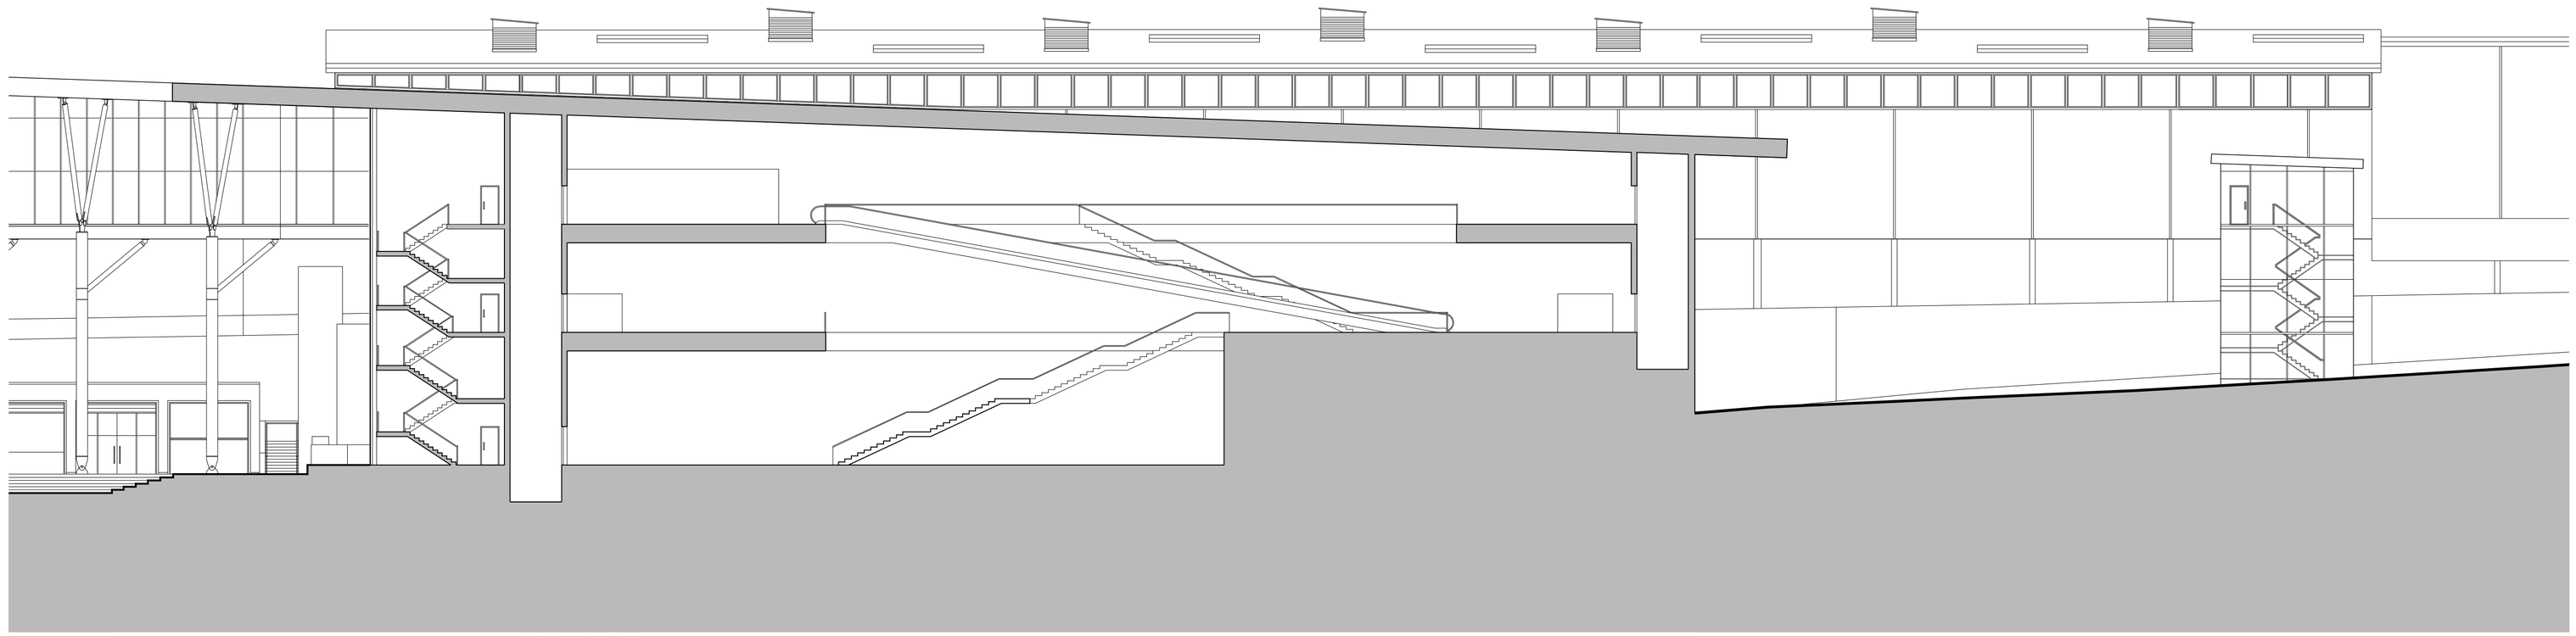


MICHAEL HYDE AND ASSOCIATES LIMITED
chartered architects

MANCHESTER □ SHEFFIELD ■

51 BARTON ARCADE
DEANSGATE
MANCHESTER M3 2BJ
TEL 0161 834 1018
FAX 0161 834 4798
Manchester@MHA
architects.com

ALLIANCE HOUSE
LEOPOLD STREET
SHEFFIELD S1 2GY
TEL 0114 2759666
FAX 0114 2757751
Sheffield@MHA
architects.com

REV	DATE	DESCRIPTION	DRN	CHK

PROJECT TITLE
PROPOSED NEW FOOD STORE
NEW STREET BARNSLEY

DRAWING TITLE
PROPOSED ATRIUM SECTIONS

DRAWN / CHECKED	DATE	SCALE
MBD / KB	NOV 2011	1:200 @ A1
JOB No	DRAWING	REVISIONS
1SI5	4-001	.