


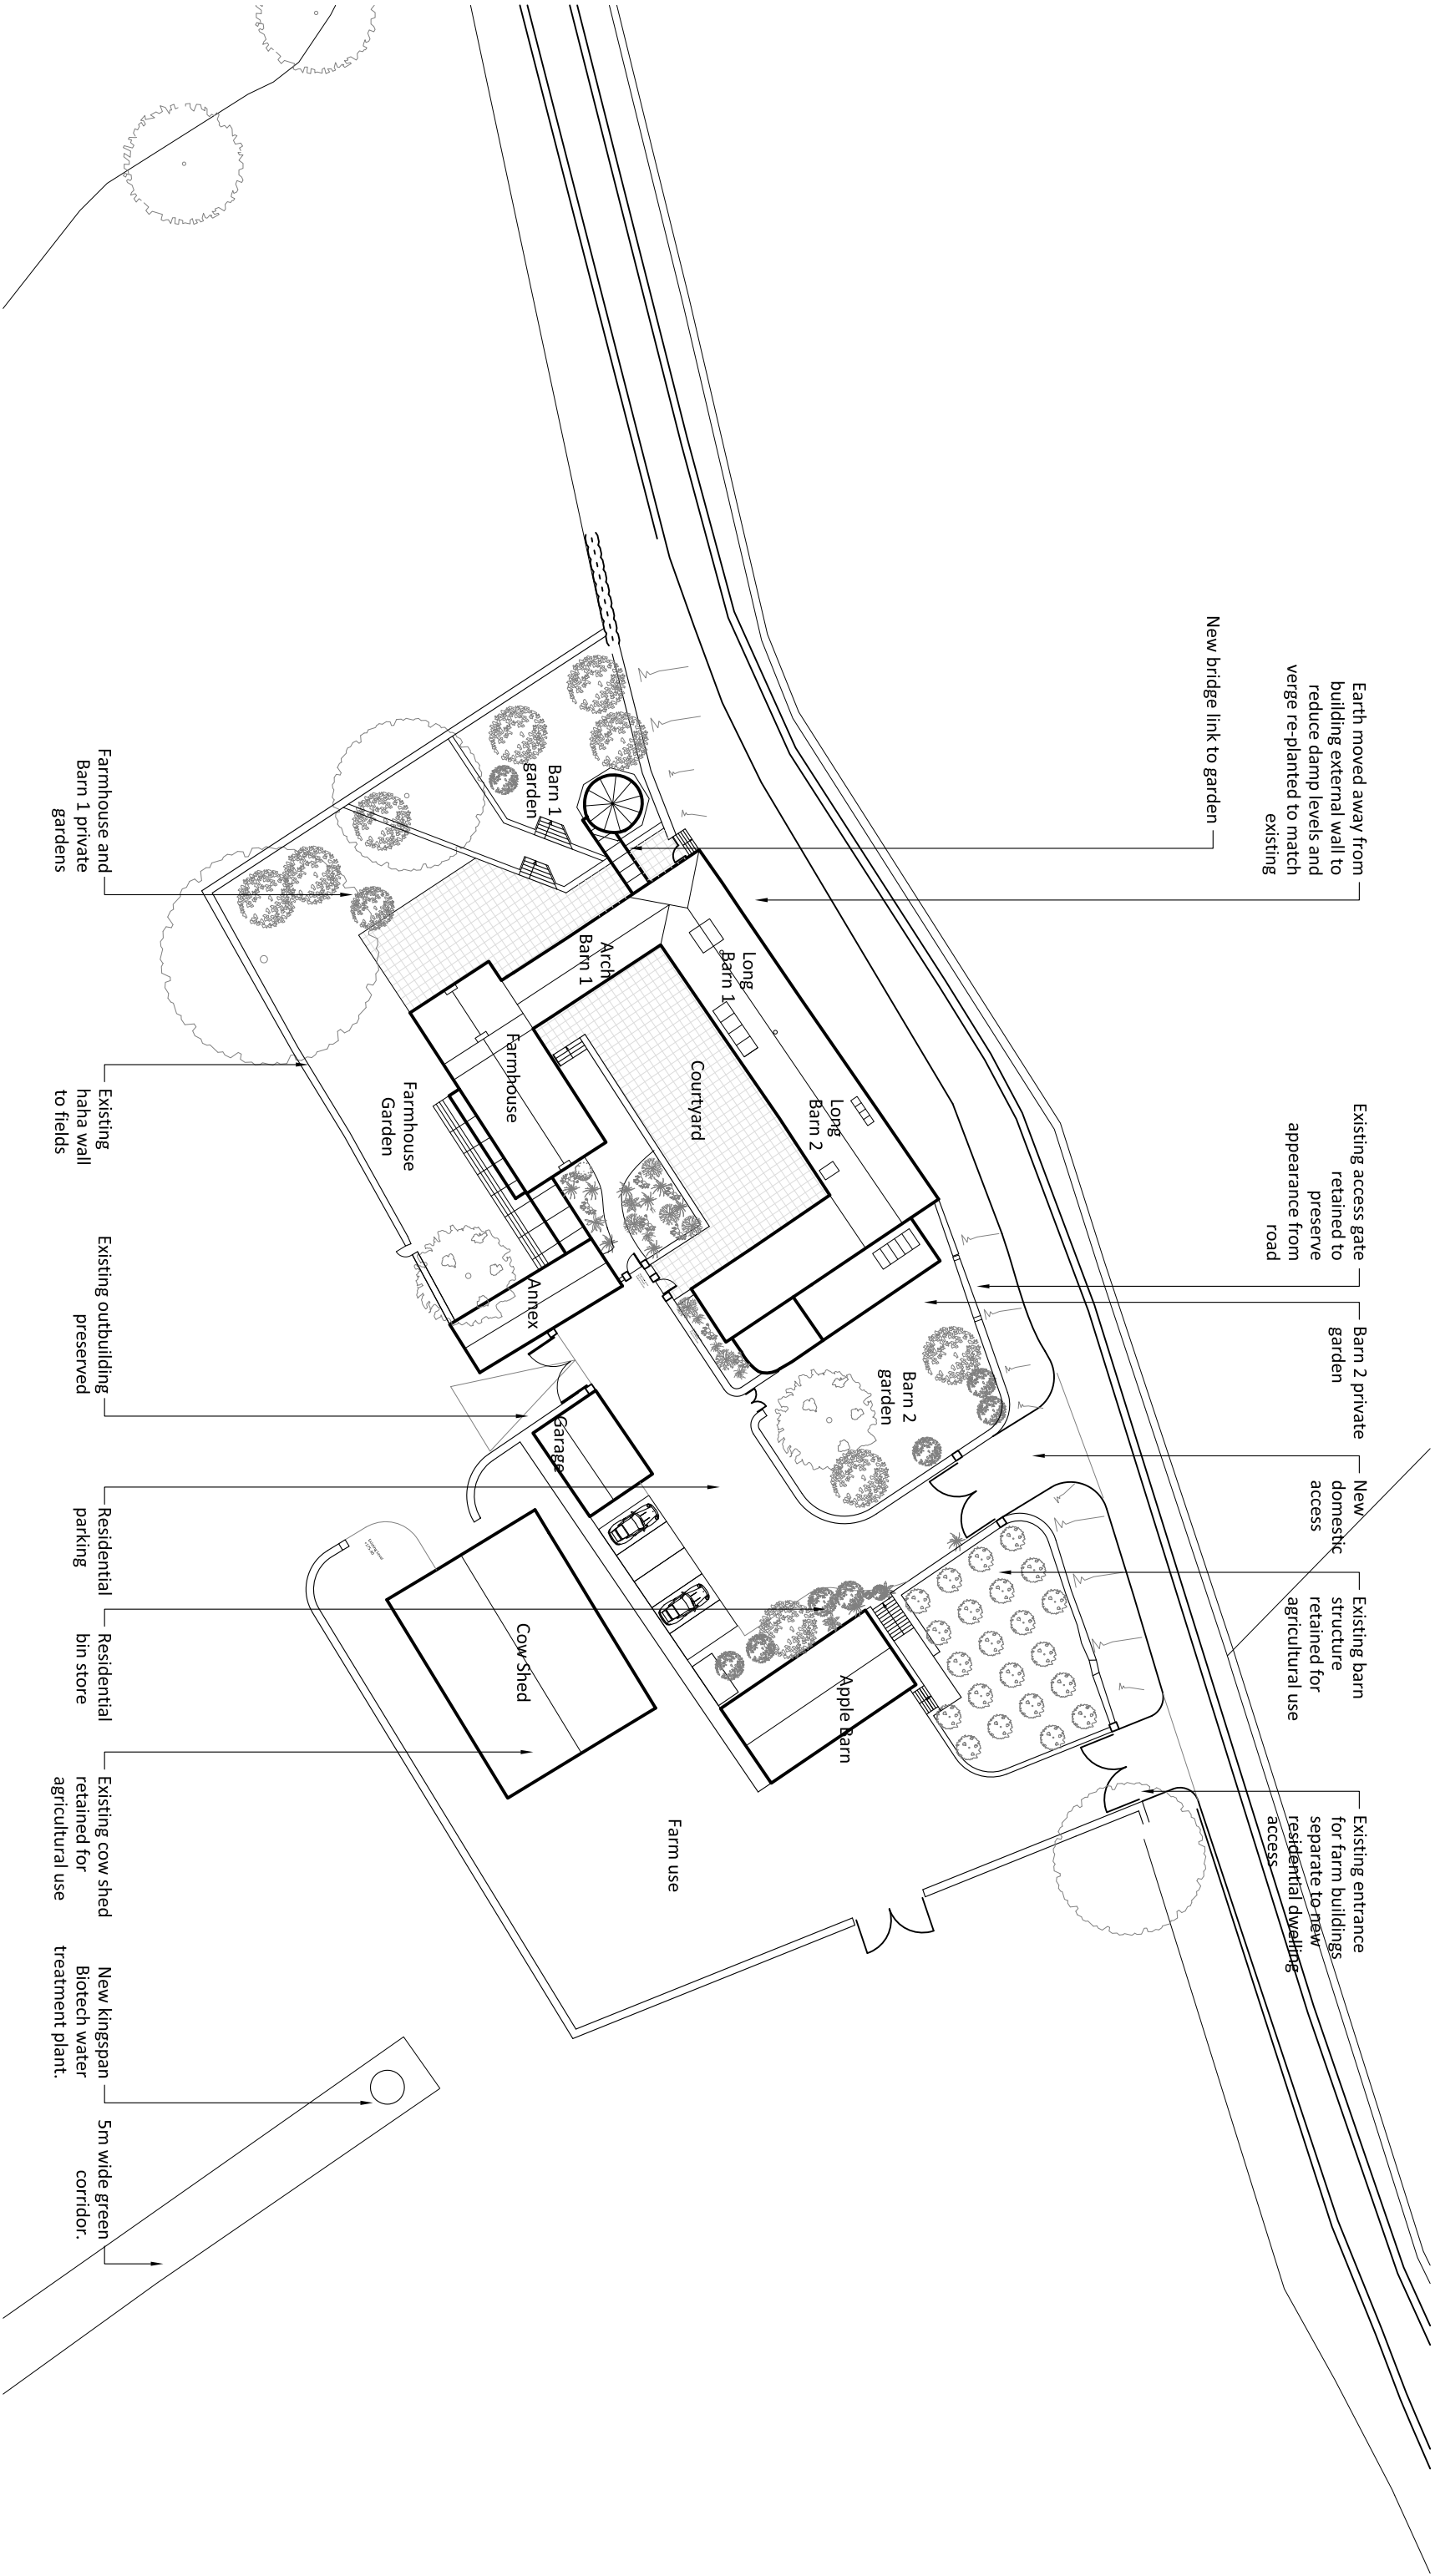

Proposed Site Plan

1:500@A3 Lower Eastfield Farm, Thurgoland Miller Family

PL(01)102

C	Location of Water treatment plant added to site plan.	29.11.22
B	Resubmission of Red line to reflect planners comment on refurbishment	27.10.20
A	Amendments to reflect planners comments	22.11.19

Revisions

