
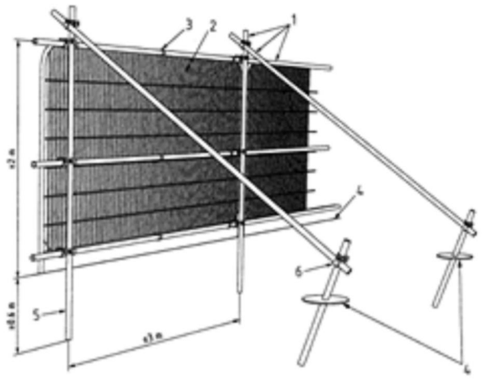


Key

1. Standard scaffold poles
2. Heavy gauge 2 m tall galvanized tube and welded mesh infill panels
3. Panels secured to uprights and cross-members with wire ties
4. Ground level
5. Uprights driven into the ground until secure (minimum depth 0.6 m)
6. Standard scaffold clamps

An example of tree protective fencing in line with BS 5837:2012. For further details please refer to paragraphs 9-17 of the submitted AMS Ref: AR-4006-05.

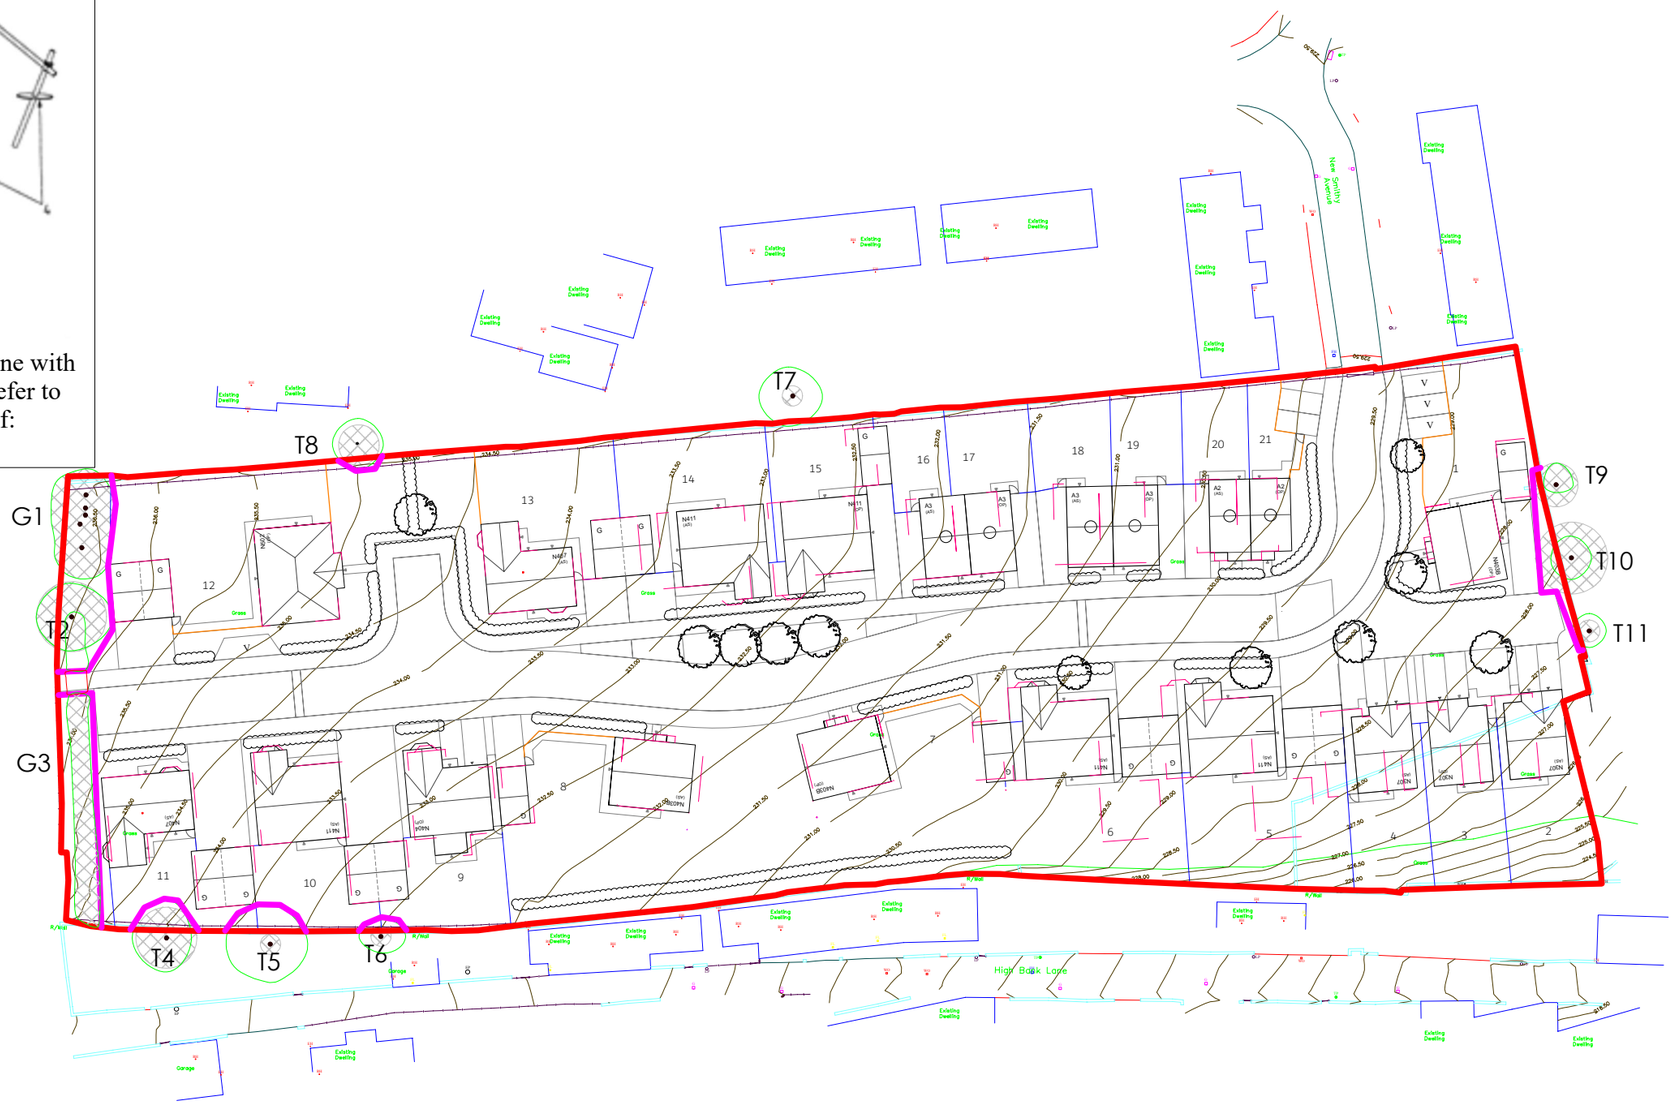

N

Indicative

Email: vb@brooks-ecological.co.uk
Tel No: 0113 250 6101
www.brooks-ecological.co.uk

DR-4006-04 TREE PROTECTION PLAN

Site: Land adjacent New Smithy Avenue, Thurlstone.

Paper Size: A2	**Scale: 1:500**

	Tree to be retained
	Tree to be removed
	Protective fencing in line with BS 5837:2012

	ROOT PROTECTION AREA
•	TREE STEM

Please note:
The plan is for guidance only and should not be scaled from.

The original of this drawing was produced in colour - a monochrome copy should not be relied upon.

50m