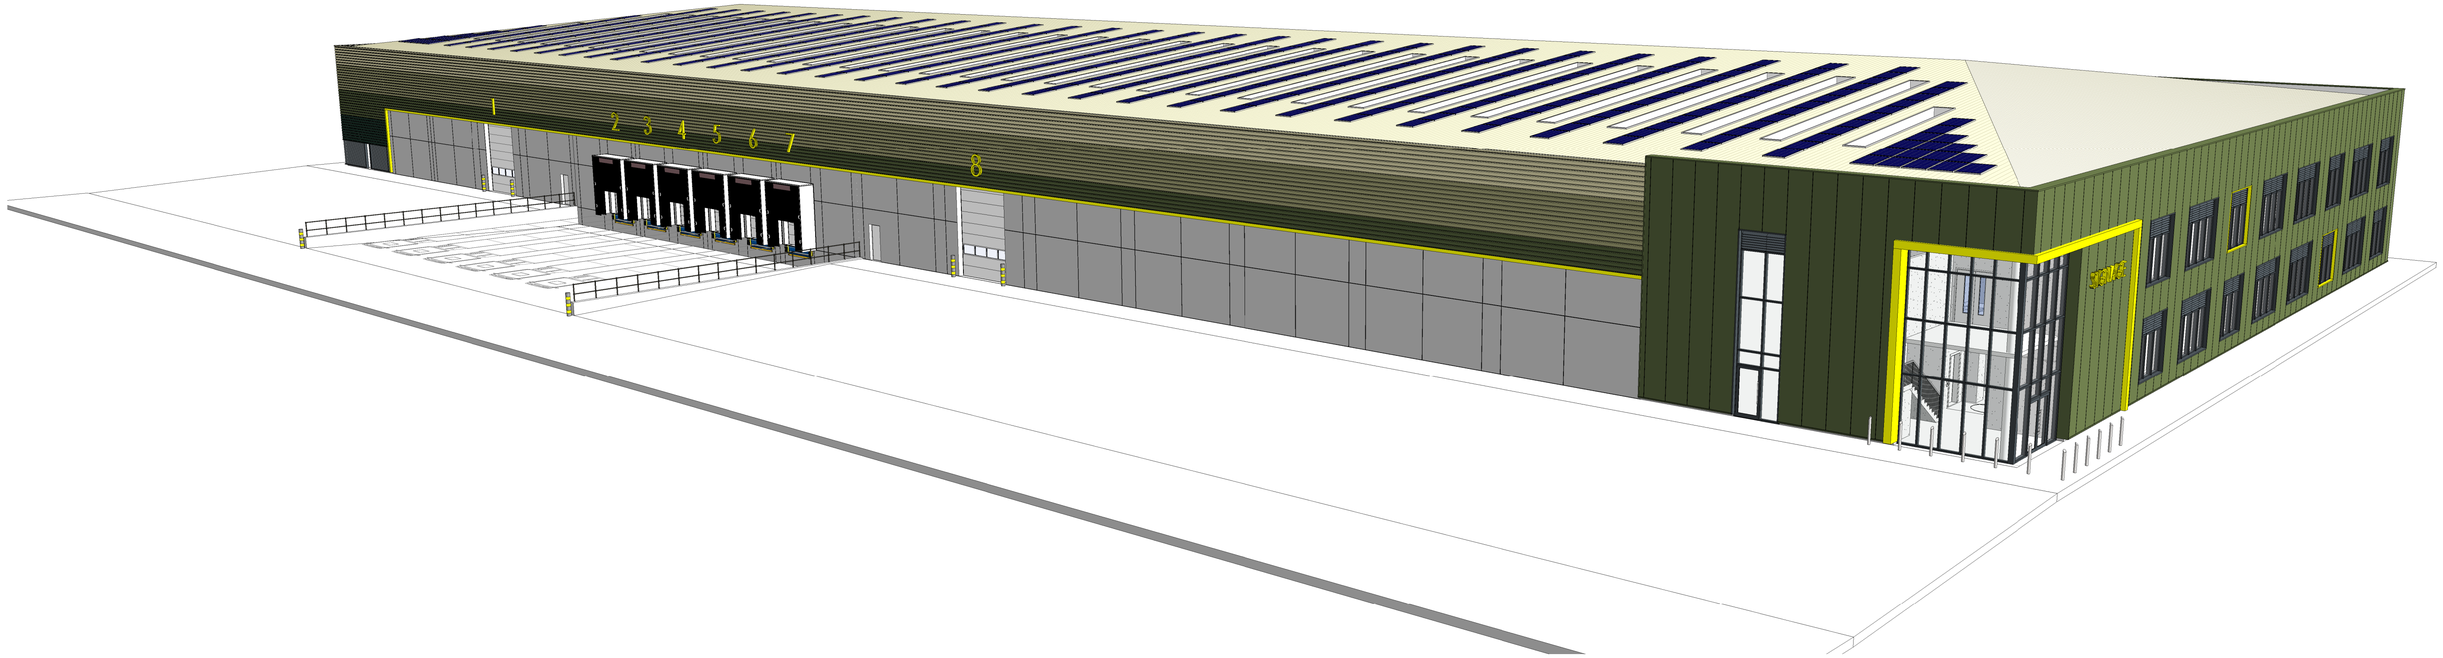

Rev	Date	Description	Rev By	Chk'd By
A	05.01.23	Updated inline with planners comments	NBB	PSM

Project Title	PROPOSED Industrial Development Capitol Park Junction 37 M1 Higham Lane Barnsley			Drawing Title	Unit 1 3D Veiws
				Job-Dwg No	11138-1 - (P)134 Rev A
Client	Sterling Capitol PLC				
Status	RESERVE MATTER APPLICATION				
Scale		Drawing Size	A1		
Drawn By	NBB	Checked By	PSM	Date	08.2022

■ Wakefield, WF1 3QA
t. 01924 291800

☐ Carvers Warehouse, 77 Dale Street,
Manchester, M1 2HG
t. 0161 2388555

☐ The Old Rectory, 79 High Street,
Newport Pagnell, MK16 8AB
t. 01908 211577

☐ 101 London Road,
Reading, RG1 5BY
t. 0118 9507700

☐ 10 Gees Court, St Christophers Place,
London, W1U 1JJ
t. 0207 4091215

THE HARRIS PARTNERSHIP
ARCHITECTS
www.harrispartnership.com

The Harris Group Ltd does not accept liability for any deviation to our drawings or specification.
This drawing is copyright and may not be reproduced in whole or part without written authority. Do not scale off this drawing.