



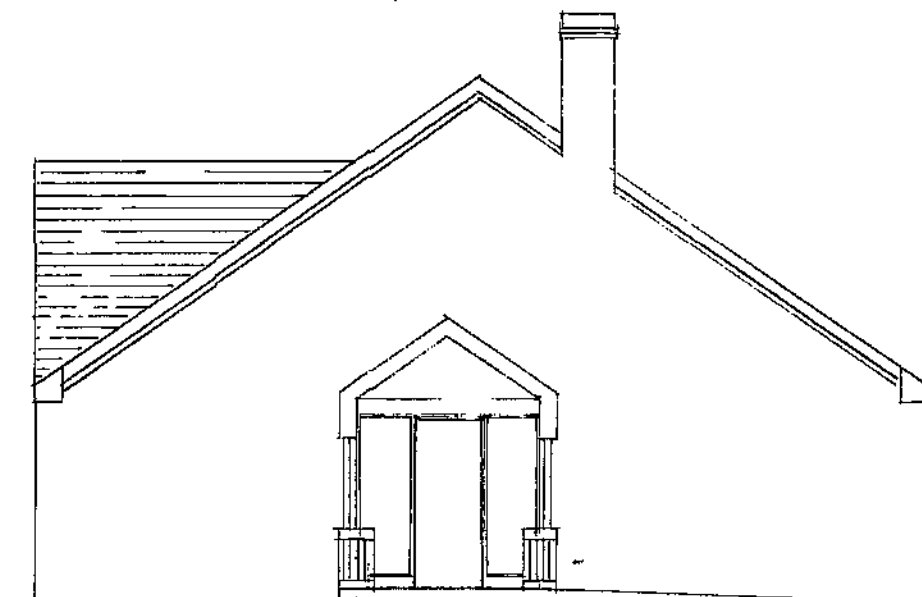


east elevation

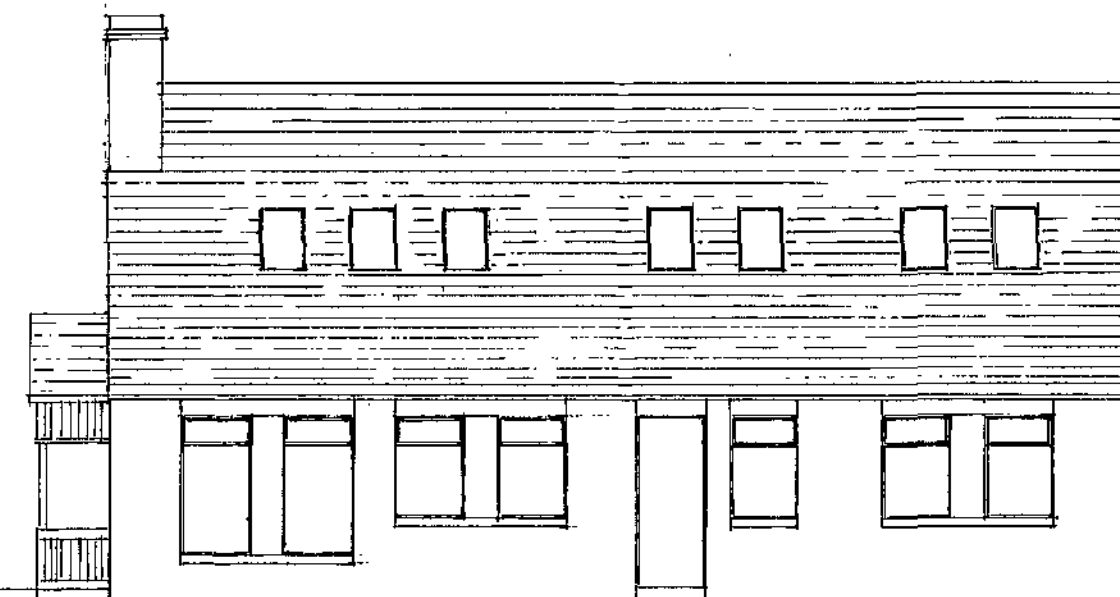


north elevation



south elevation

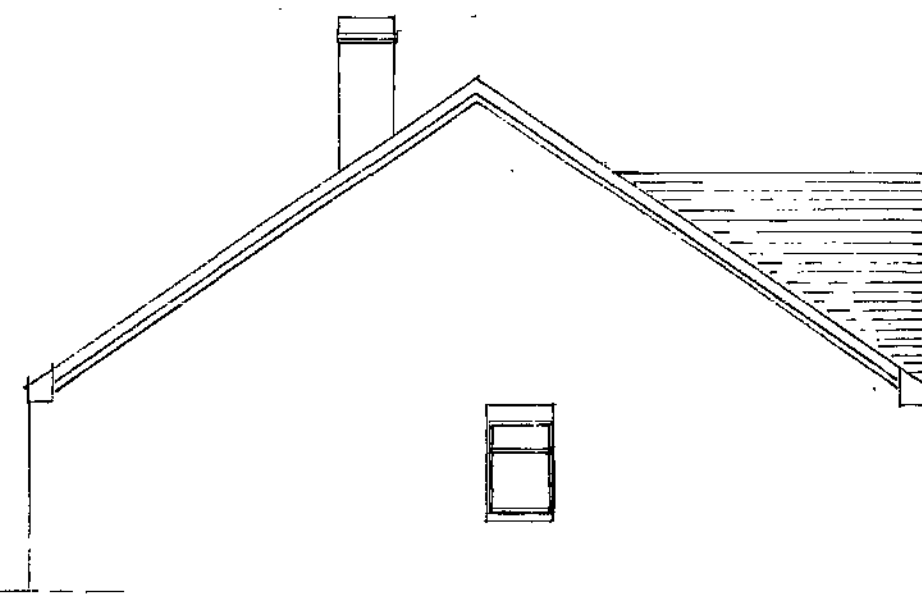


west elevation

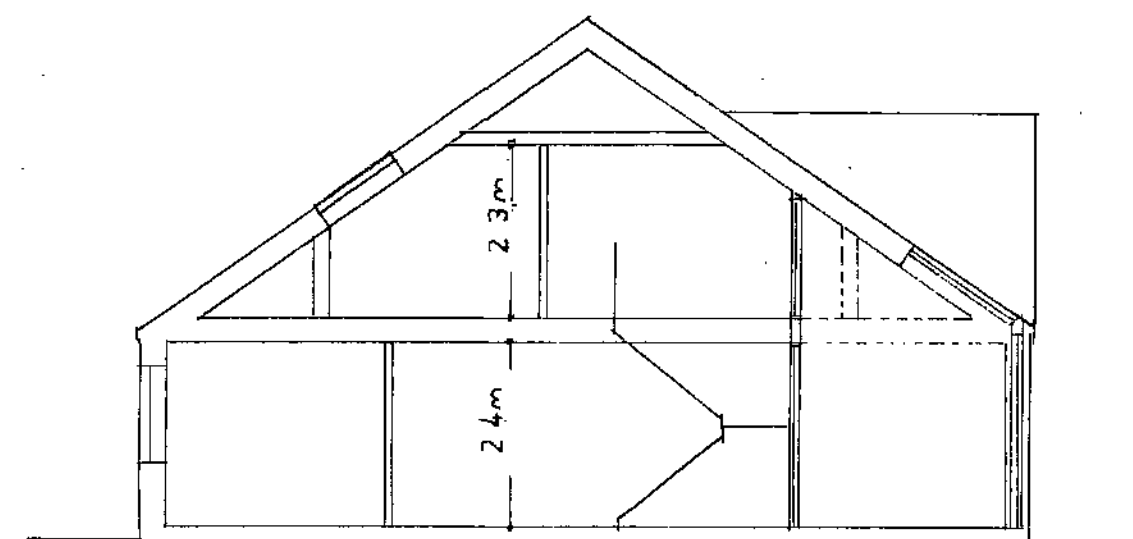

SECTION A~A


MATERIALS

walls	limestone russet mixture facing brick
roof	35 degree pitch finished graphite slate
windows	pvc to simulate hardwood
doors	hardwood externals
fw goods	brown pvc

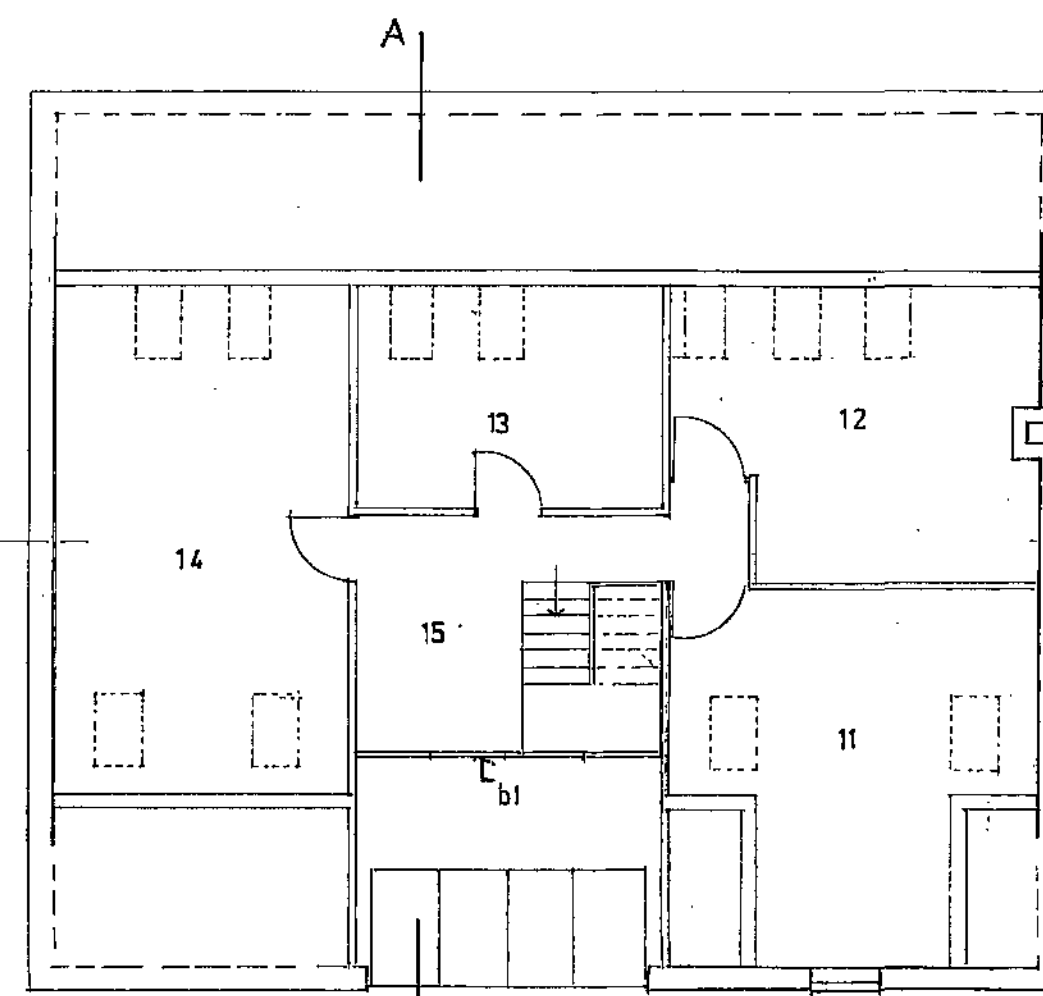

FIRST FLOOR PLAN

Ref	Description	Size	Remarks
11	bedroom	5000 x 4900	less corner cut outs
12	bedroom	5000 x 3900	
13	bathroom	4000 x 2900	section a-a shows ceiling shape
14	bedroom	3900 x 6700	
15	landing	4000 x 3100	
bl	borrowed light		glazed screen between upper level of sun room / landing with shading
ro	rooflighting		

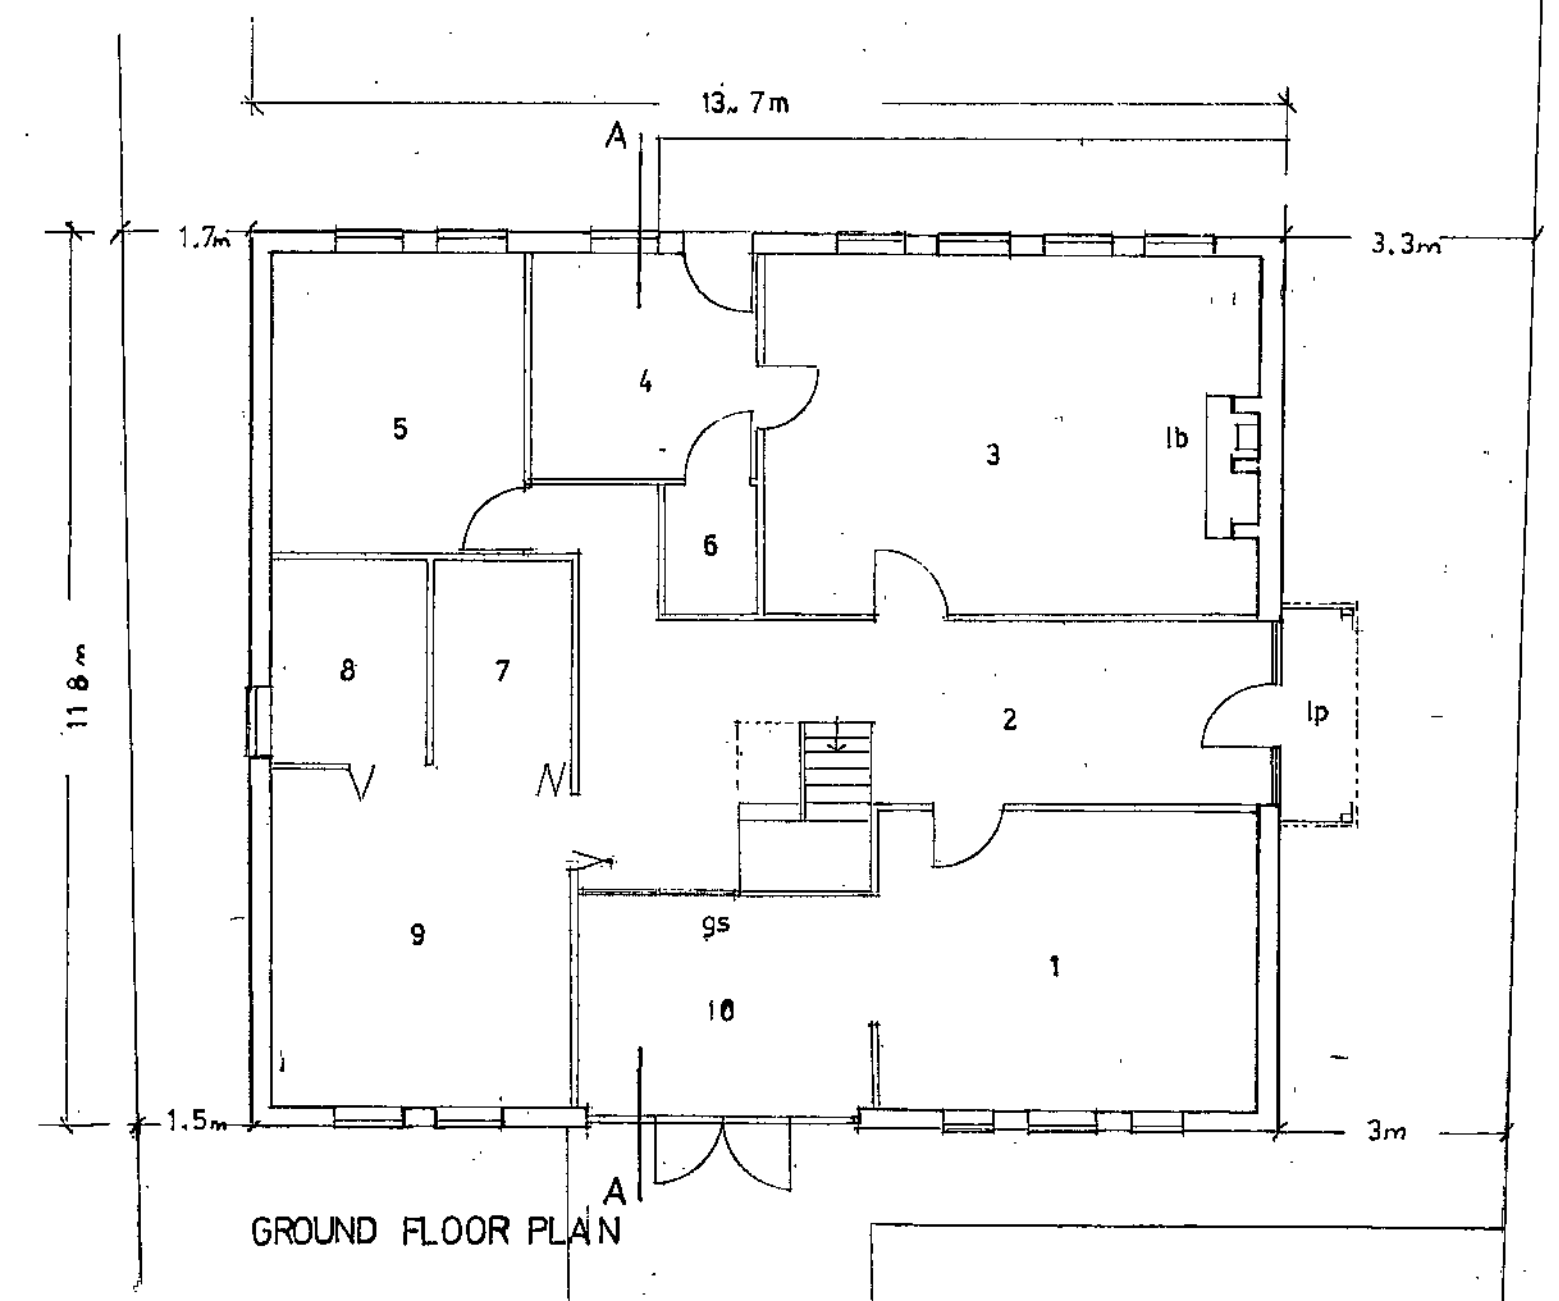

GROUND FLOOR PLAN

Ref	Description	Size	Remarks
1	lounge	5000 x 3900	freeway for wheelchair use
2	hall	3900 x 2400	latter dimensions adjunct
3	family room / kitchen	3900 x 1150	wood burning stove carbon
4	utility	6500 x 4700	calcs benefit
5	study	3000 x 2900	
6	wc	3400 x 3900	
7	wardrobe	1200 x 1700	disabled dressing
8	wetroom	1800 x 2600	wheelchair use
9	bedroom	2000 x 2700	
10	sun lounge	3900 x 4500	glazed screen rear wall to flood hall daylight
gs	glazed screen	4000 x 2900	
lb	log burning stove		secondary heating
lp	level platform		

Mr & Mrs R Empringham
81 Ingsfield Lane
Bolton-on-Dearne
Rotherham S63 8EB

Proposed Bungalow
52 High Street
Bolton-on-Dearne
Rotherham S63 8LG

GENERAL ARRANGEMENT PLAN DRWG. NO. 722/2R

Gordon Stephenson, Chartered Architect, RIBA
10 Parkwood Rise, Barnby Dun, Doncaster DN3 1LY
Tel 01302 891411 email stephenson_g3@sky.com 25. 07. 11