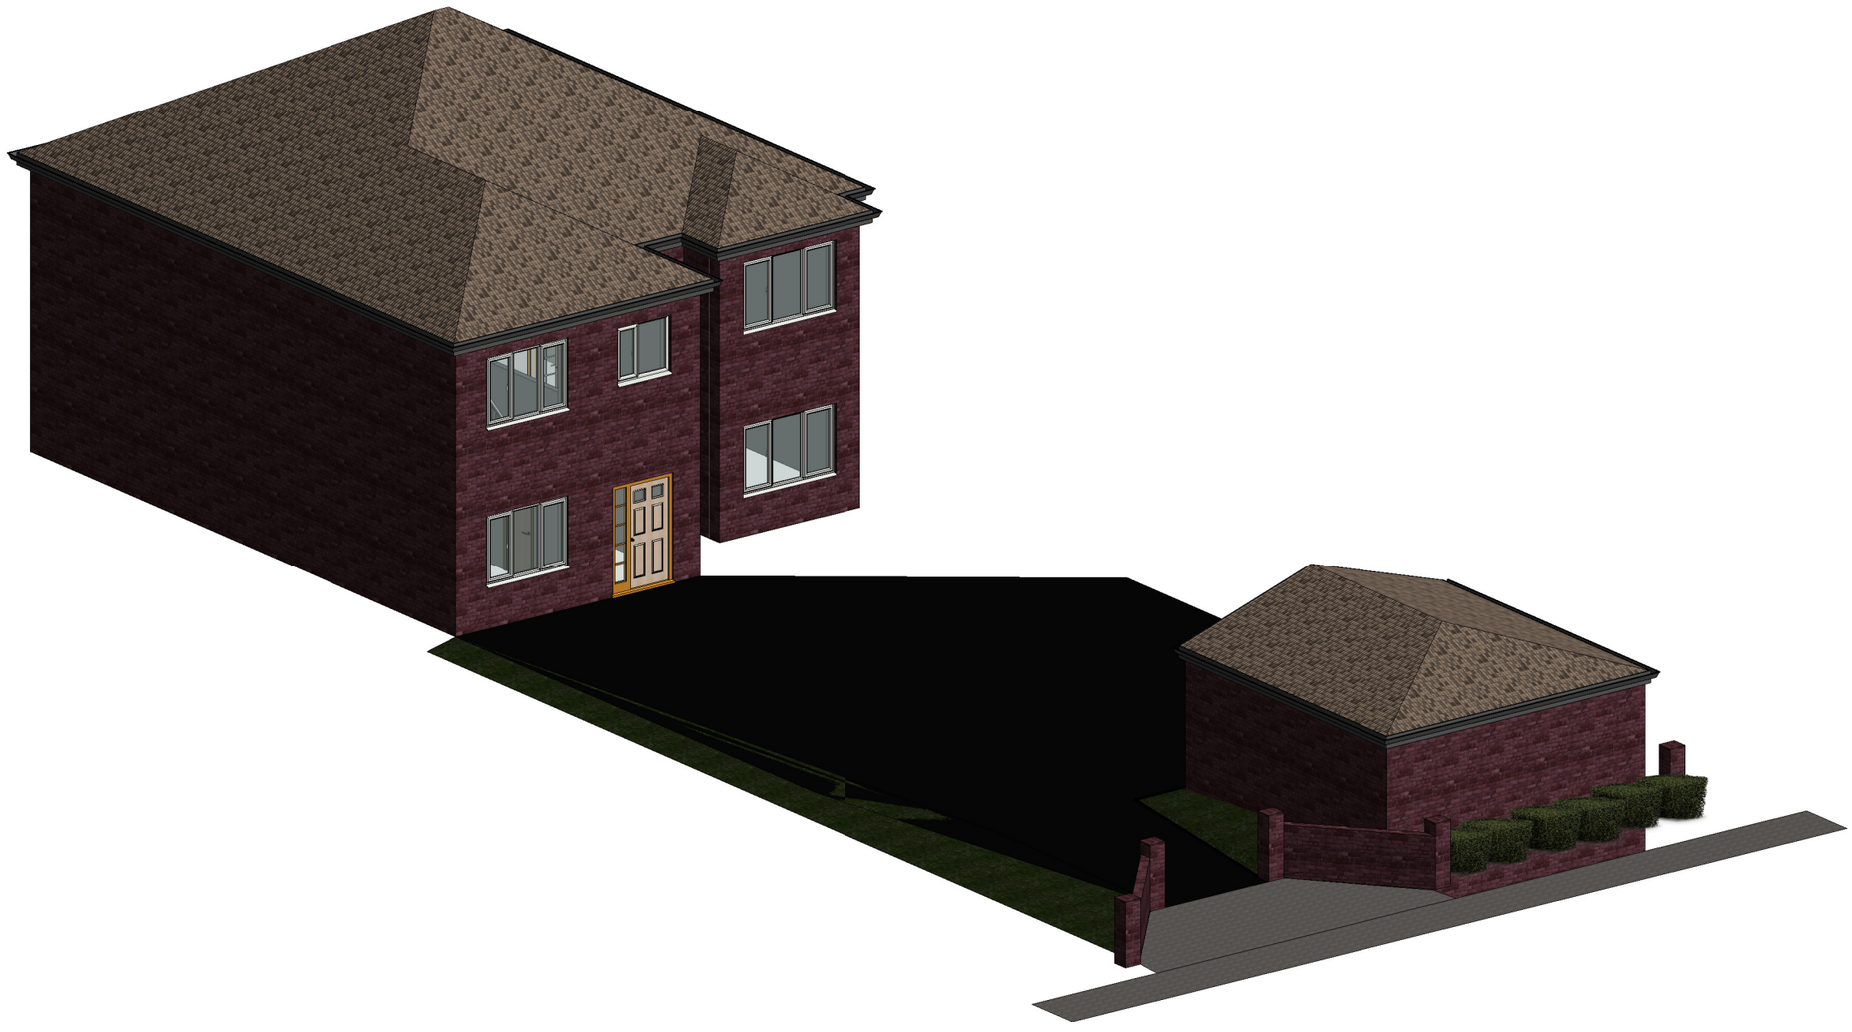

1 Proposed 3D View

Notes

ABA Design & Build Limited
Start with a strong foundation

66 Low Grange Road
Thurnscoe
Rotherham
S63 0LE
Tel: 07966 488928
email:
info@abdesignandbuild.co.uk

Project

Proposed garage to front garden

Title

Proposed 3D View

Scale 1:100 @ A3 Size

Drawn By Stuart Allen

Date 02-01-19

Drwg No ABAPA/2019/Hutson/03