
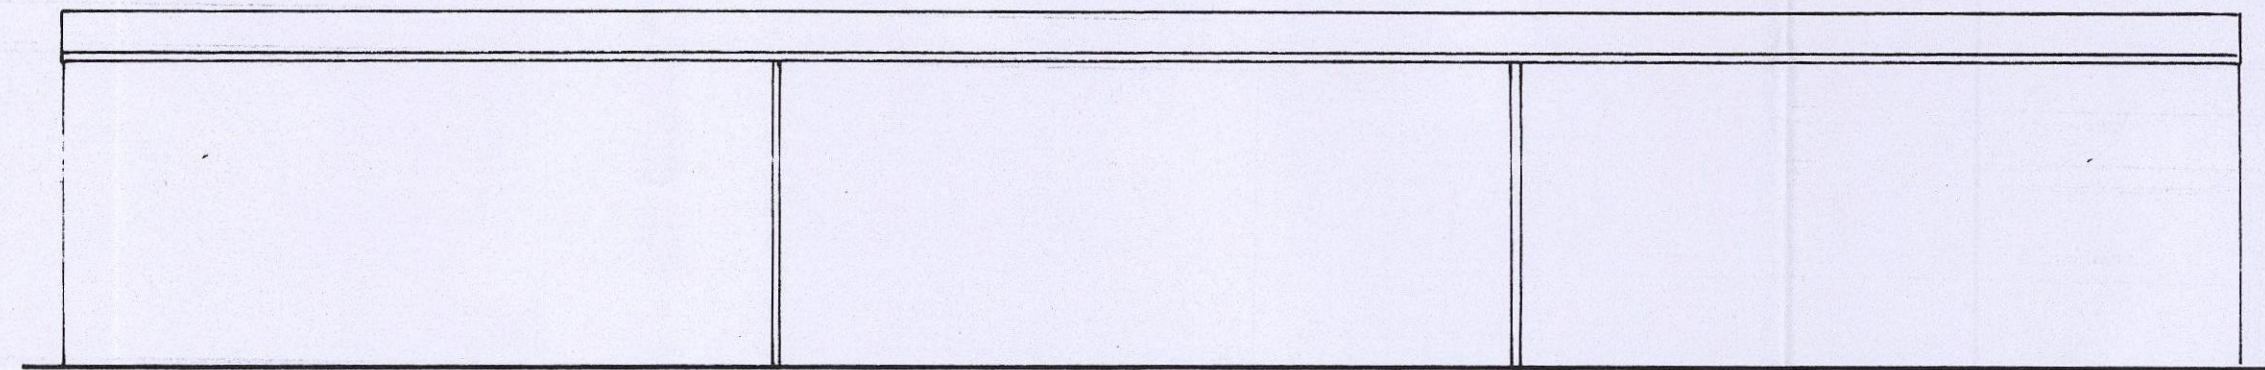


F.A.O.

Mrs Elaine Ward
Planning Department.


REAR ELEVATION

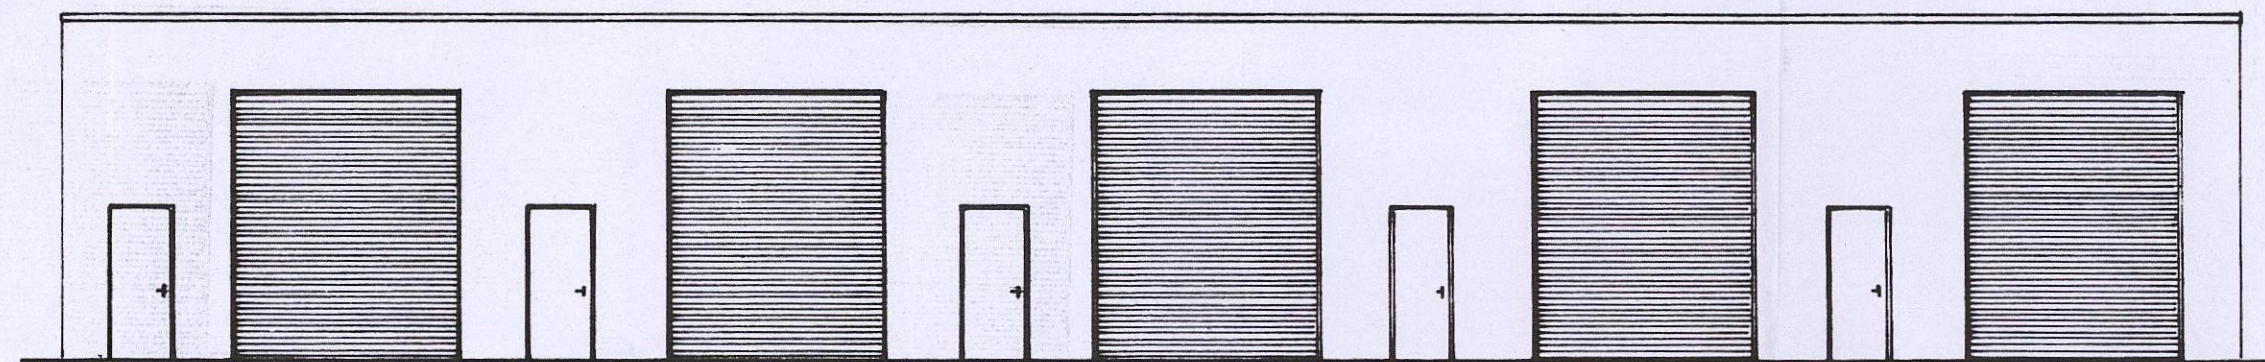

FRONT ELEVATION

SIDE ELEVATIONS

S.S. tiles 5msq
750 cns horiz
450 cns vertical
225 cns at
reveals.
B.P.C to head
and reveals
secured 225cns
vertically.

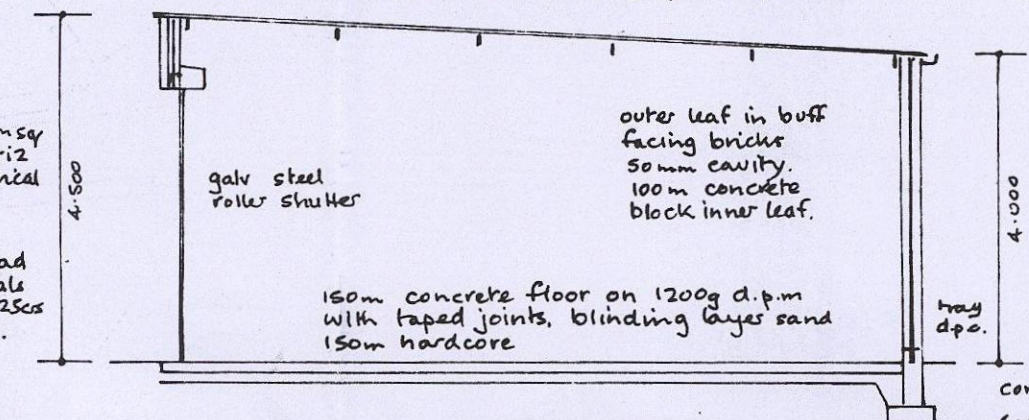

Modular profile plastic covered steel roof sheets
on galv Z purlins
colour of roof sheets dark grey (or equal)

outer leaf in buff
facing bricks
50mm cavity
100m concrete
block inner leaf.


galv steel
roller shutter

150m concrete floor on 1200g d.p.m
with taped joints, blinding layer sand
150m hardcore


min 150m above G.L.

concrete foundation blocks
600 x 200 conc founds.
foundations to satisfaction
of B.C.O. on site.

SECTION

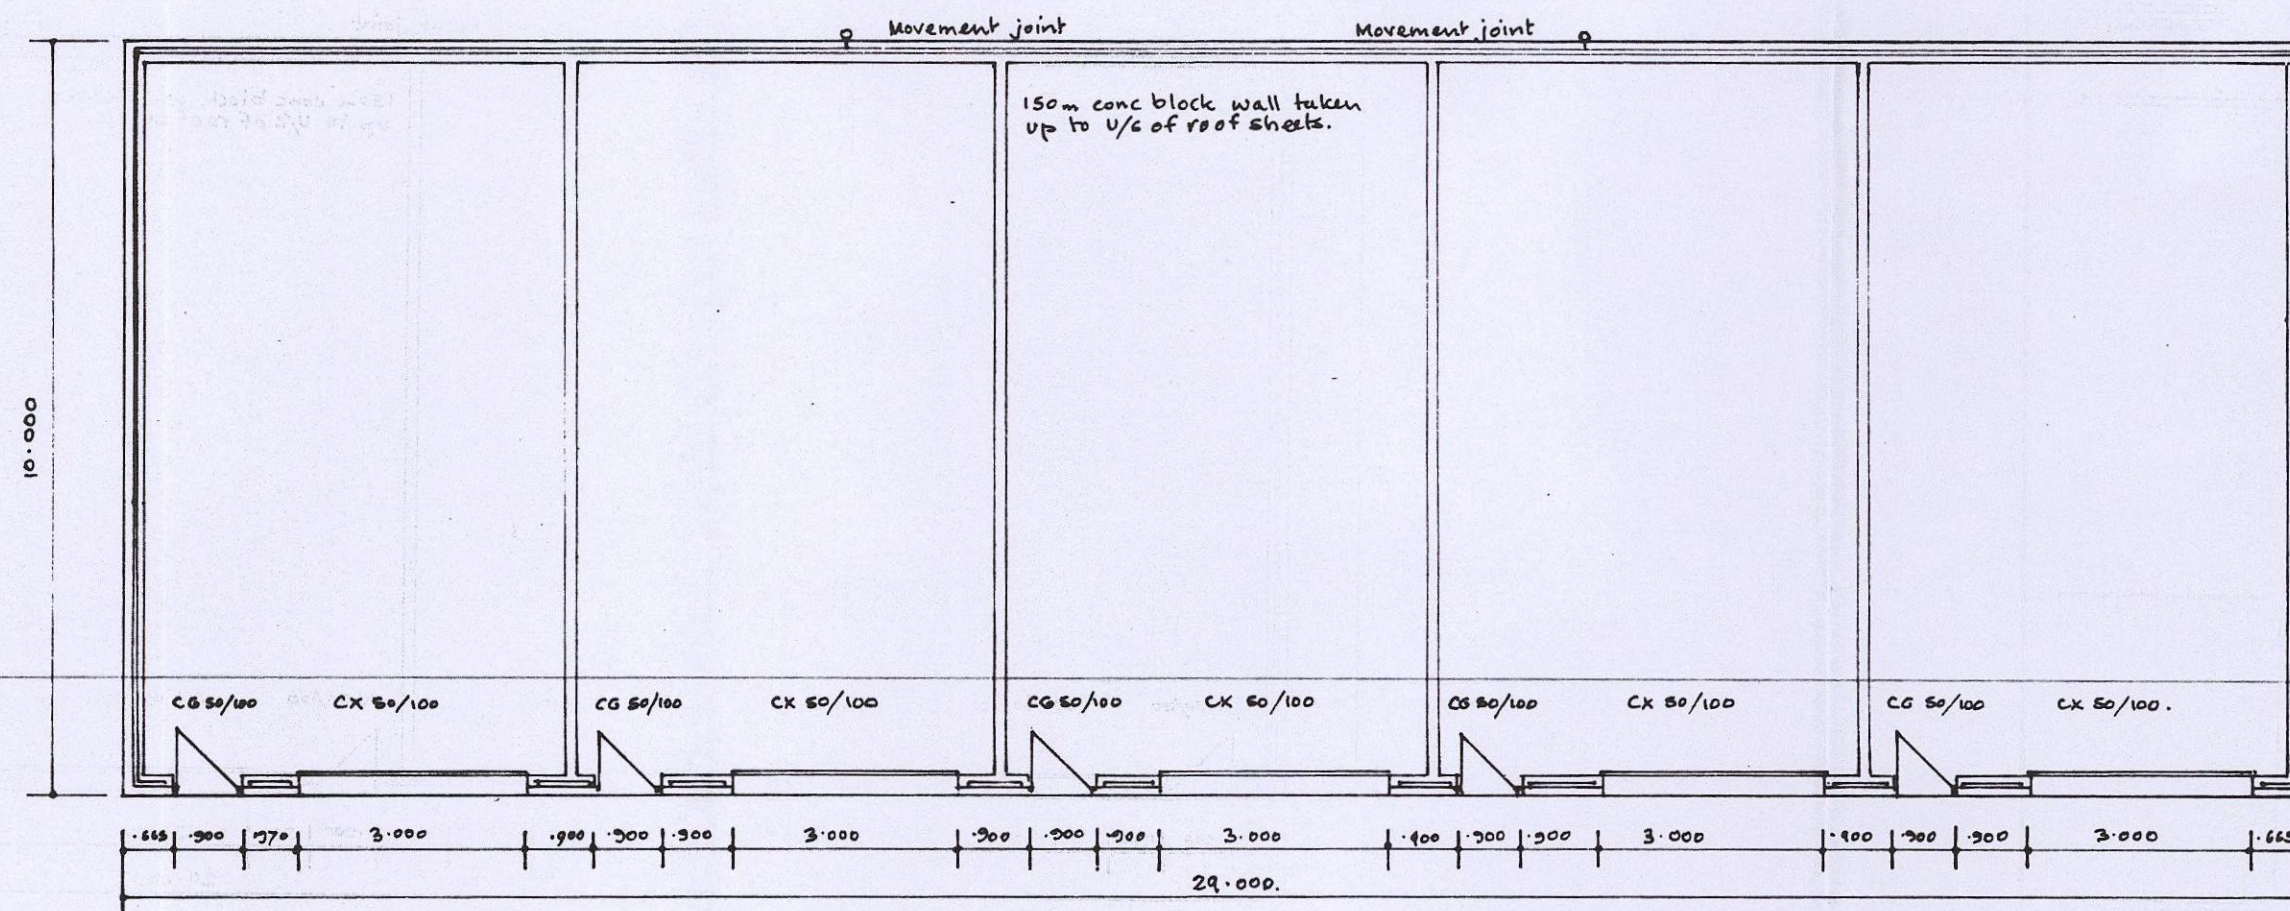

PLAN

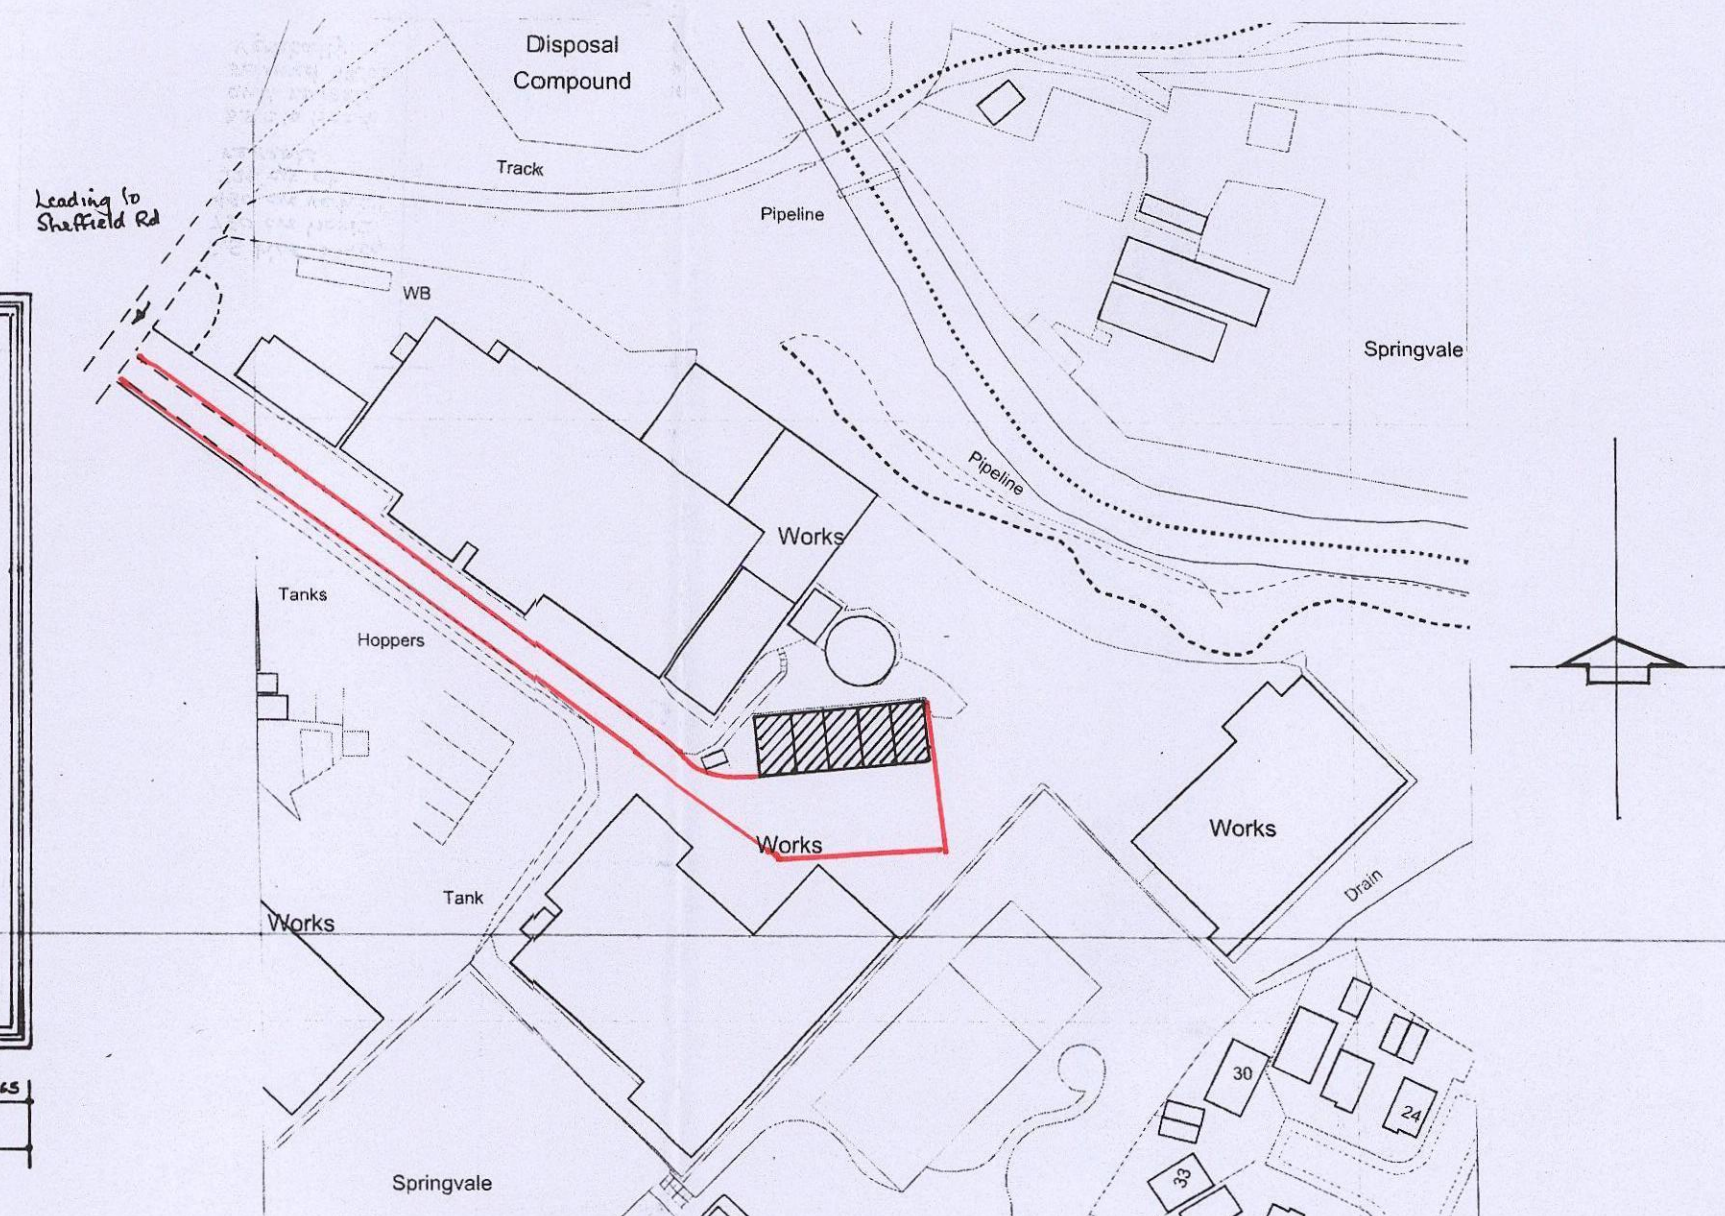

SITE PLAN 1/1250.