

This drawing may not be reproduced, made use of or issued to a third party without permission of : Gleeds Building Surveying Ltd.

DO NOT SCALE - The contractor is responsible for checking all details and dimensions on site and using these in his tender submission and all subsequent work on site.

THIS IS A CAD DRAWING - DO NOT ALTER

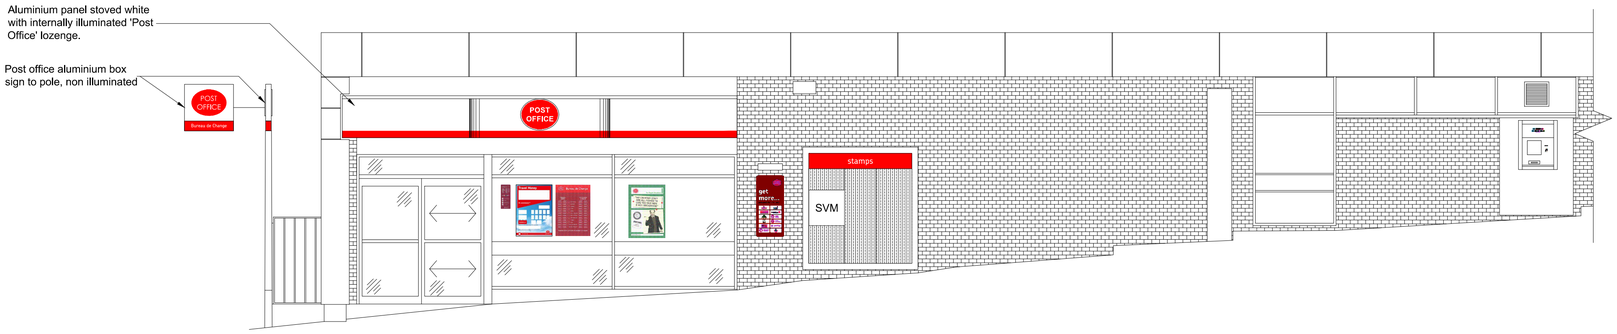

Existing External Elevation

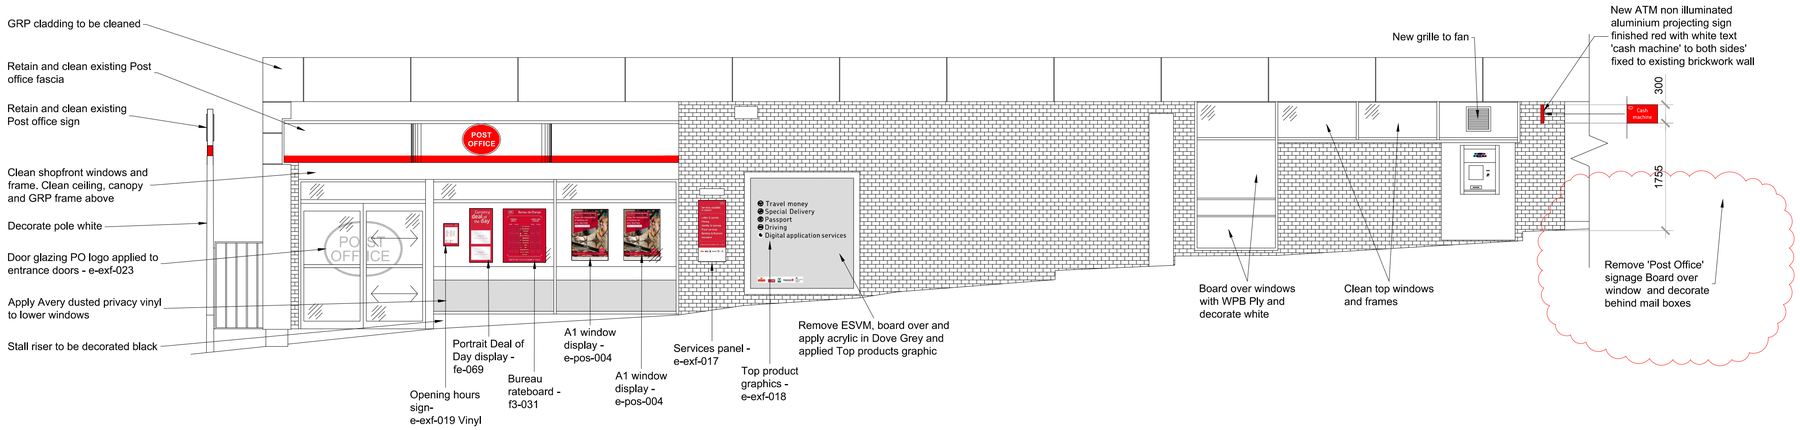

Proposed External Elevation

Barnsley Crown Office

0 1 2 3 4m
1:50

Rev.	Description	By	Date
B	Note added to proposed elevation in reference to Post office signage	EP	06/2014
A	New projecting sign to cash machine and drawing status updated to Construction	EP	05/2014

Drawing Status: CONSTRUCTION

Drawn	EP	Checked/ Approved	ST	Date	03/2014

Client: POST OFFICE®

Project
Crown Transformation Programme
Barnsley Crown Office

Drawing Title
External Elevations
Refit

International Management & Construction Consultants
gleeds
Gleeds Building Surveying Ltd.
Wilford House
1 Clifton Lane
Wilford
Nottingham
NG11 7AT
Telephone: 0115 9778000
Facsimile: 0115 9778003
Website: www.gleeds.com
E-Mail: nottinghamgbs @ gleeds.co.uk

Drawing No.	Rev.
NTMS0634/S70/ 12	B

Scale 1:50 | Original Sheet Size A1