



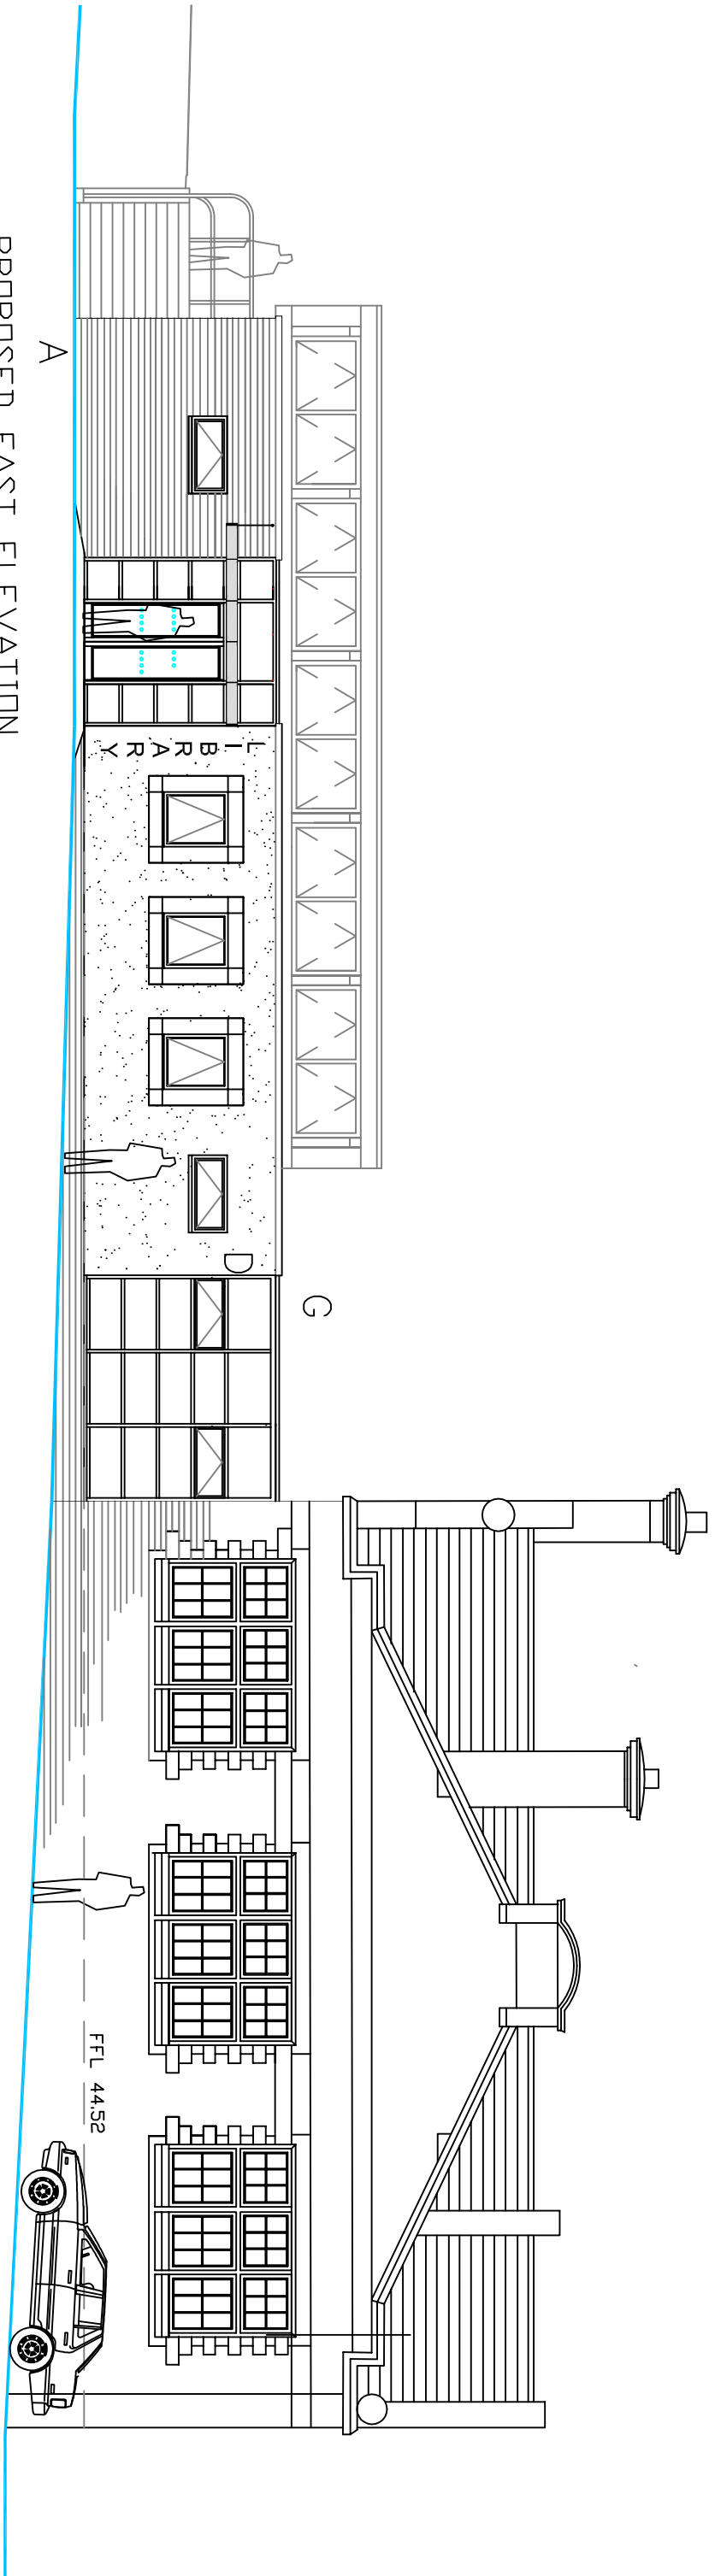


PROPOSED EAST ELEVATION


- A Natural Coursed Stone Walling
- B Powder Coated Aluminium Fascia and soffit with standing seam roof
- C Natural Stone coping
- D Render Finish
- E Aluminium windows with Automated Operation above 2000mm
- F Aluminium Curtain Walling
- G Sun Pipes
- H Windcatcher
- J Powder Coated Railings
- K Solar Panels

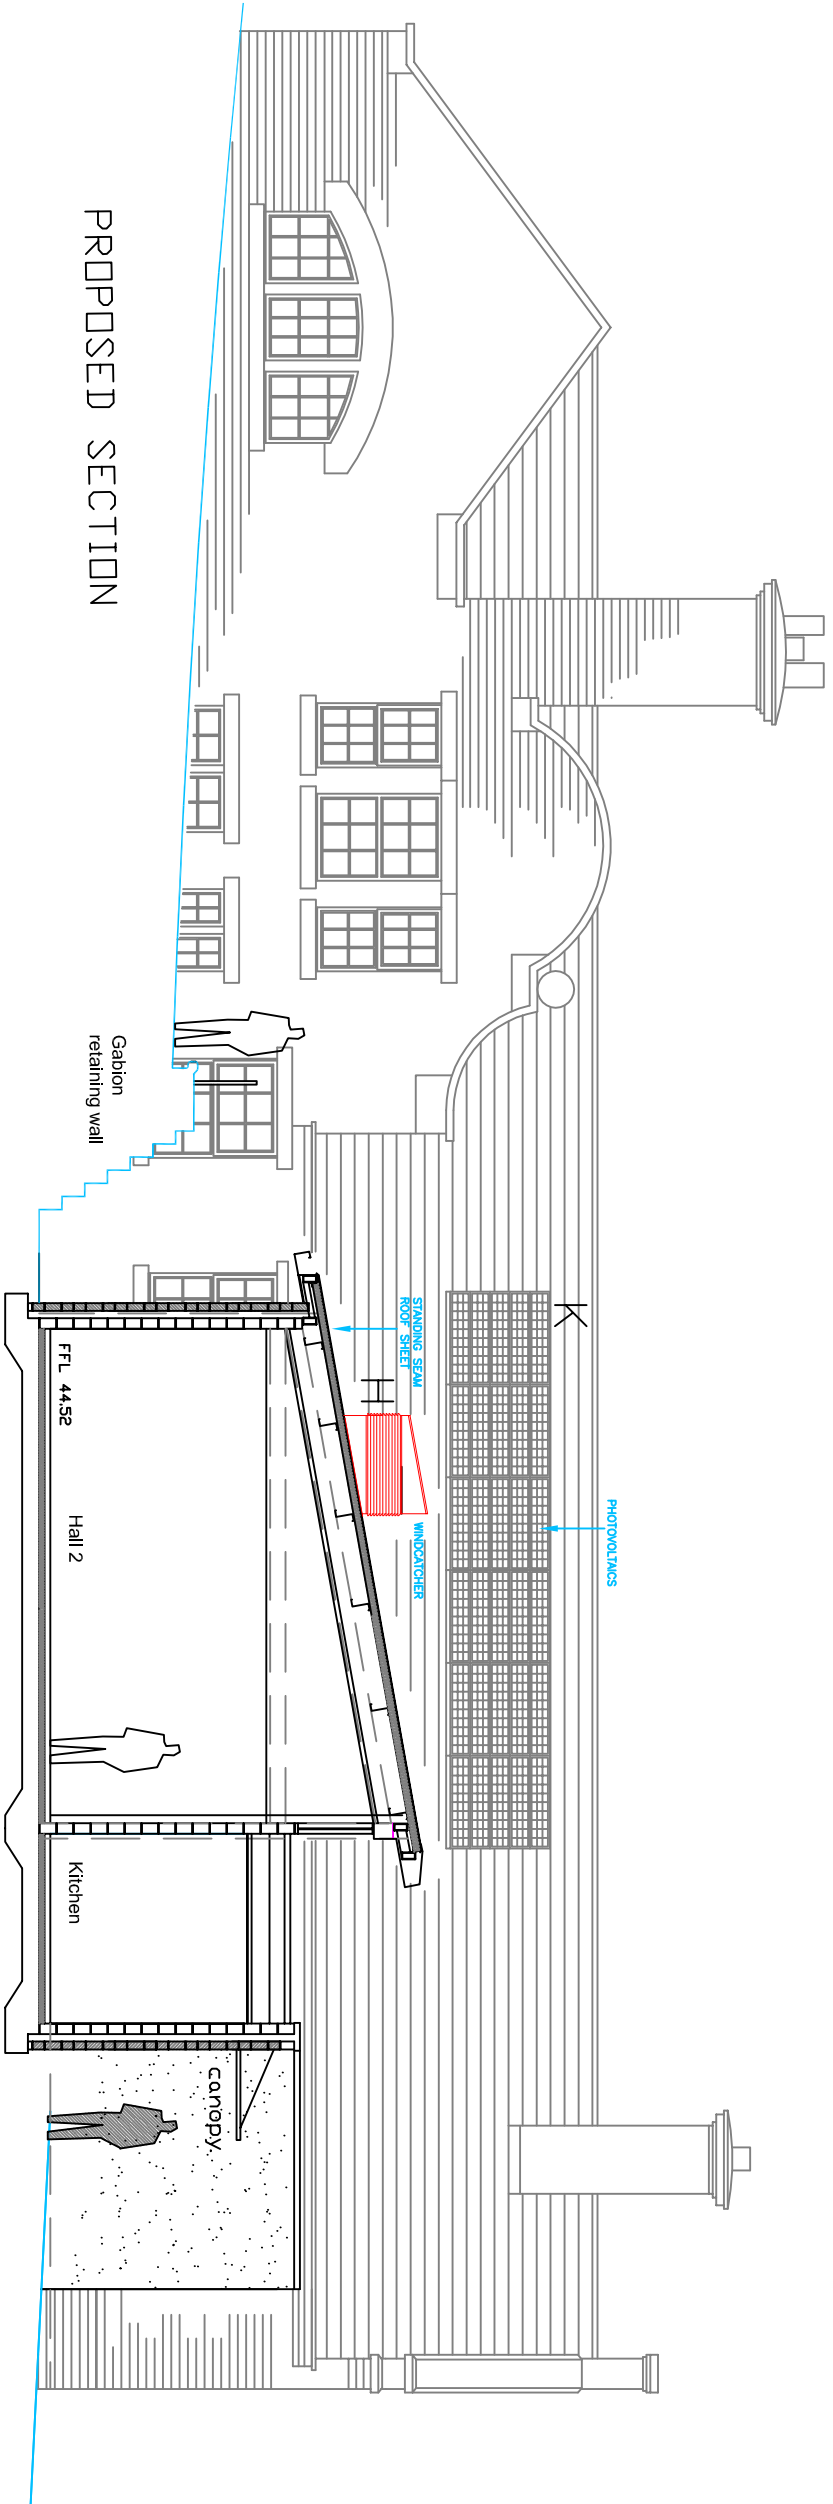

PROPOSED SECTION

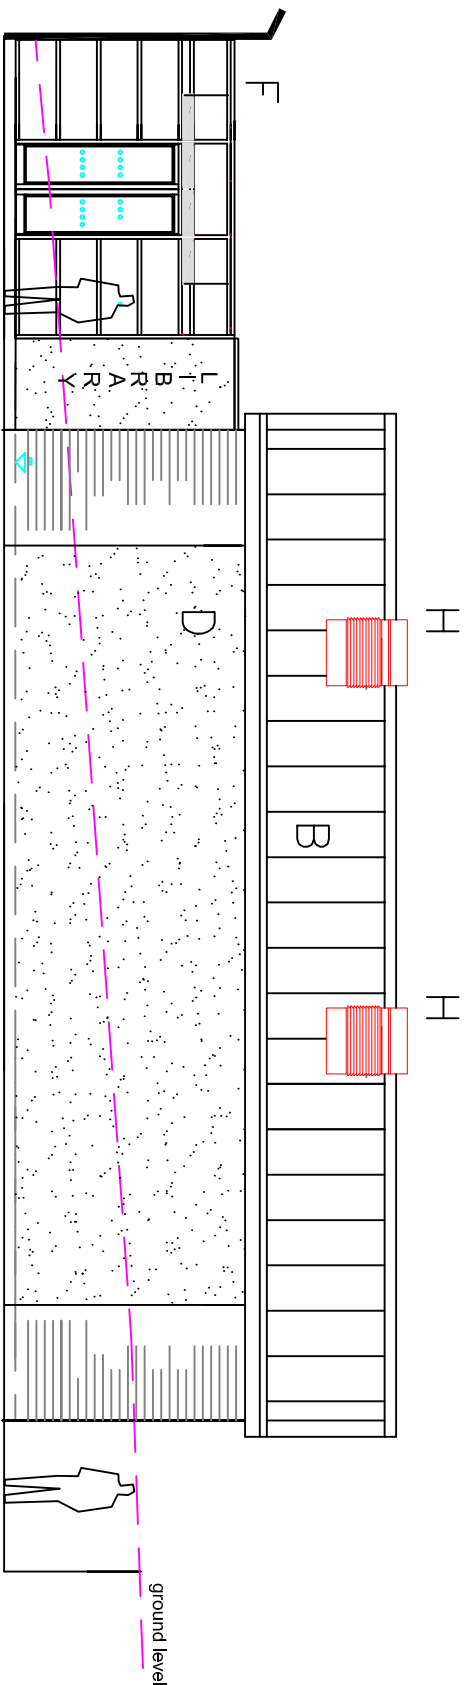

PROPOSED WEST ELEVATION

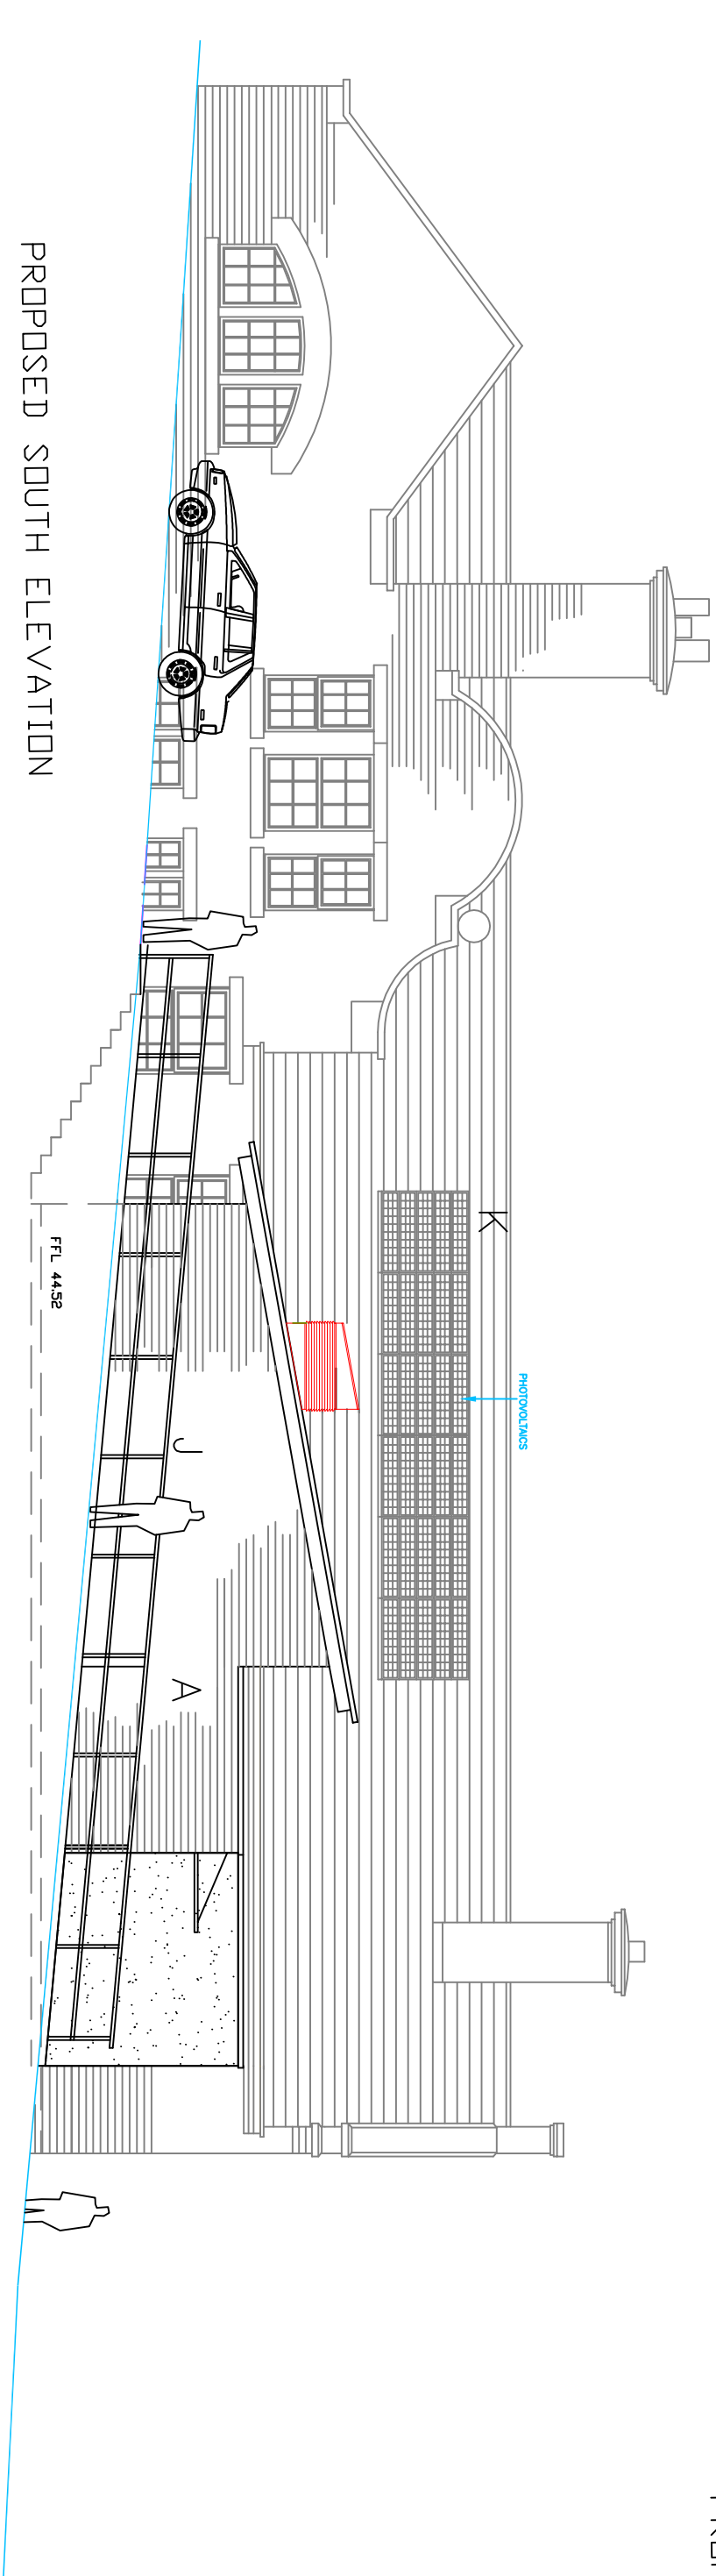

PROPOSED SOUTH ELEVATION

REV	DATE	DESCRIPTION
The contractor is to comply in all respects with the current Building Regulations and is to check all site dimensions and levels. Do not scale from the drawing. Use within dimensions. To be read in conjunction with Pre-Tender Health & Safety Plan / Preliminary Section (Section A34, etc.) Maps are reproduced from Ordnance Survey material with the permission of Ordnance Survey on behalf of the Controller of Her Majesty's Stationery Office © Crown copyright. Unauthorised reproduction infringes Crown copyright and may lead to prosecution or civil proceedings 100022564 (2011)		
NPS group NPS Barnsley Ltd Barnsley, South Yorkshire S70 9GG TEL: 01226 774605 FAX: 01226 774399 EMAIL: enquiries@nps.co.uk		
Head Office: Linsdale House, 16 Central Avenue, St Andrews Business Park, Newnich, N79 0HR Tel: 01863 708000 Fax: 01863 708001 Other Office locations can be found on website: www.nps.co.uk		
PROJECT EXTENSION WOMBEWELL LIBRARY		CLIENT FINANCE
CAD FILE REF		DATE MARCH 2013
SCALE 1 = 100		
SUBJECT ELEVATIONS AND SECTIONS		REV DRAWN HWA
CHECKED		
PROJECT NR 07-17-13-1-1237		DRAWING NR AL(0)05