




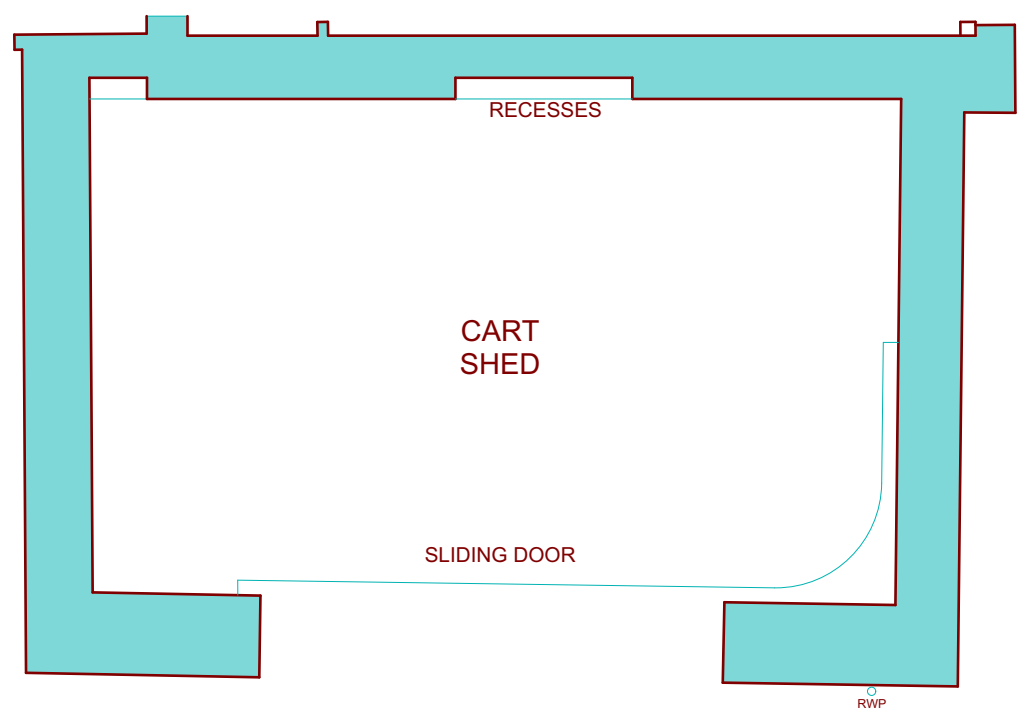


GARDENERS COTTAGE - CART SHED
PLAN - AS EXISTING

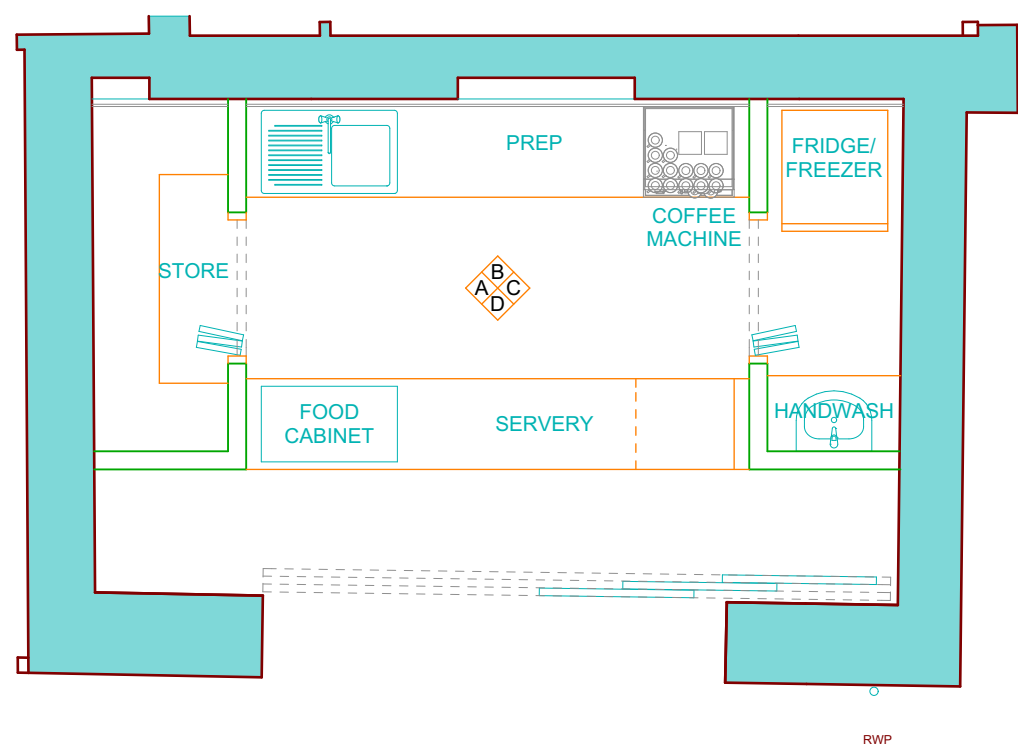


GARDENERS COTTAGE - CART SHED
PLAN - AS PROPOSED

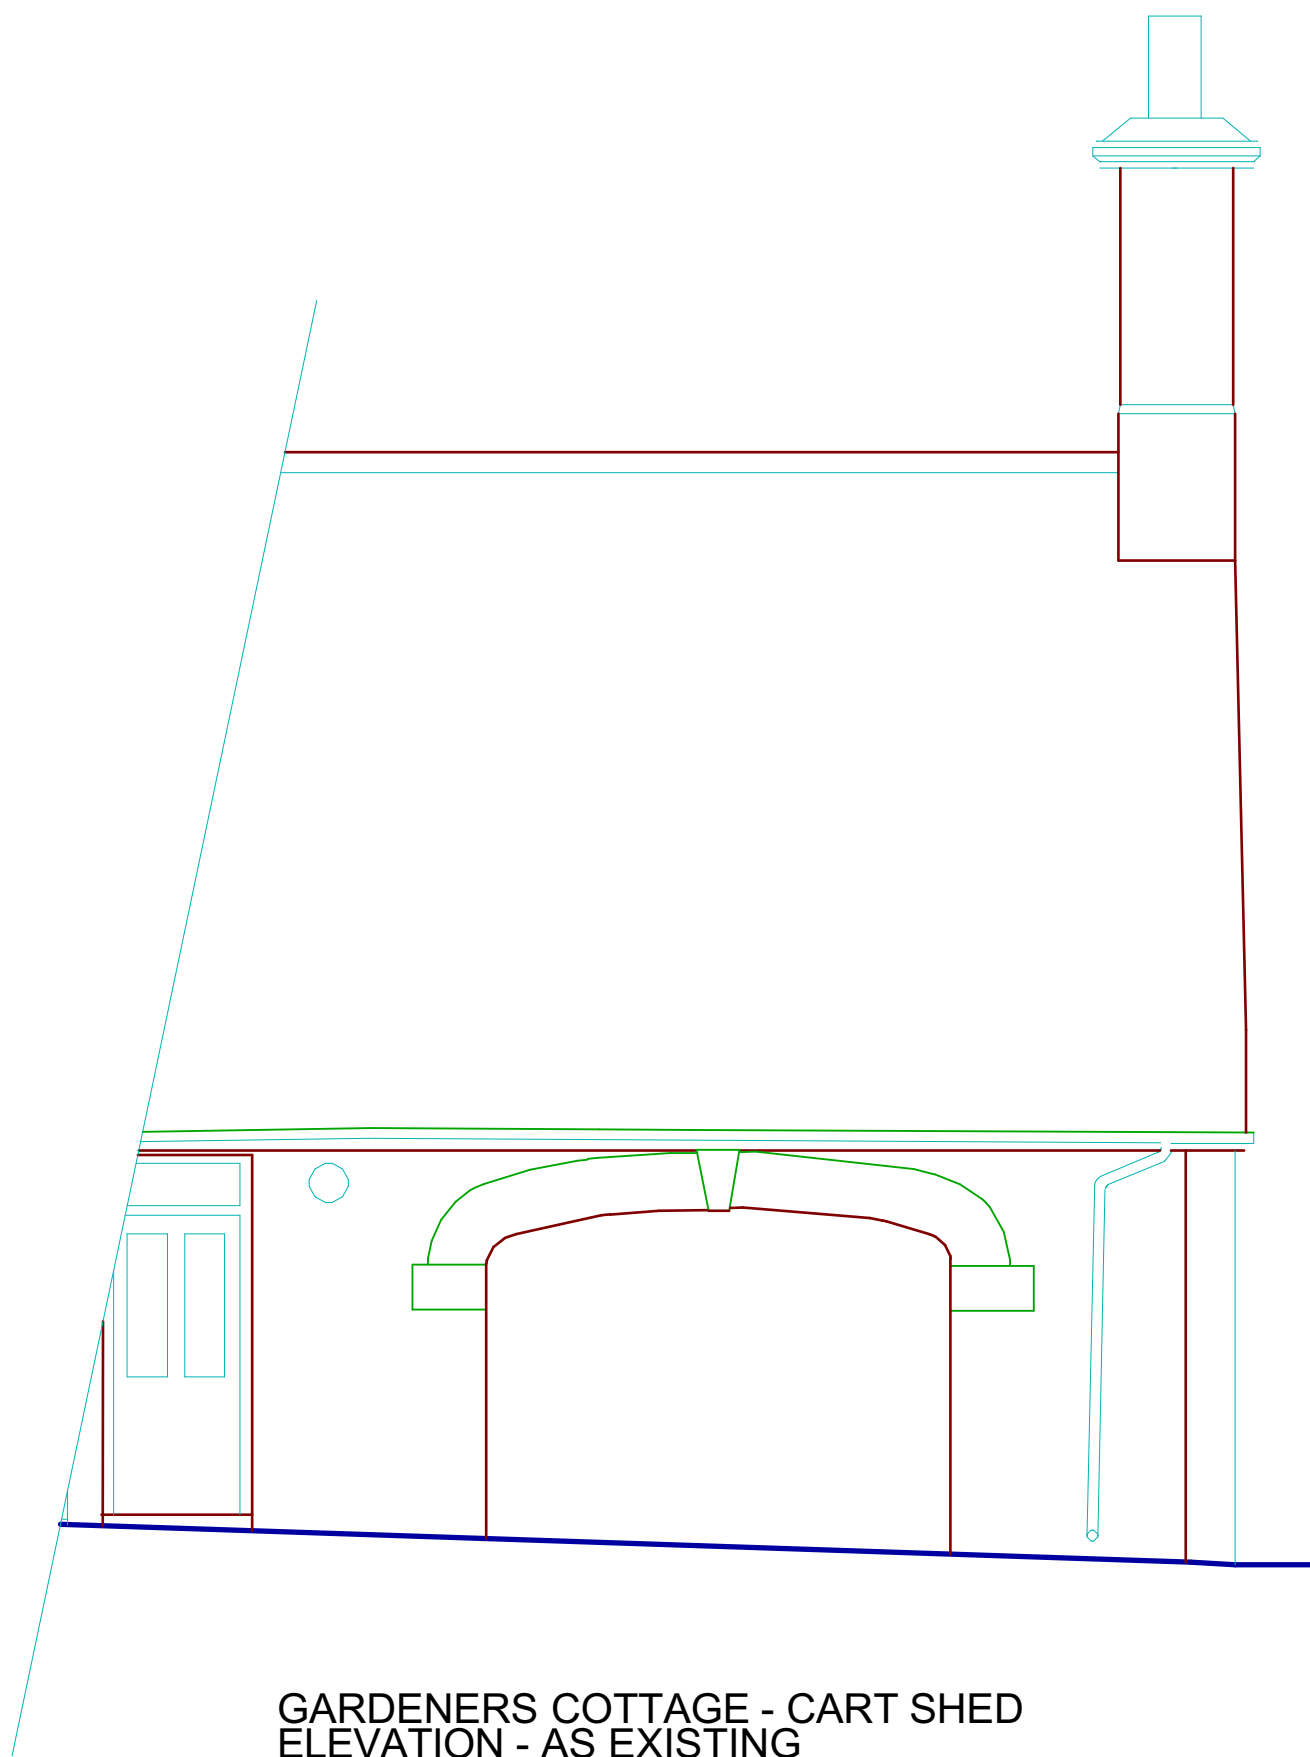


GARDENERS COTTAGE - CART SHED
ELEVATION - AS EXISTING

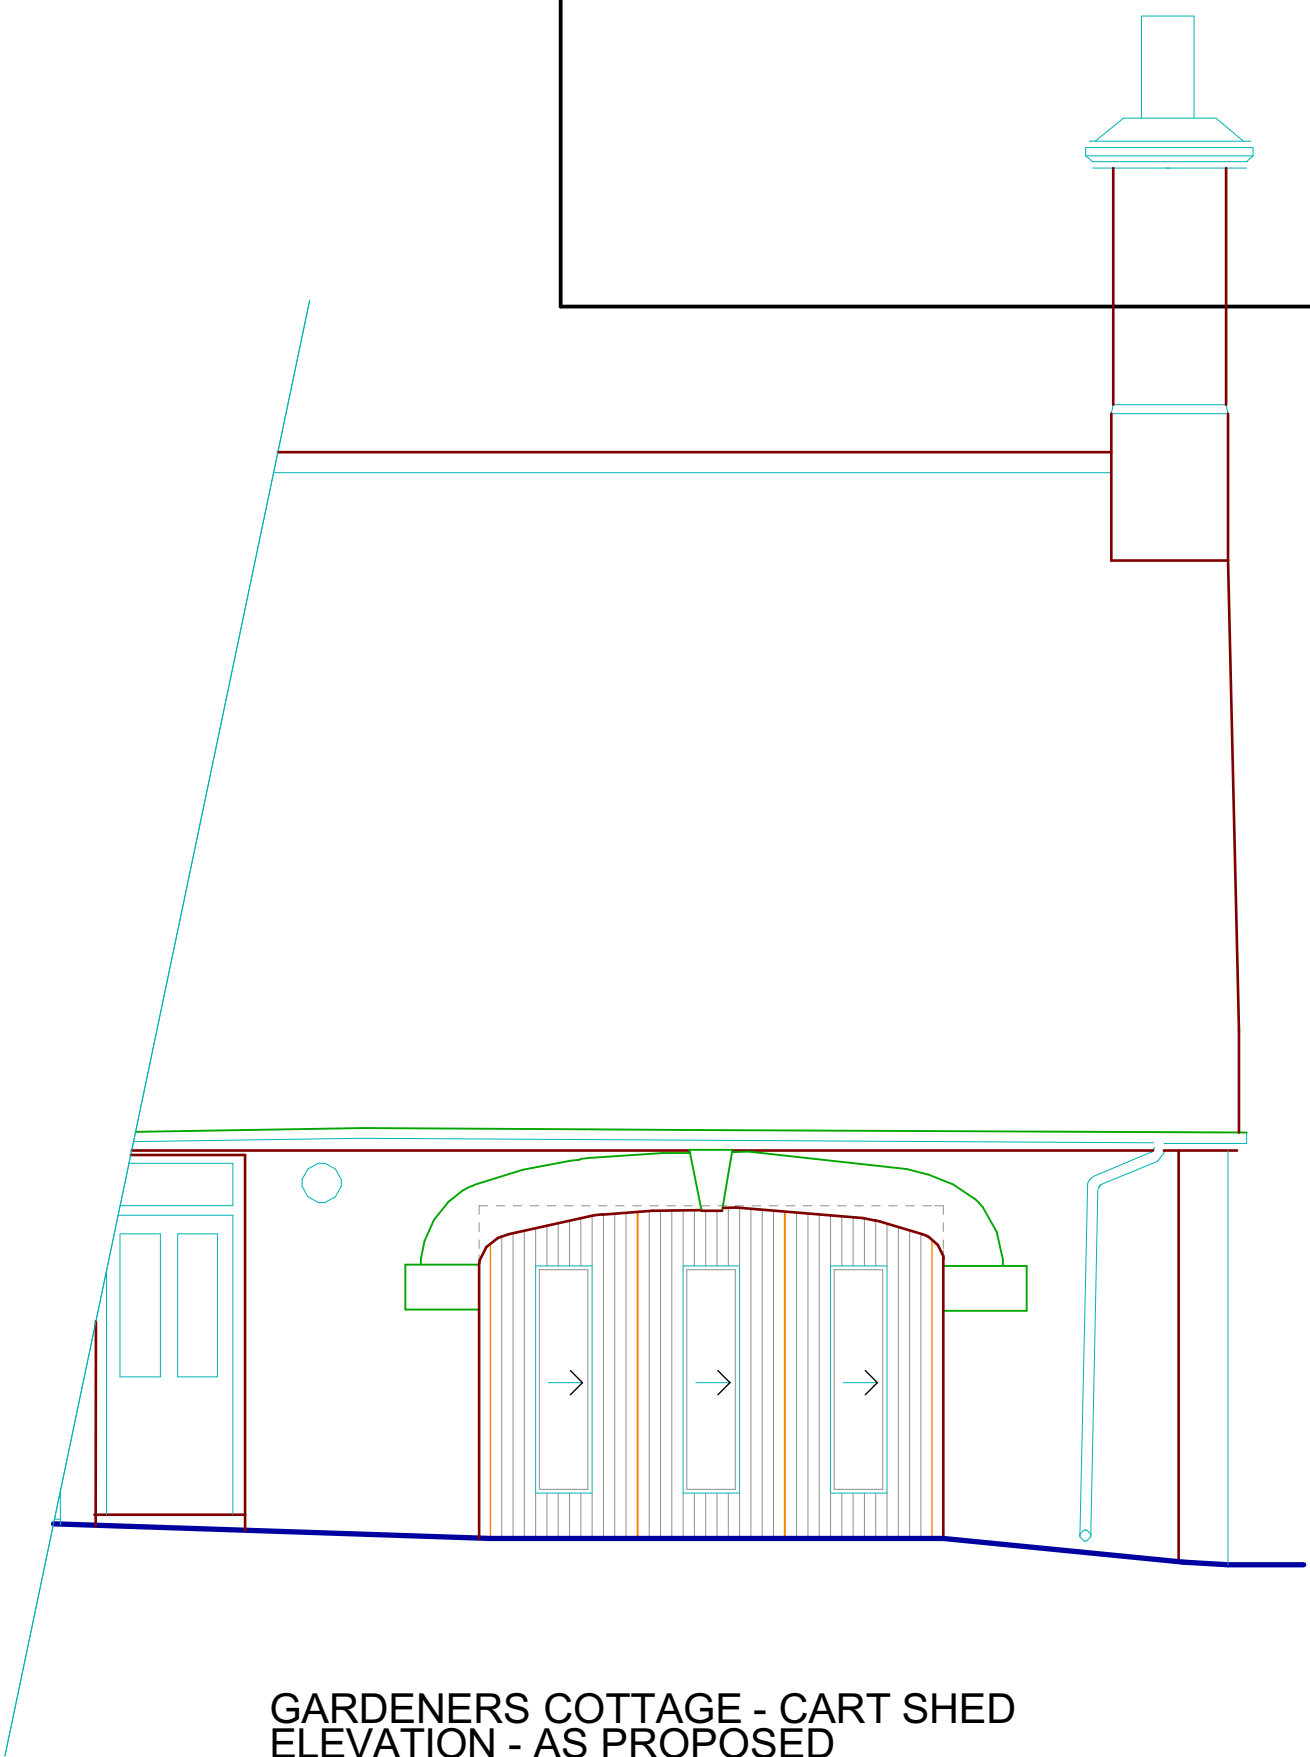


GARDENERS COTTAGE - CART SHED
ELEVATION - AS PROPOSED

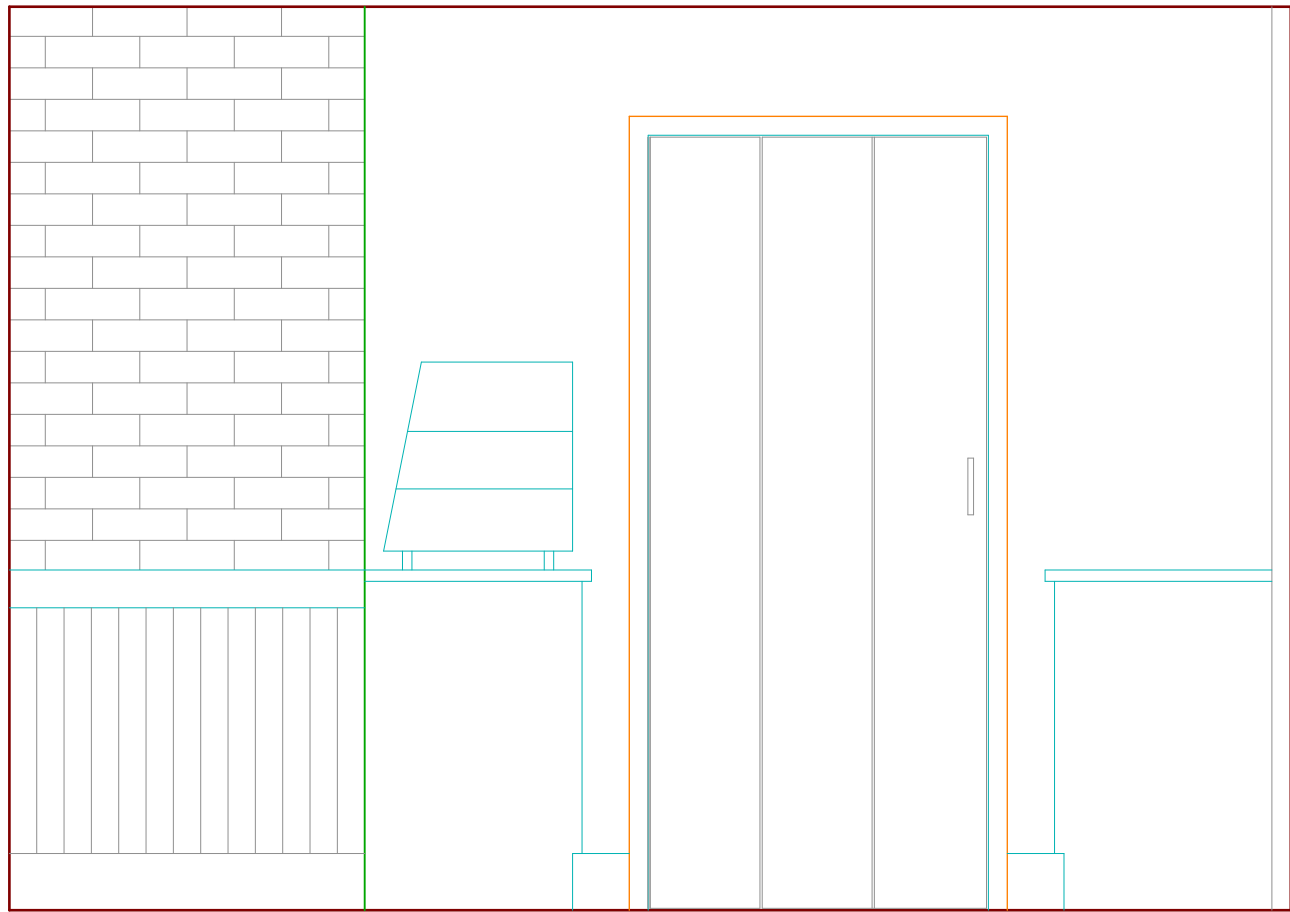


ROOM ELEVATION A

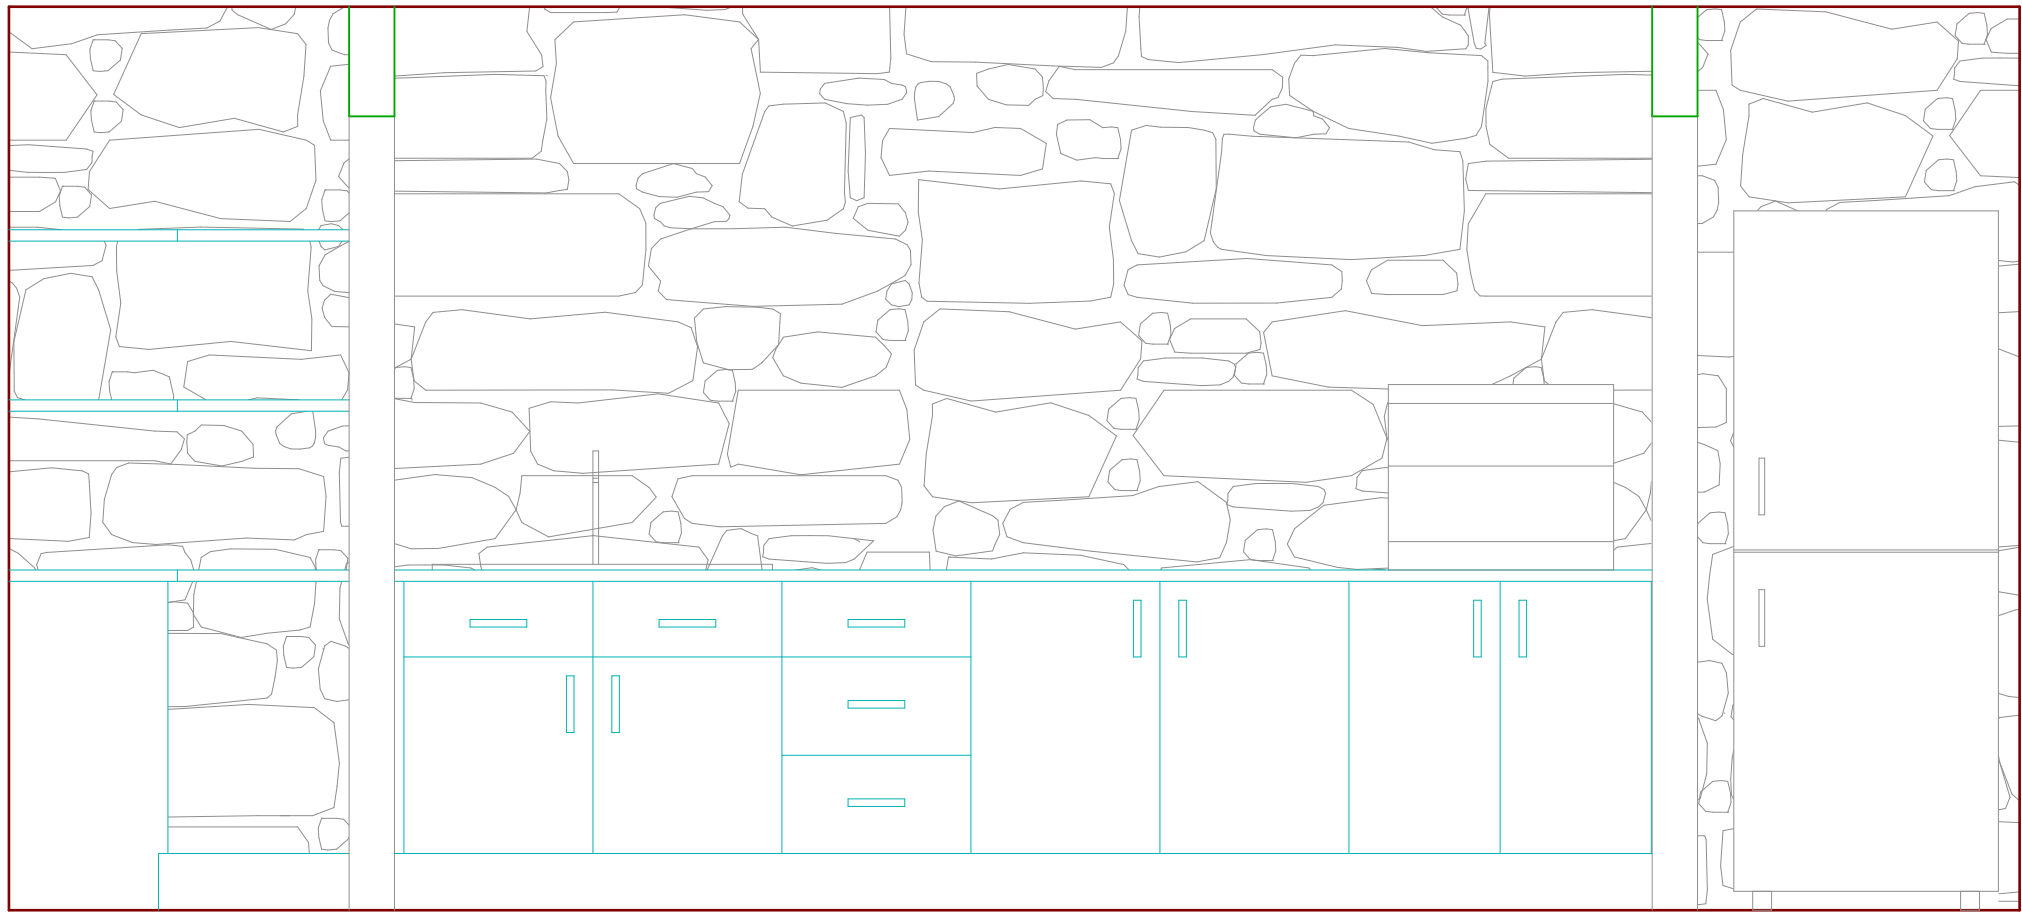

ROOM ELEVATION B

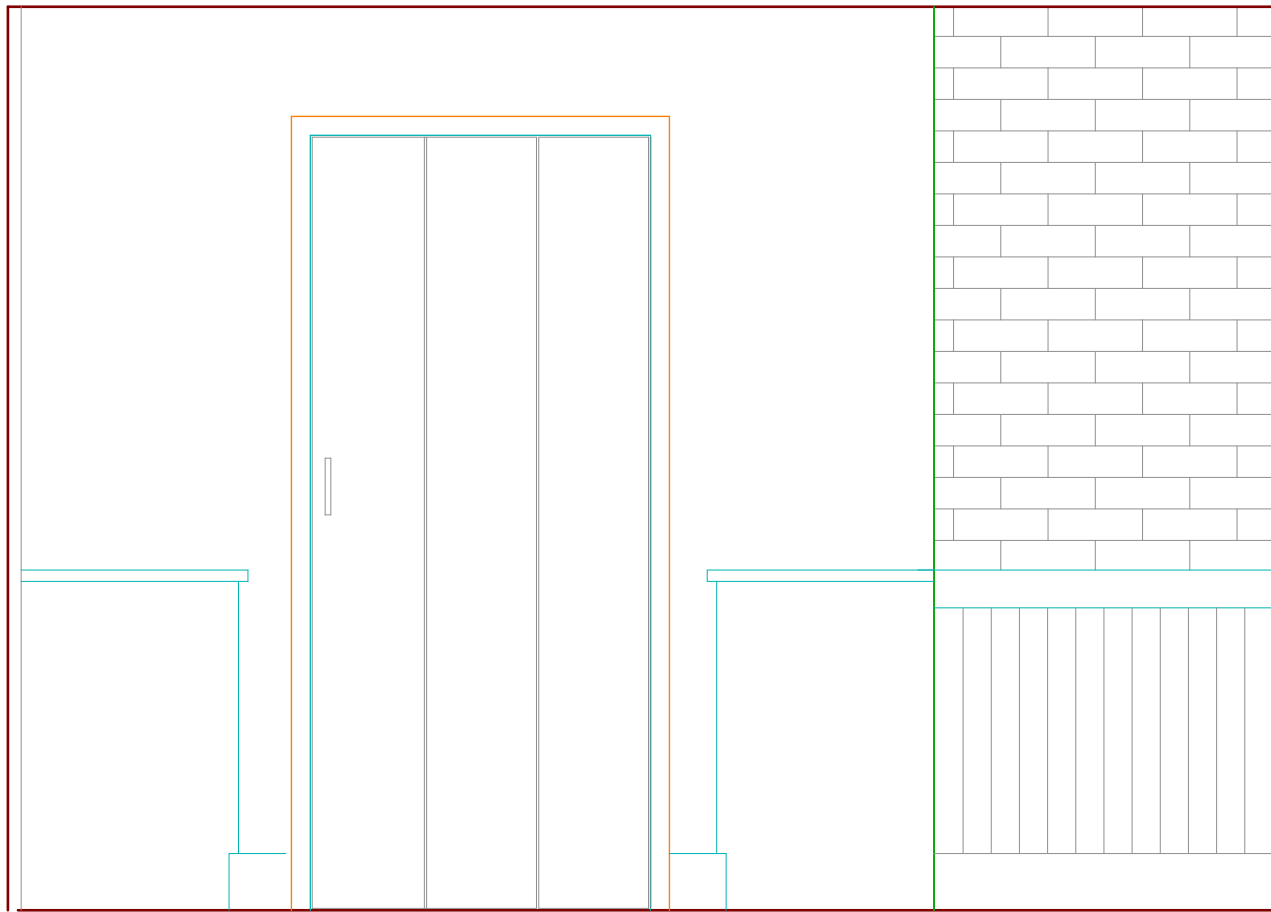

ROOM ELEVATION C

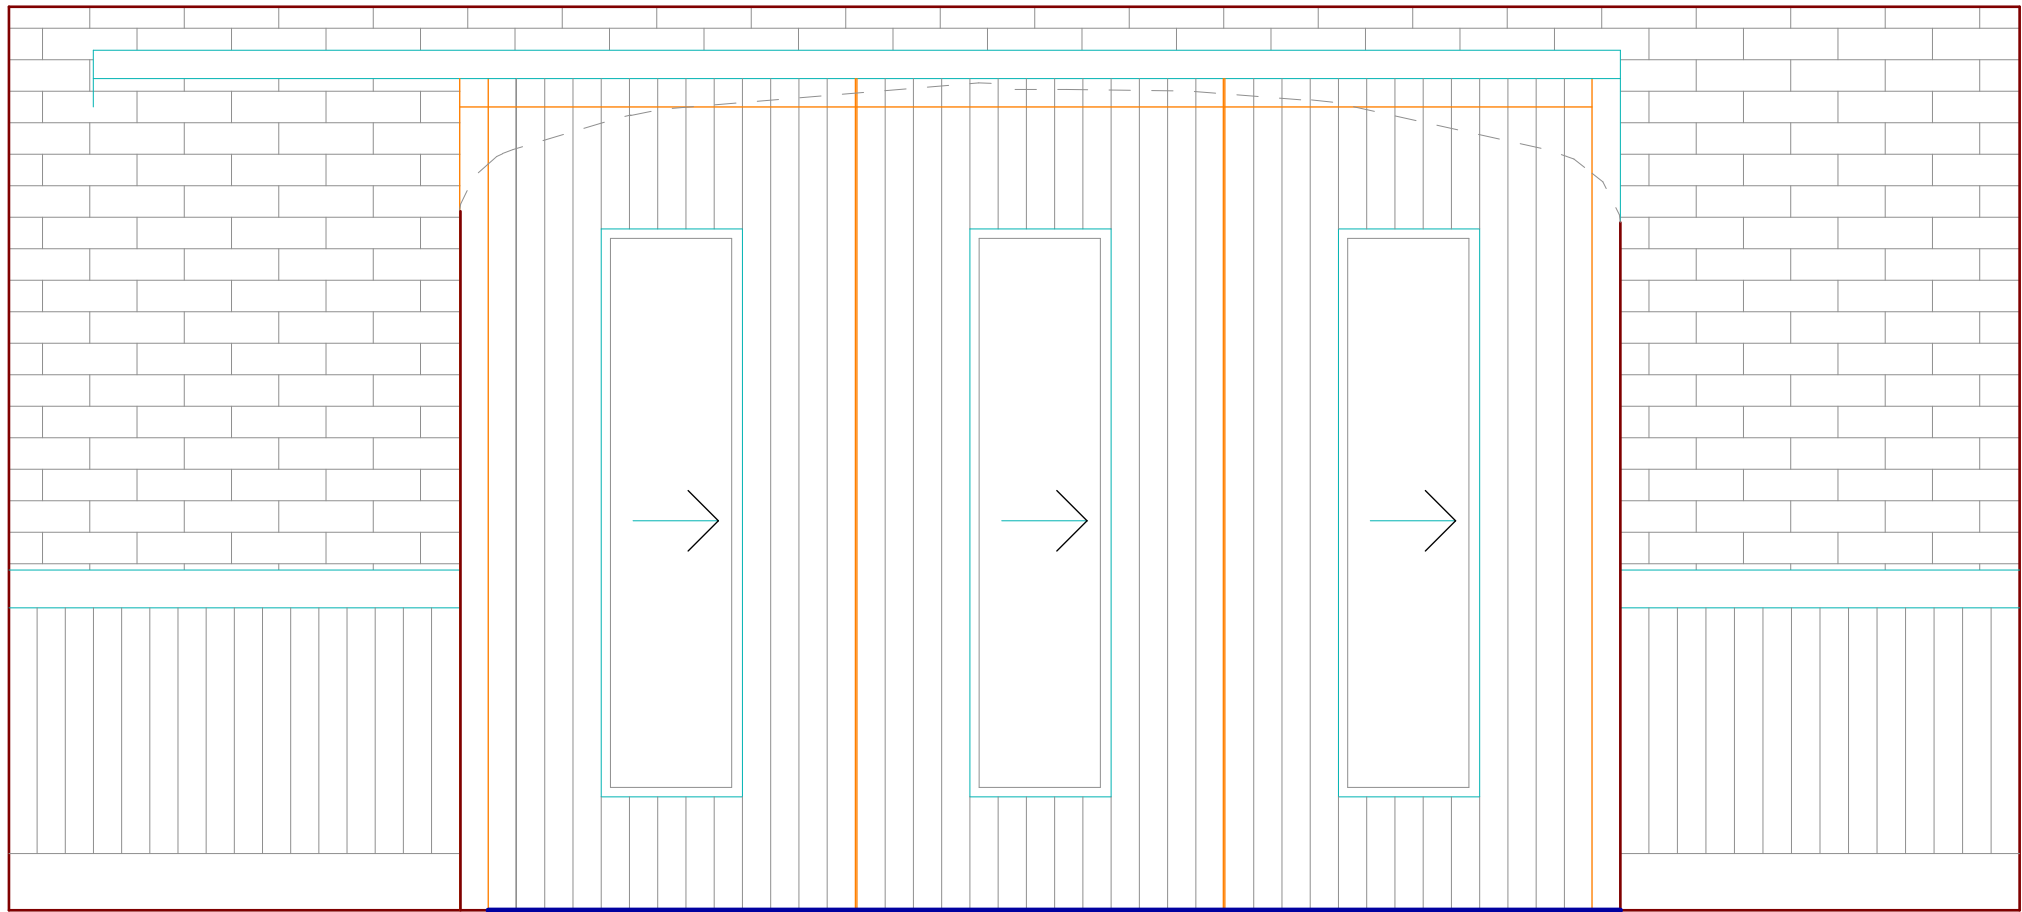

ROOM ELEVATION D

VE STAGE