

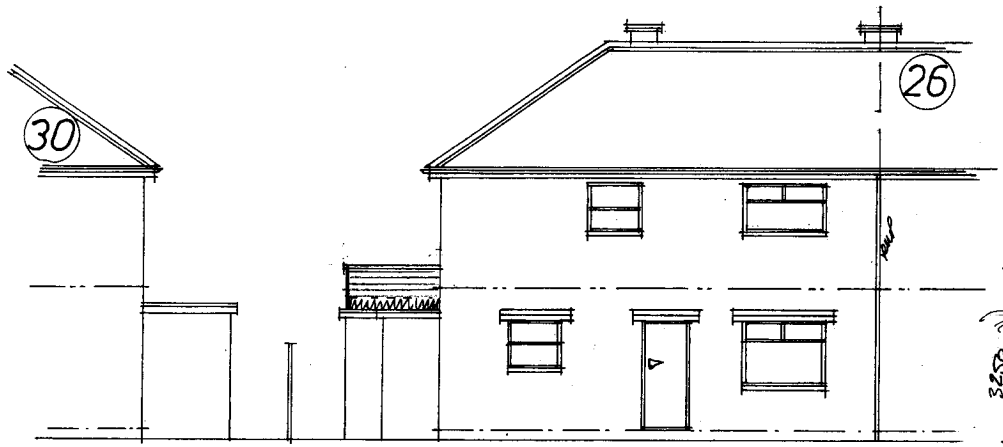



Front

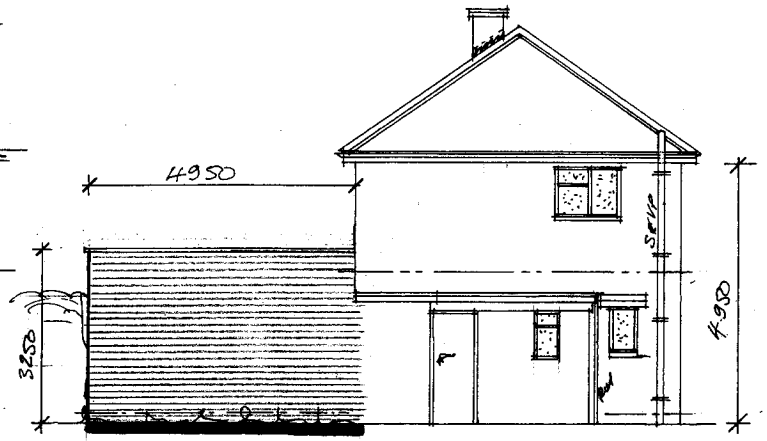

Side

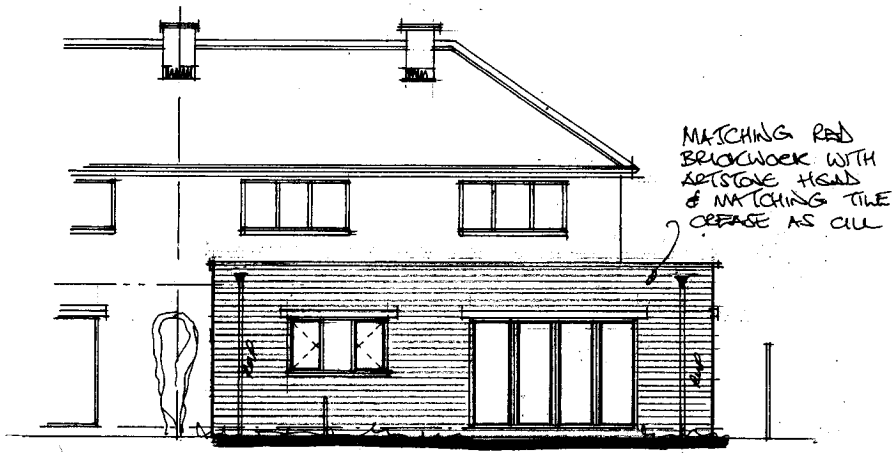

Rear

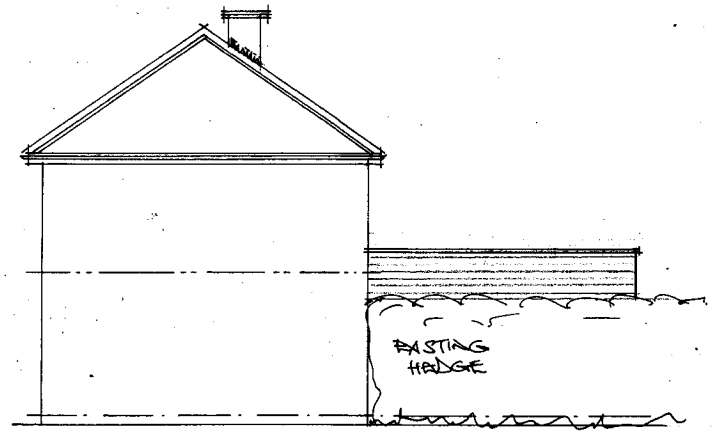


Side

Rev	Notes	Date
A	EST. HEIGHT REDUCED	11/22

Garry Greetham Associates
Residential Design Consultant
Westwood House
18 Carr Lane
Tankersley
Barnsley S75 3BE
Tel(01226)746573

PROJECT	Flat Roof Rear Extension
CLIENT	Mr. Paul Chadwick
TITLE	Elevations as Proposed
ADDRESS	28 Broome Hall Gardens, Bolton-on-Dearne, Rotherham. S63 8AH
DRAWN BY	999
SCALE	1:100 @ A3
DATE	Mar 22
DRAWING No	975-04
REV	

Member of the Chartered Institute of Architectural Technologists

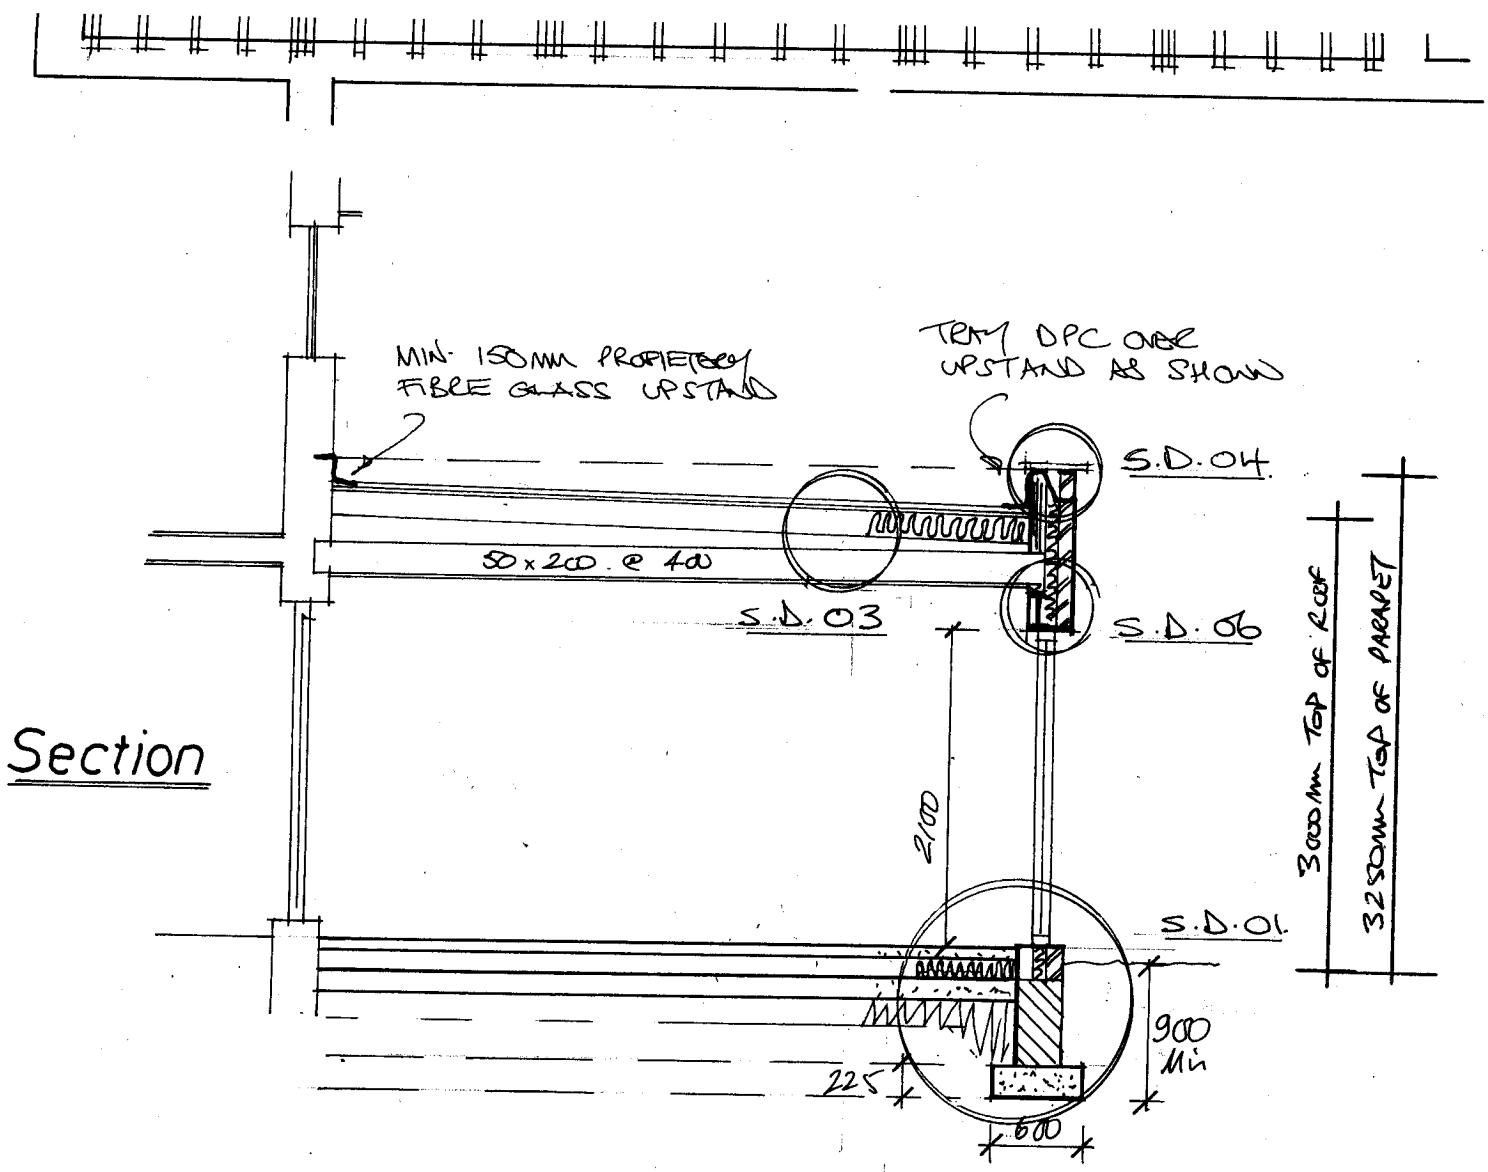
MIN. 150mm PROFILED FIBRE GLASS UPSTAND
TRIM DPC OVER UPSTAND AS SHOWN
S.D.04
50x200 @ 400
S.D.03
S.D.06
2100
3000mm TOP OF ROOF
3250mm TOP OF PARAPET
S.D.01
900 Min
225
600

Section