






Front ~ street scene

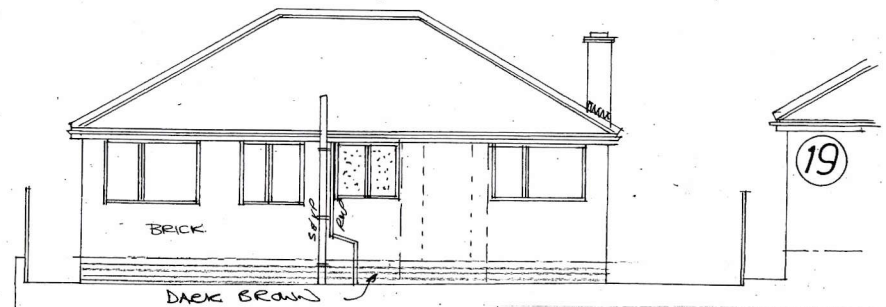

Rear

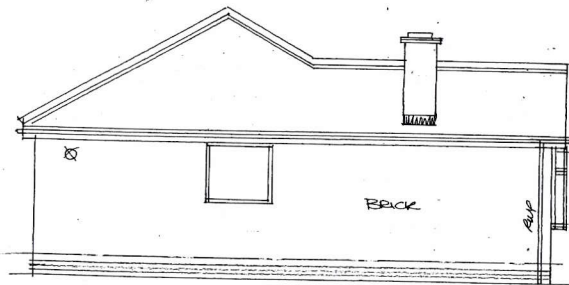

Side

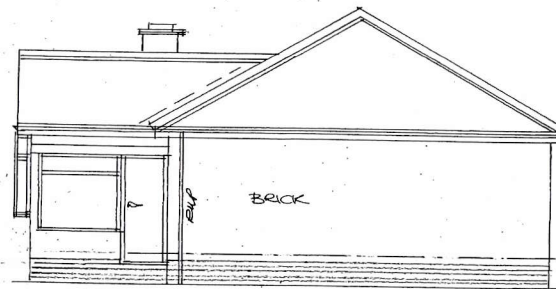

Side

Rev	Notes	Date

Garry
Greetham
Associates

Residential
Design Consultant

Westwood House
18 Carr Lane
Tannersley

Barnsley S75 3BE
Tel 07786062364

PROJECT Extensions & Alterations

CLIENT Mr. & Mrs. R. Thompson

TITLE Elevations as Existing

ADDRESS 21 Cloughfields Road,
Hayland,
Barnsley. S74 0BJ

DRAWN BY 999

SCALE 1:100 @ A3 DATE Feb 24

DRAWING No 997-02 REV

Member of the Chartered Institute
of Architectural Technologists

garage

TC AX DRAIN

porch

19

kitchen

bath.

bed.

bed.

hall

dining

bedroom

living

porch

BOUNDARY FENCE

BOUNDARY FENCE
DRAIN RET. WALL

23

Rev	Notes	Date

Garry
Greetham
Associates

Residential
Design Consultant

Westwood House
18 Carr Lane
Tankersley

Barnsley S75 3BE
Tel 07786062364

PROJECT Extensions & Alterations

CLIENT Mr. & Mrs. R. Thompson

TITLE Floor Layout as Existing

ADDRESS 21 Cloughfields Road,
Hoyland,
Barnsley. S74 0BJ

DRAWN BY ggg


SCALE 1:50 @ A3 DATE Feb 24

DRAWING No 997-03 REV


Member of the Chartered Institute
of Architectural Technologists



Front ~ street scene

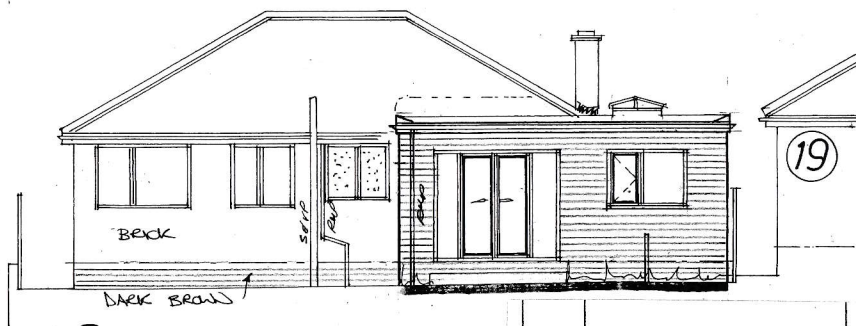


Rear

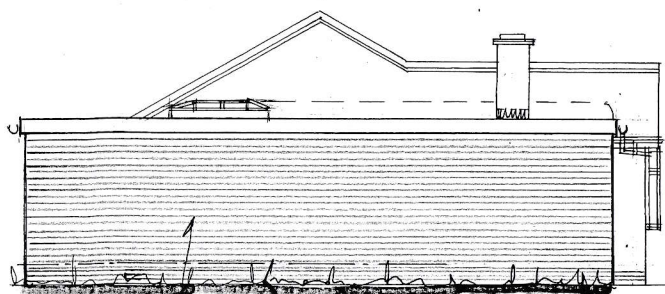

Side

MATCHING BUFF DRAGWIRE
BRICKS ABOVE D.P.C WITH
DARK BROND FL. QUALITY
BRICKS BELOW D.P.C

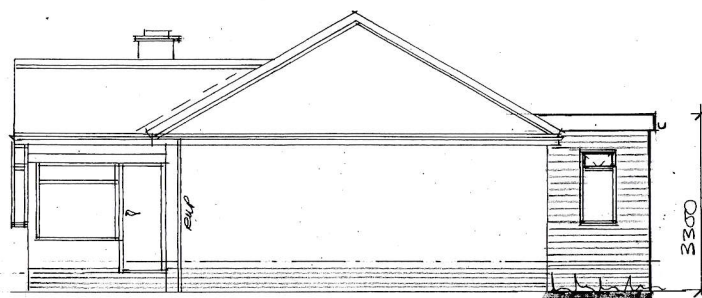

Side

Rev	Notes	Date

Garry
Greetham
Associates

Residential
Design Consultant

Westwood House
18 Carr Lane
Tankersley

Barnsley S75 3BE
Tel 07786062364

PROJECT Extensions & Alterations

CLIENT Mr. & Mrs. R. Thompson

TITLE Elevations as Proposed

ADDRESS 21 Cloughfield Road,
Hoyland,
Barnsley. S74 0BJ

DRAWN BY ggg

SCALE 1:100 @ A3 DATE Feb 24

DRAWING No 997-04 REV

Member of the Chartered Institute
of Architectural Technologists

