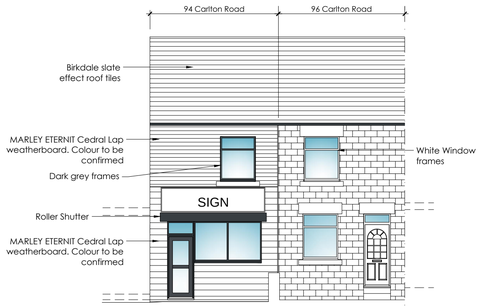

PROPOSED FRONT ELEVATION
SCALE 1:100

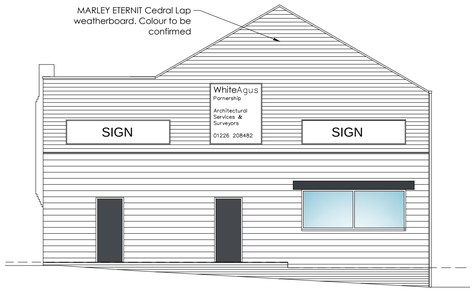

PROPOSED SIDE ELEVATION
SCALE 1:100

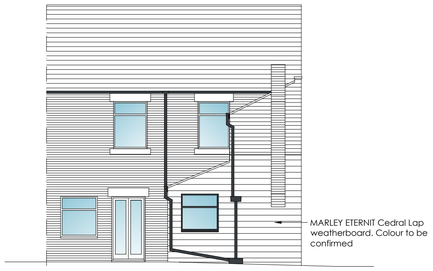

PROPOSED REAR ELEVATION
SCALE 1:100

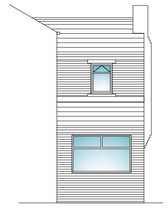

PROPOSED SIDE ELEVATION
SCALE 1:100

EXISTING FRONT ELEVATION
SCALE 1:100

EXISTING SIDE ELEVATION
SCALE 1:100

EXISTING REAR ELEVATION
SCALE 1:100

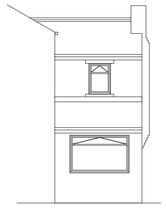

EXISTING SIDE ELEVATION
SCALE 1:100

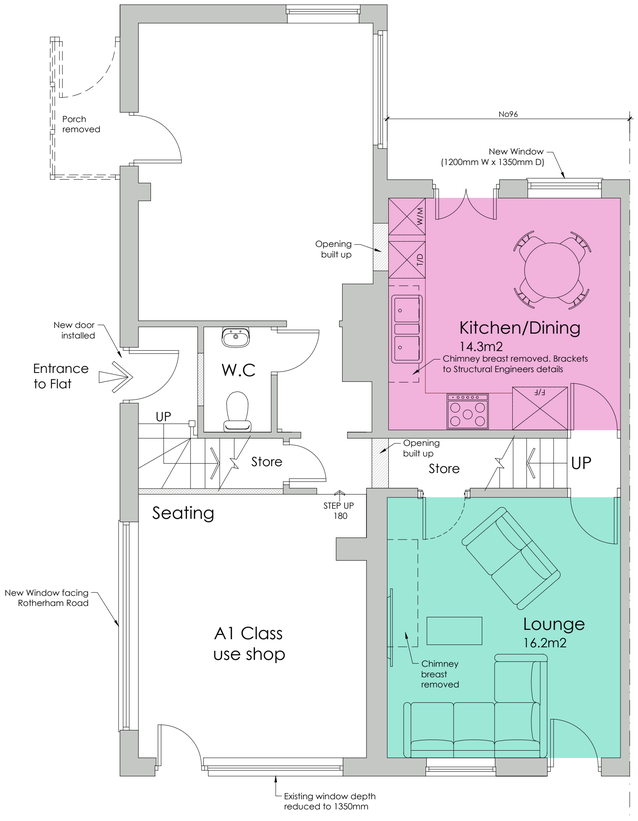

PROPOPOSED GROUND FLOOR PLAN
SCALE 1:50

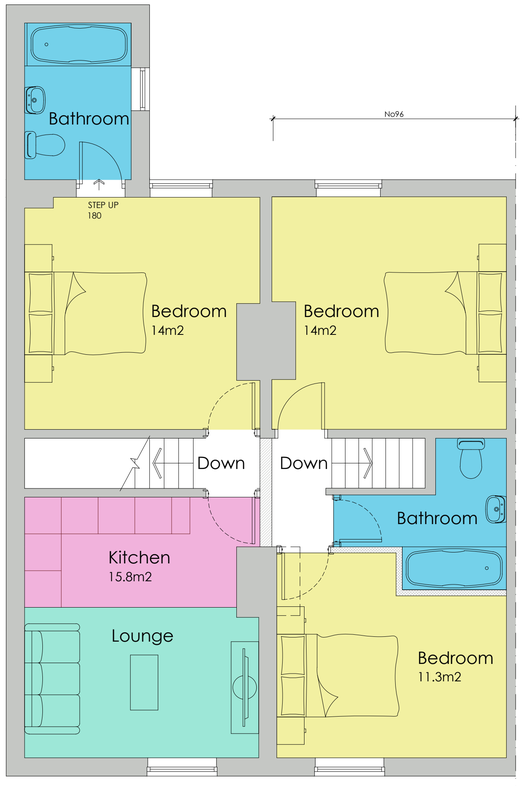

PROPOPOSED FIRST FLOOR PLAN
SCALE 1:50

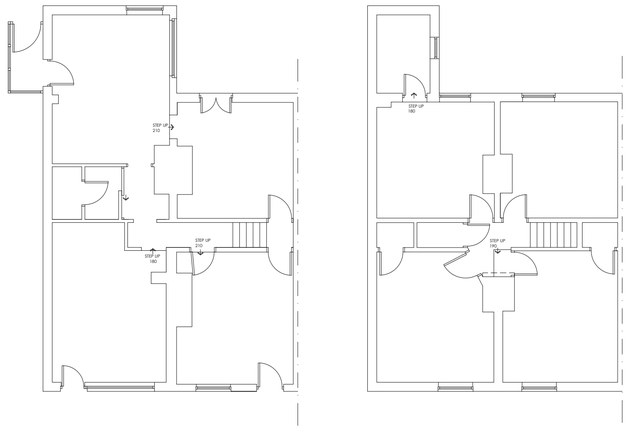

EXISTING FLOOR PLANS
SCALE 1:100

WhiteAgus PARTNERSHIP
ARCHITECTURAL SERVICES AND SURVEYORS
8 MORSTON BUSINESS PARK, WHALEY ROAD, BARUGH GREEN, BARNSLEY. S75 1HQ
Phone: 01226 208482
Fax: 01226 283030
Email: info@whiteaguspartnership.co.uk
Web: www.whiteaguspartnership.co.uk

Project.	Client.		
PROPOSED CONVERSION AT KELLY'S BAKERY, 94/96 CARLTON ROAD BARNSLEY, S71 2BN	ATTA PROPERTIES LTD		
Drawing Title. PLANS & ELEVATIONS	Date. OCTOBER 2016	Scale. 1:50 @ A1	
	Ref. 16-032	Dwg. No. 01	Rev. A

Date	Suffix	Description	Date	Suffix	Description
14/12/2016	A	REVISED FOR PLANNING			