Drawing No.	Rev No.
MMN001 -002	

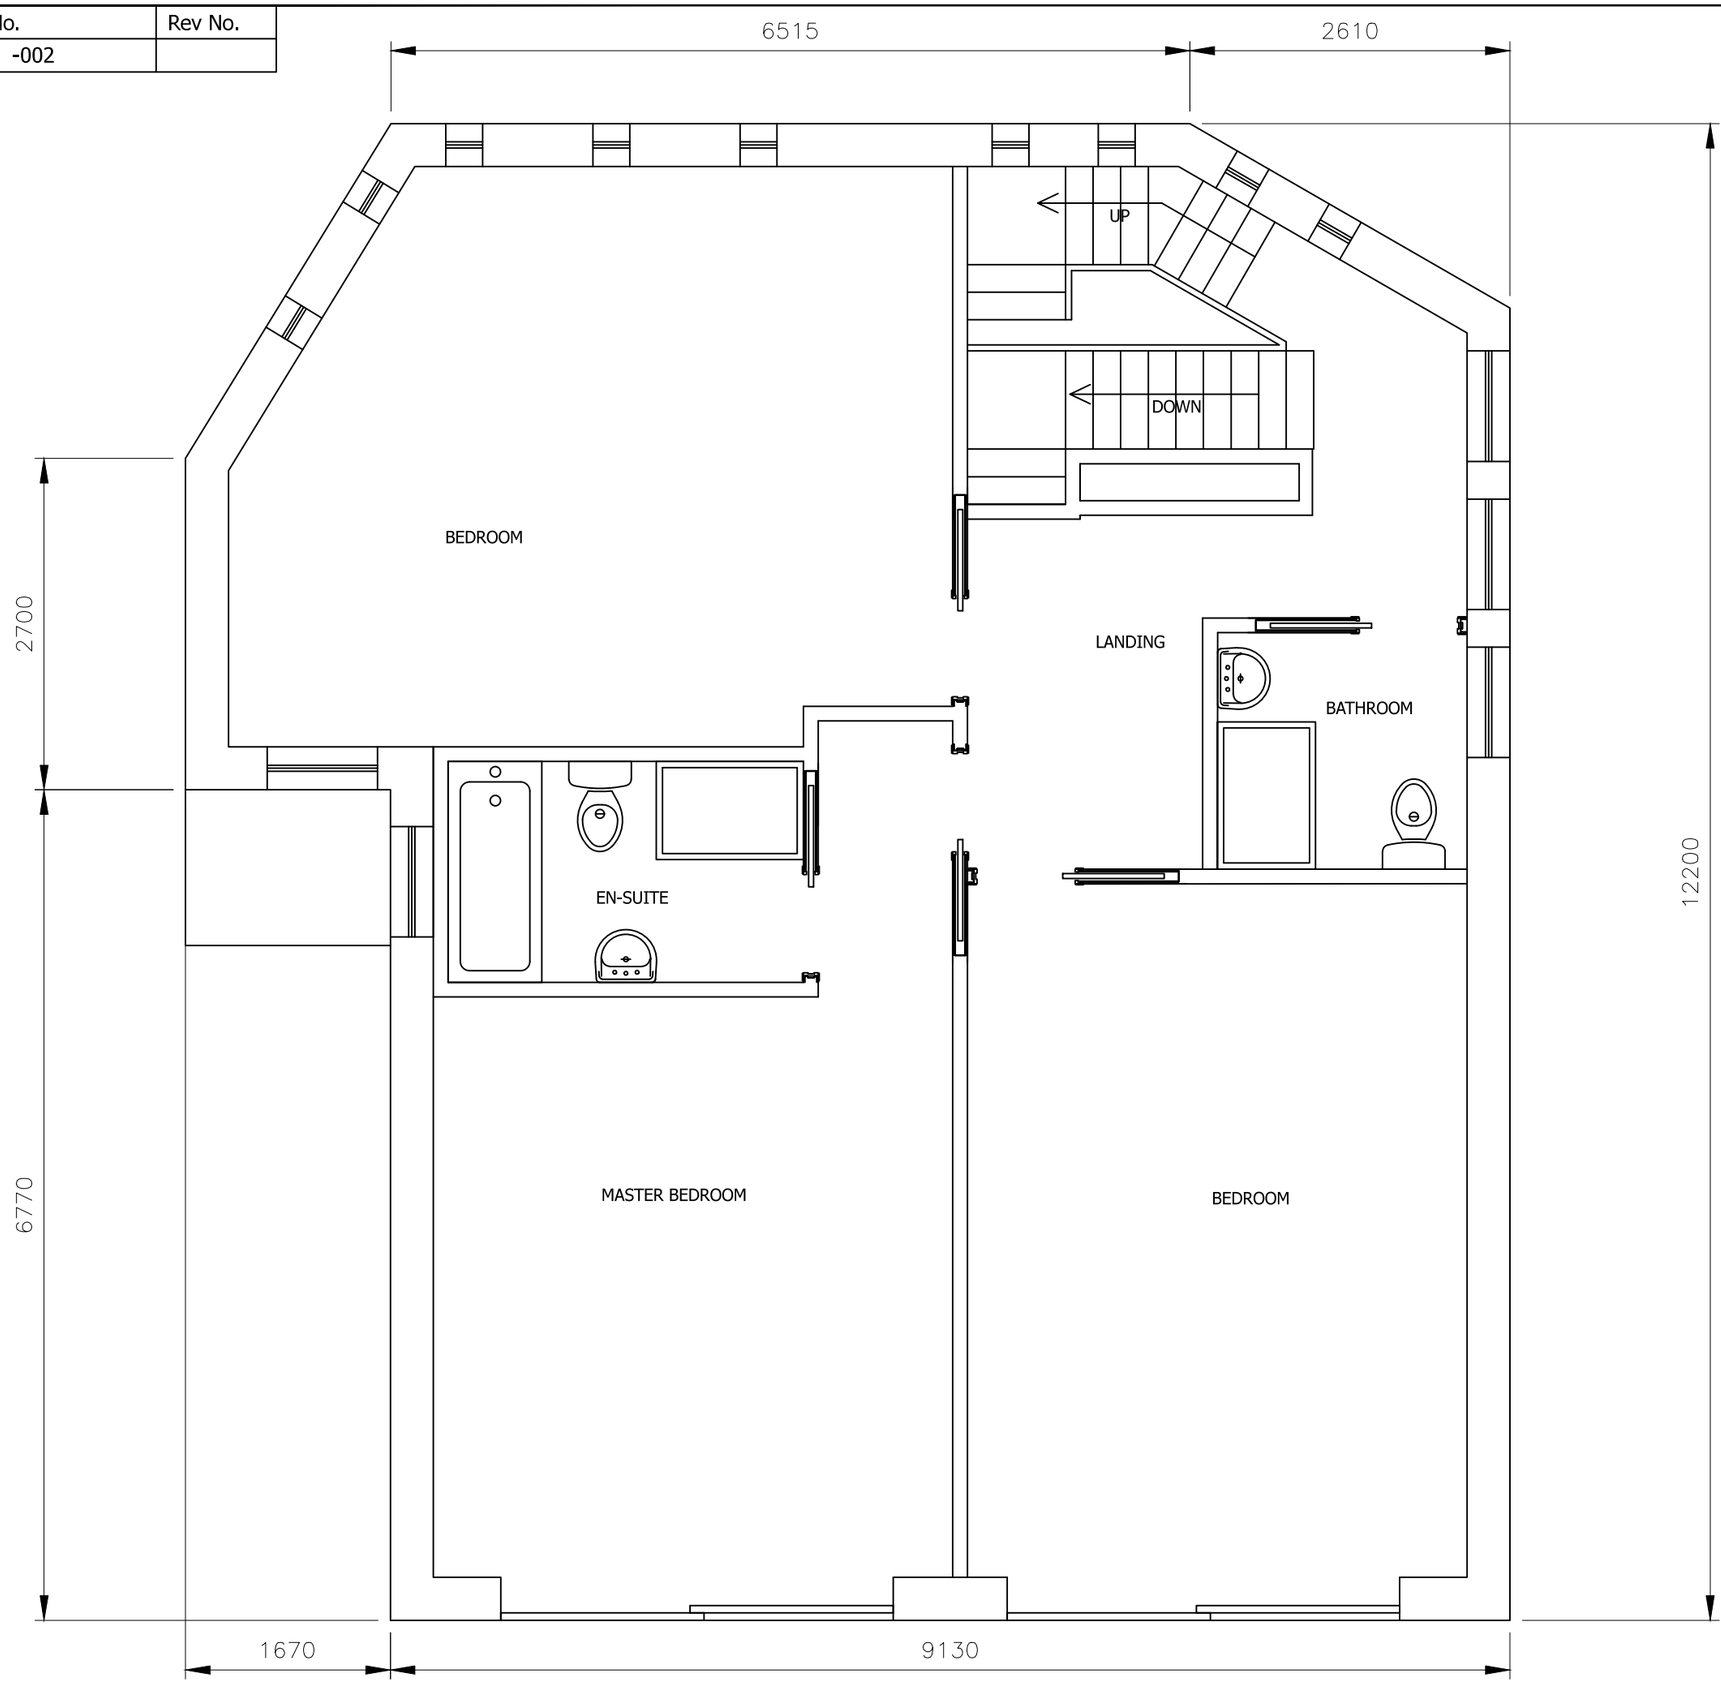

PROPOSED FIRST FLOOR PLAN
SCALE 1:50 AT A3

DO NOT SCALE: Contractor to check all dimensions and report any omissions or errors

NOTES

Rev	Description	By	Chk	App	Date

JRB DESIGNS Ltd
1 Saville Road
Cudworth
Barnsley
S72 8LT
Tel: 01226 383542
Fax: 01226 380078
Mob: 07970 541192
Email: john@jrbdesigns.co.uk

This drawing is copyright. © jrbdesigns Ltd.

Client
MR M NICHOLSON

Drawing Title
PROPOSED FIRST FLOOR

Address
COURTLAND
HALIFAX ROAD
THURGOLAND
S35 7AL

Project Title:
PROPOSED NEW DETACHED DWELLING

Purpose of Issue:
PLANNING

Drawing Status
FIRST ISSUE

Scale at A3	Drawn By	Date	
AS SHOWN	JRB	08/10/2015	
Checked By	Date	Approved By	Date
	08/10/2015		08/10/2015
Project No.	Drawing No.		Revision
MMN001	002		-

APPROVAL [X] INFORMATION [ ] TENDER [ ] CONTRACT [ ] CONSTRUCTION [ ]