

Revisions		
A	28/10/15	CS Elevations added.
B	2/2/17	CS Updated



1





2




3



4

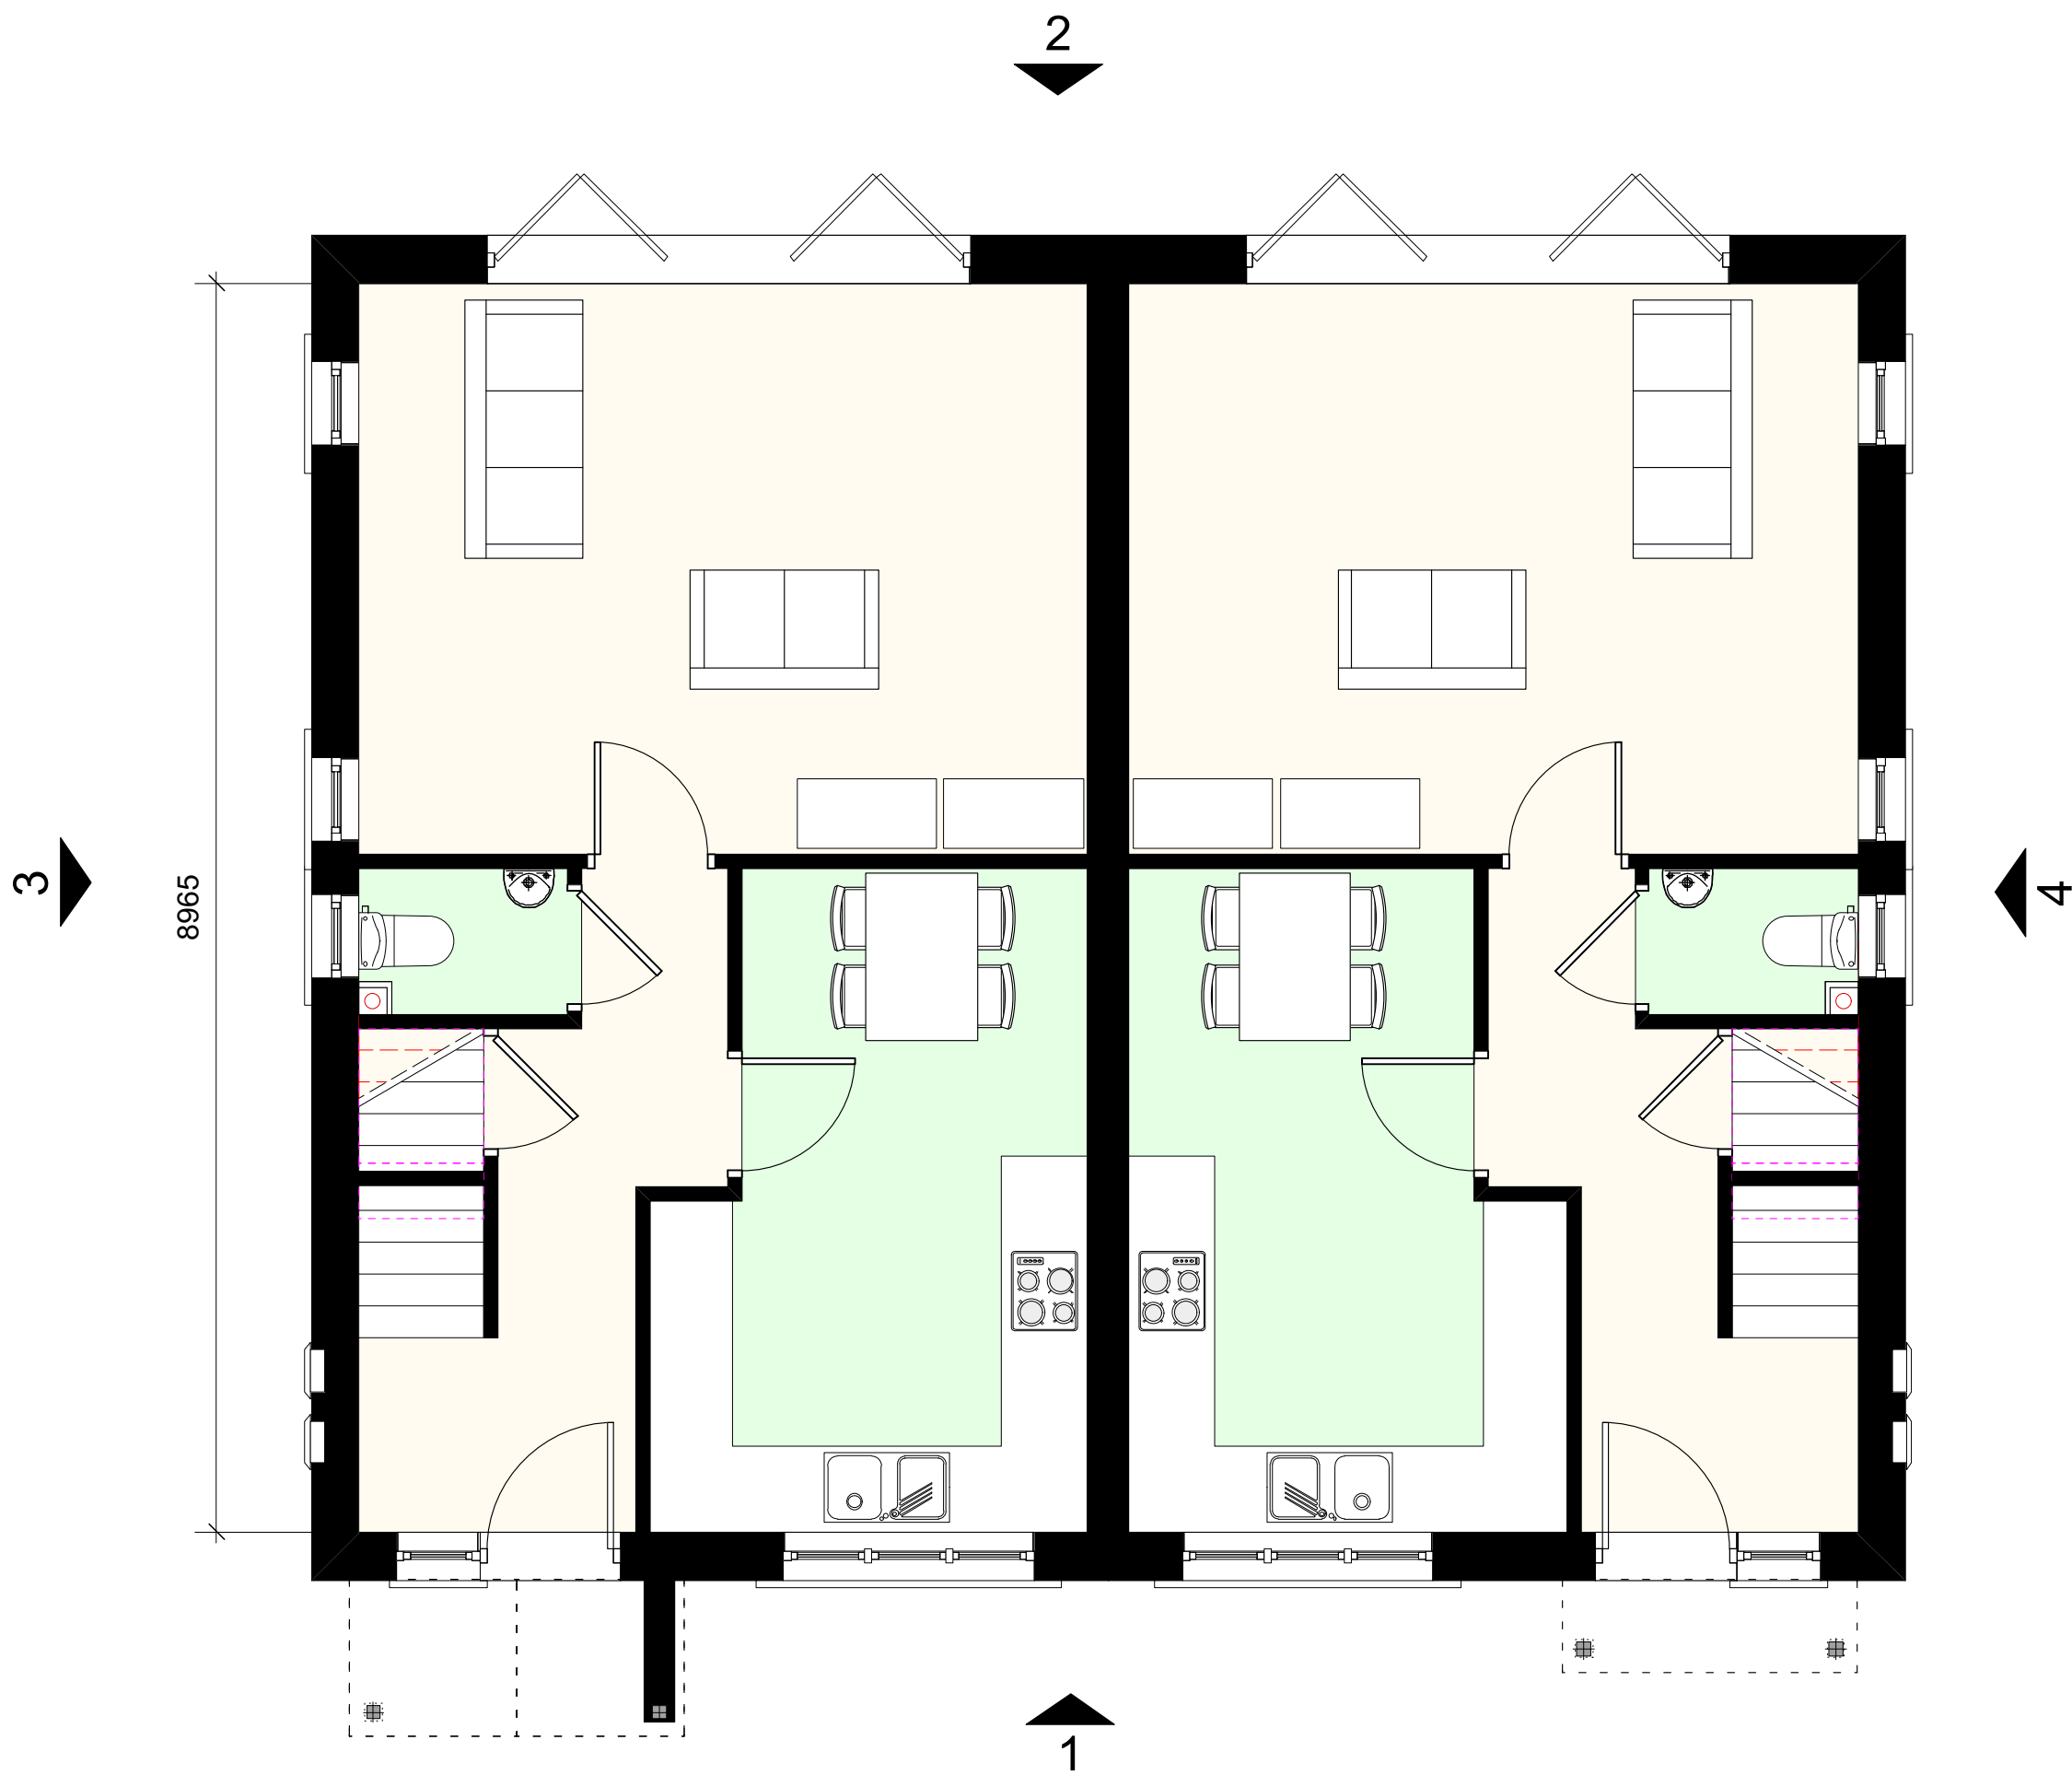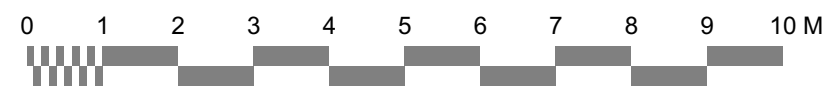

B Ground floor
46.909 sq m

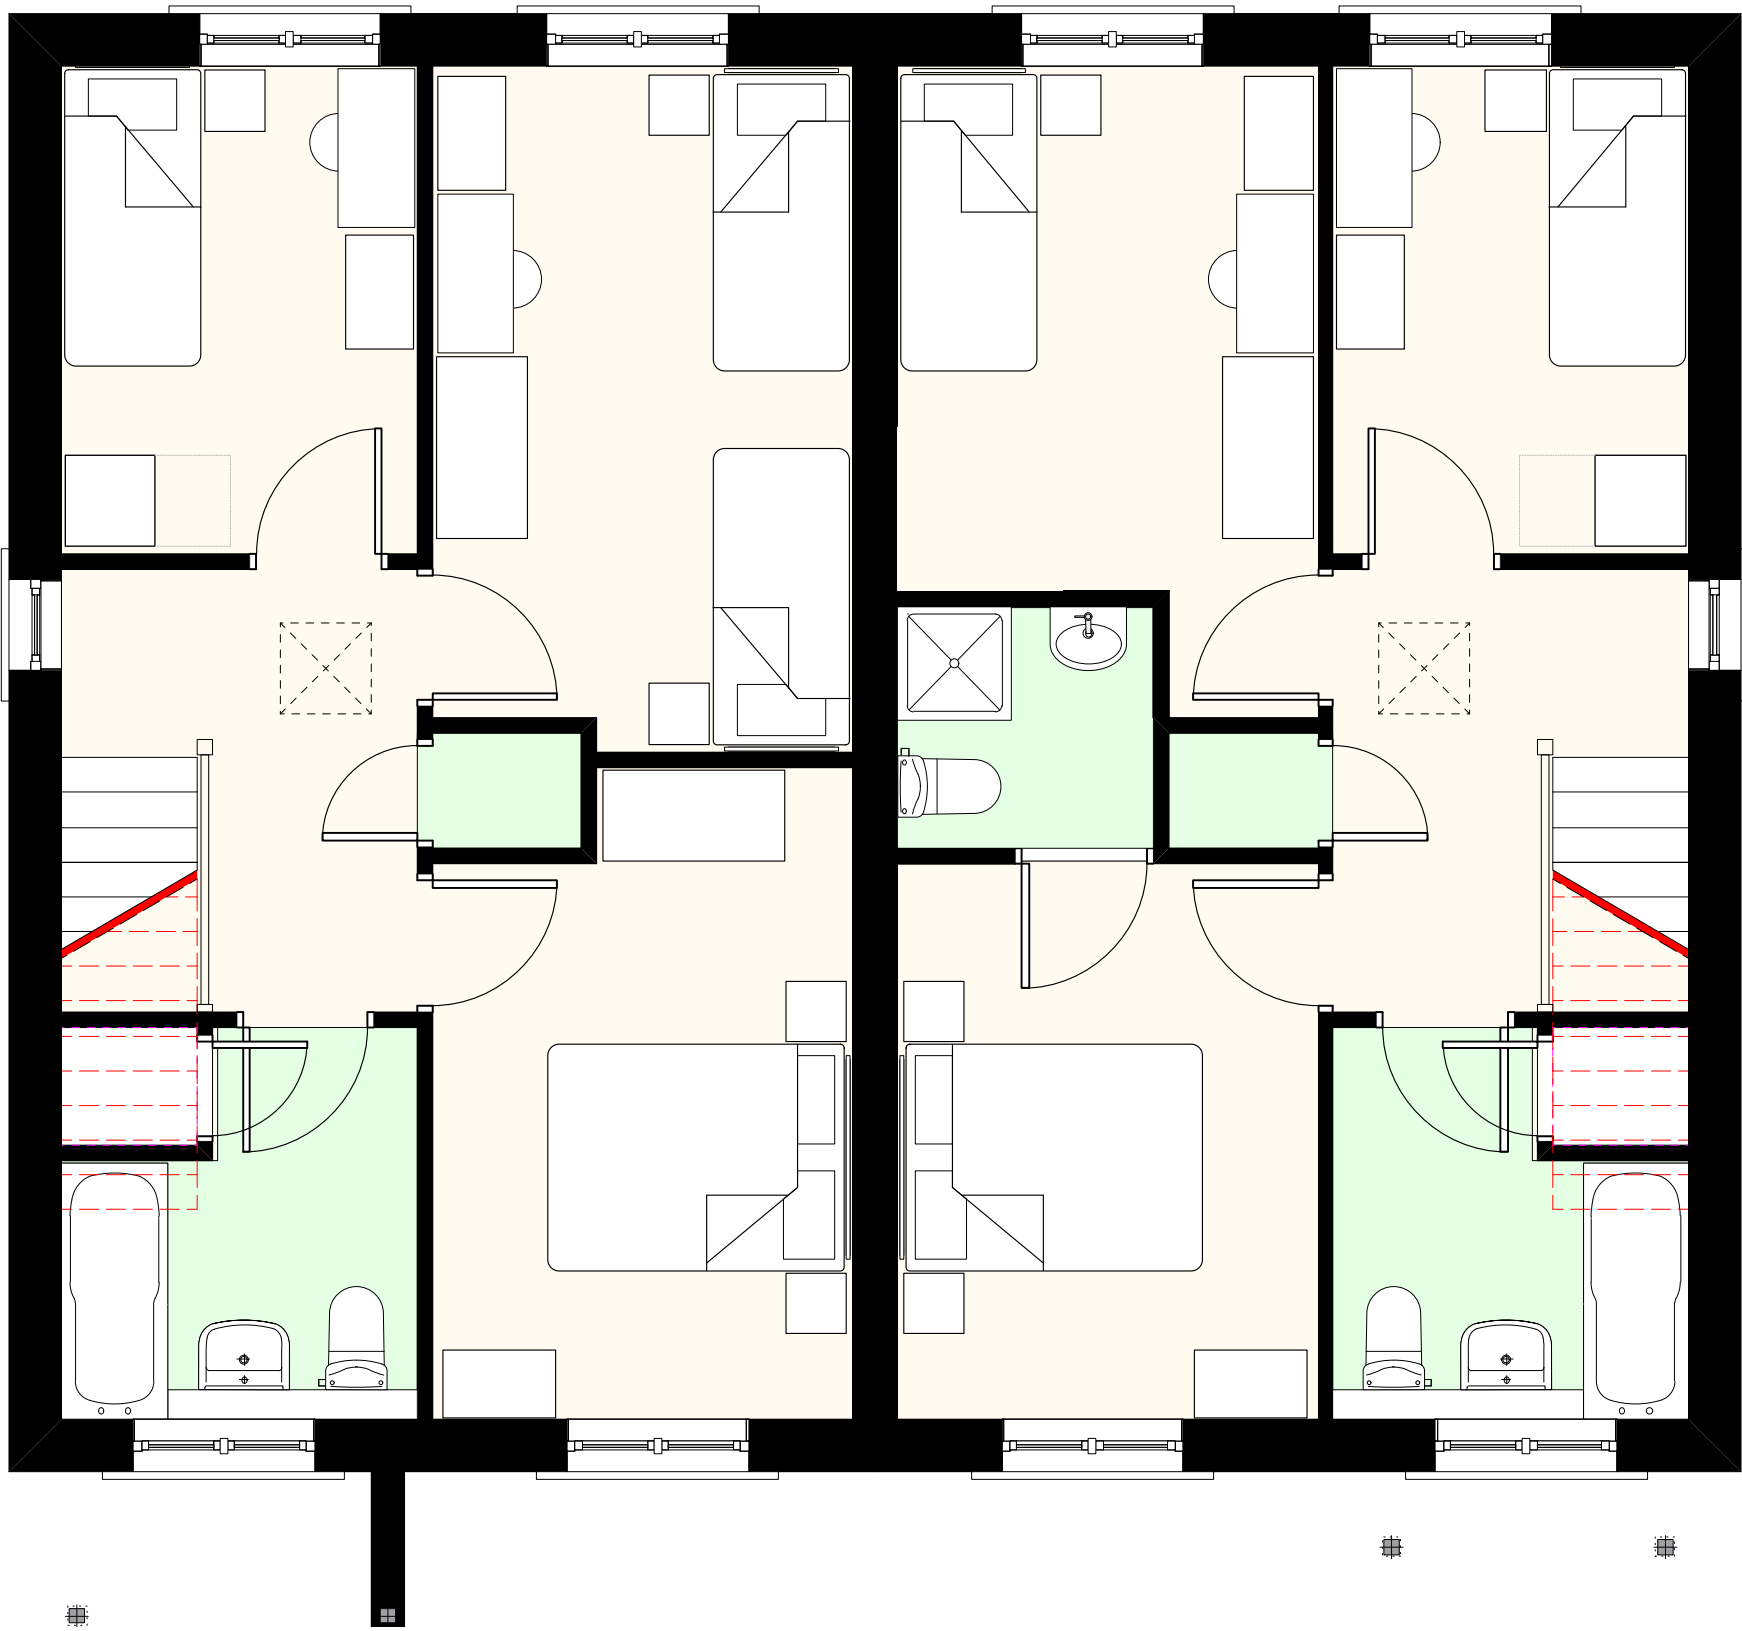

B First floor
46.909 sq m

project

Longcar Lane

drawing title

House type B-B plans

drawing number

3382(2)004 B

scale

drawn/Checked

date

CS / CS

27/07/2015

West + Machell

architects

1 Northwest Business Park Servia hill Leeds LS6 2QH
Tel: 0113 2461746 Fax: 0113 2343290
email: architects@westandmachell.co.uk
www.westandmachell.co.uk