
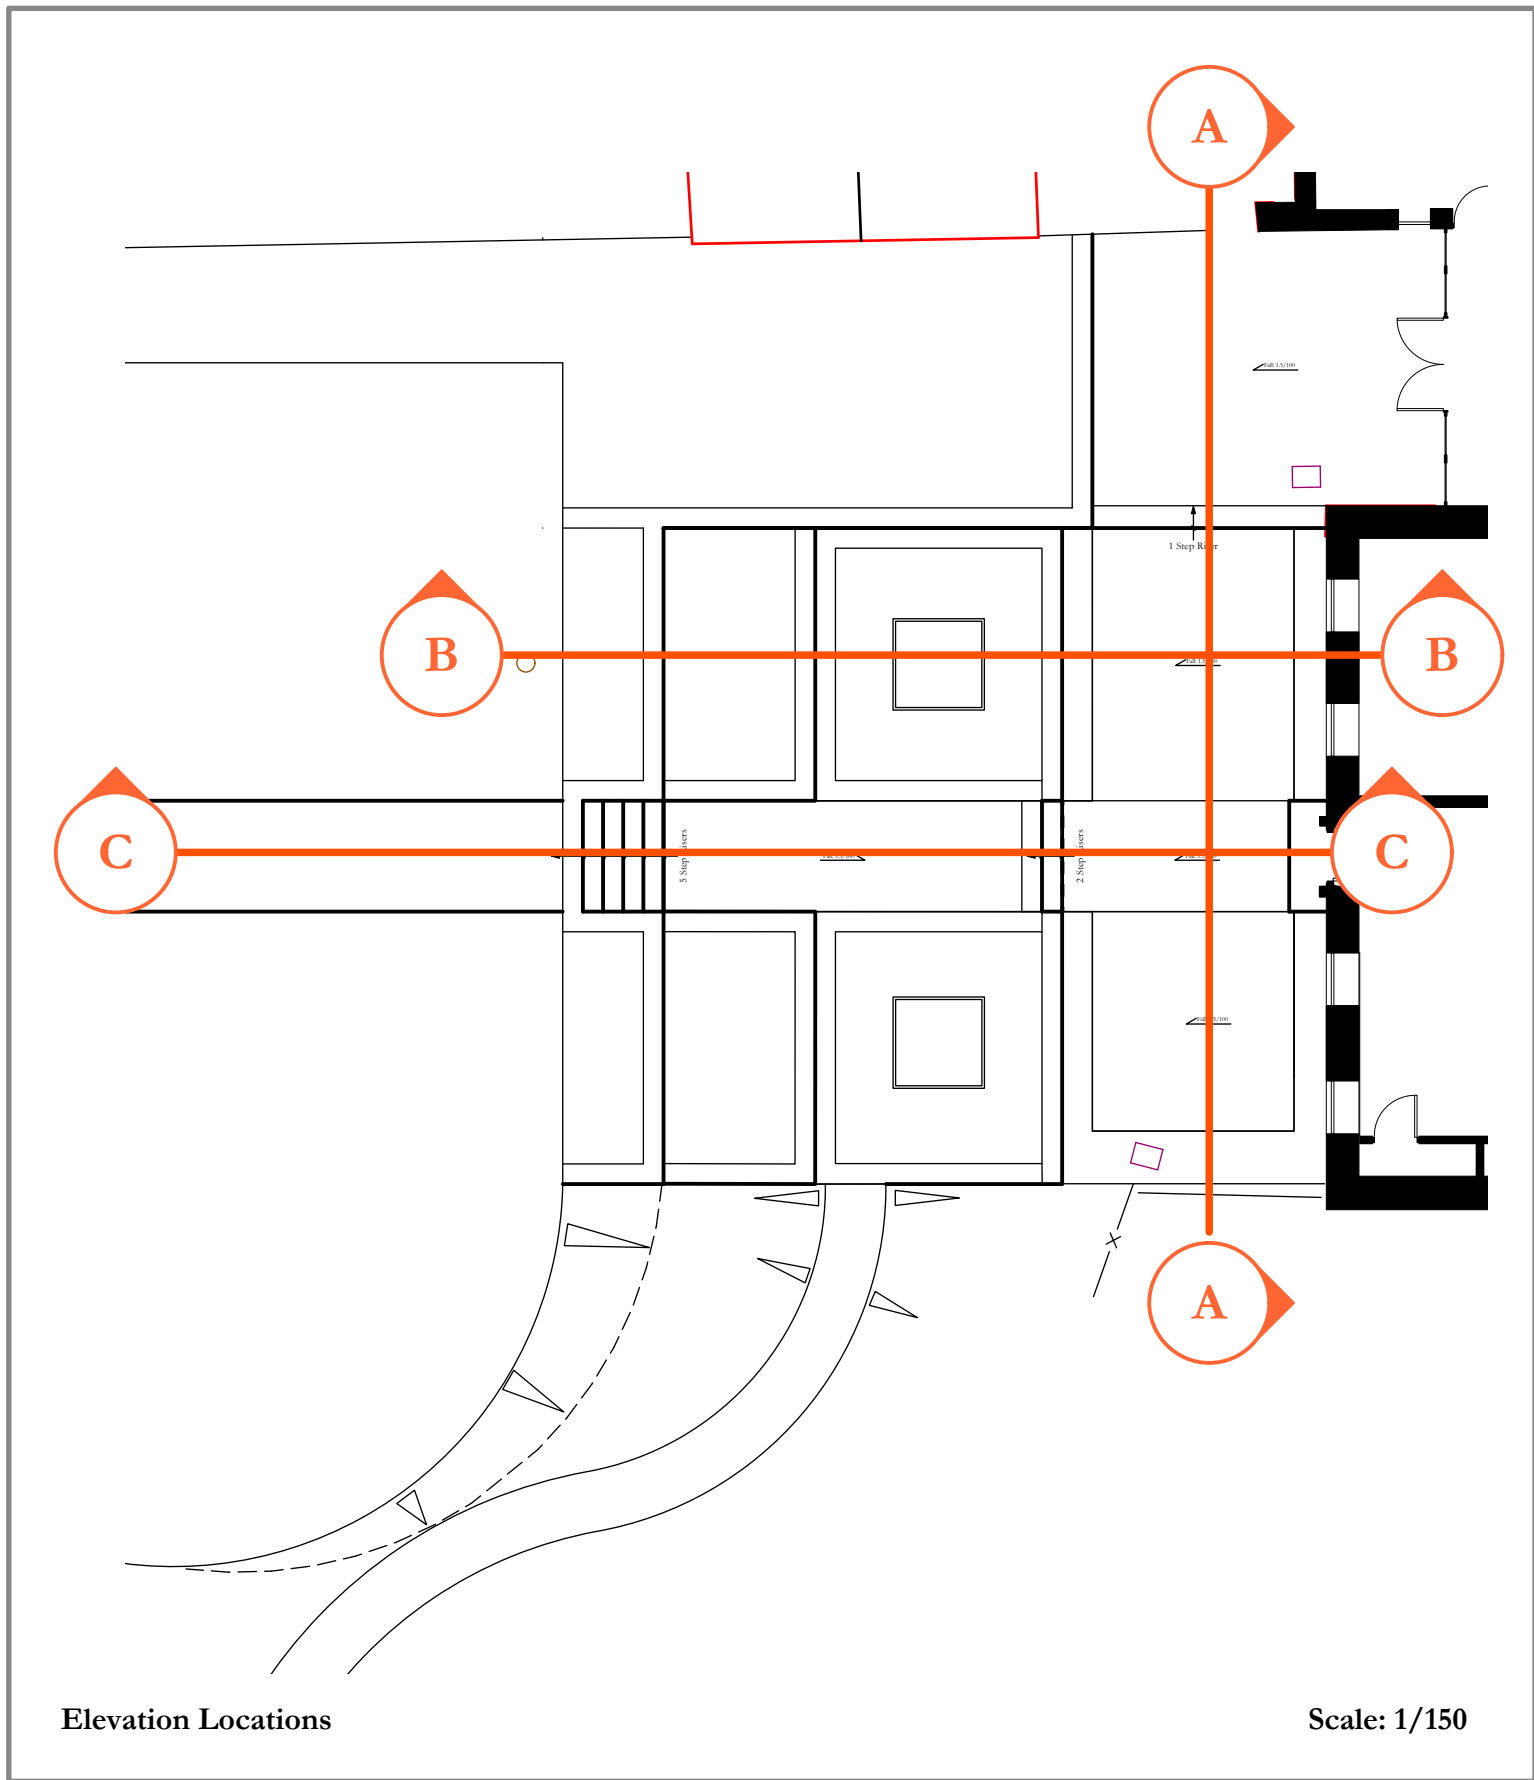
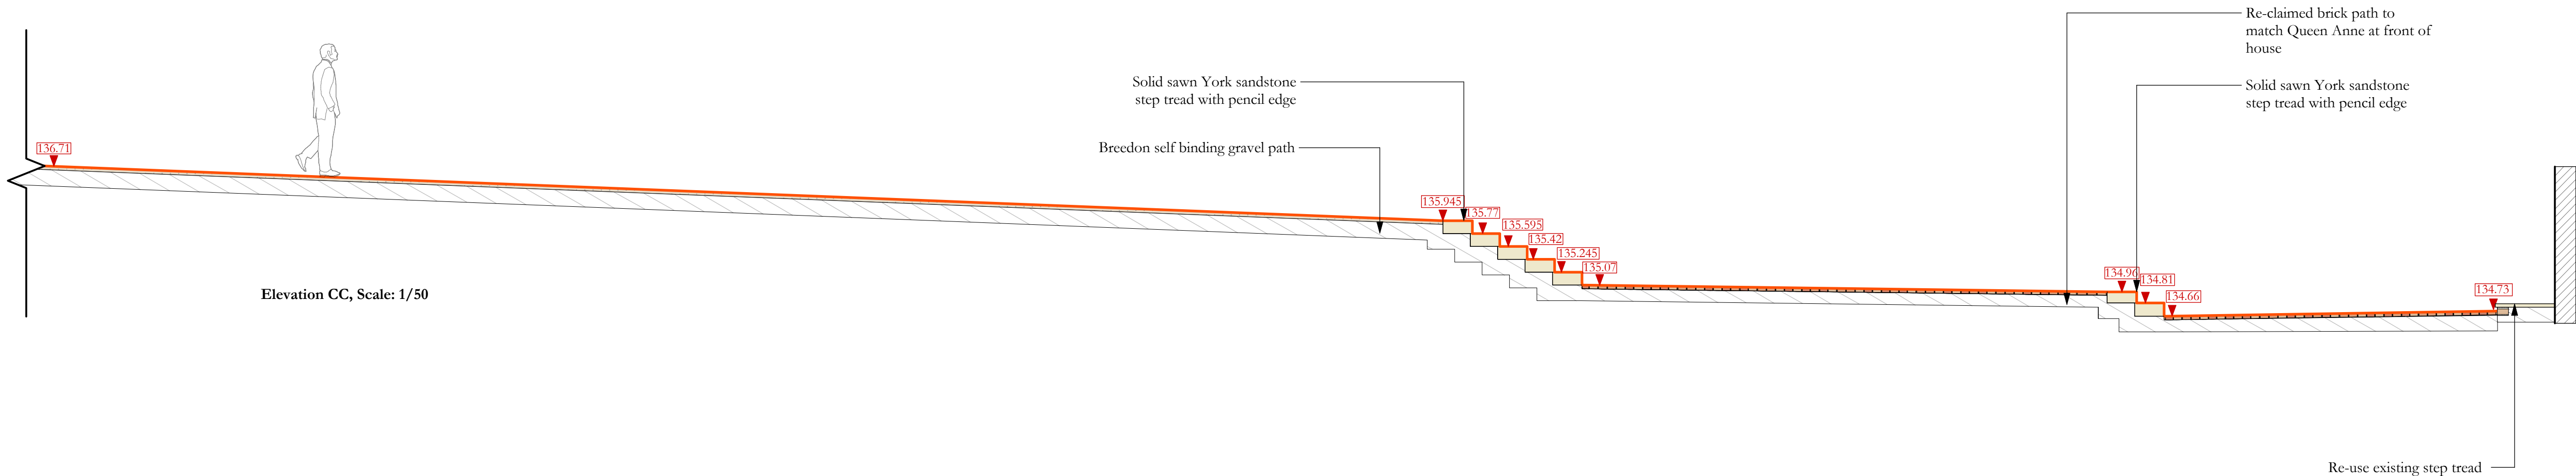
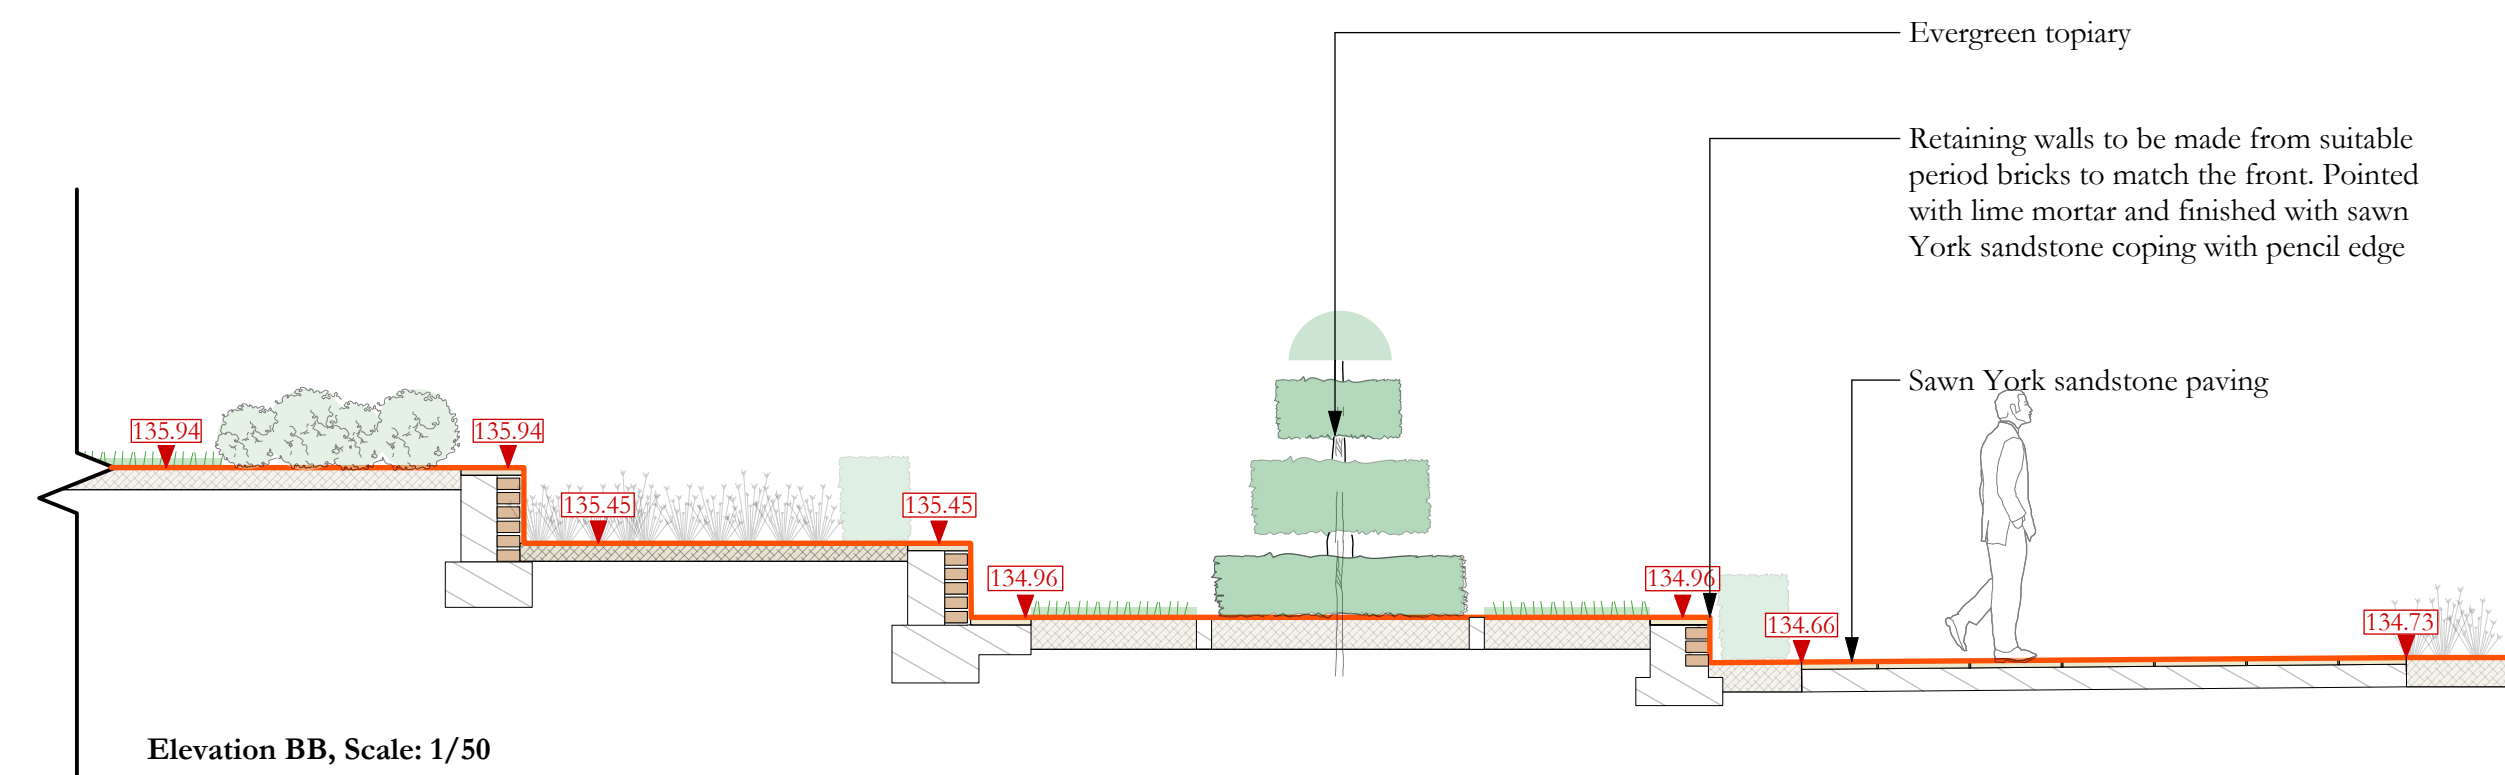


# Darley Cliffe Hall, Rear Garden Proposed Elevations AA, BB & CC

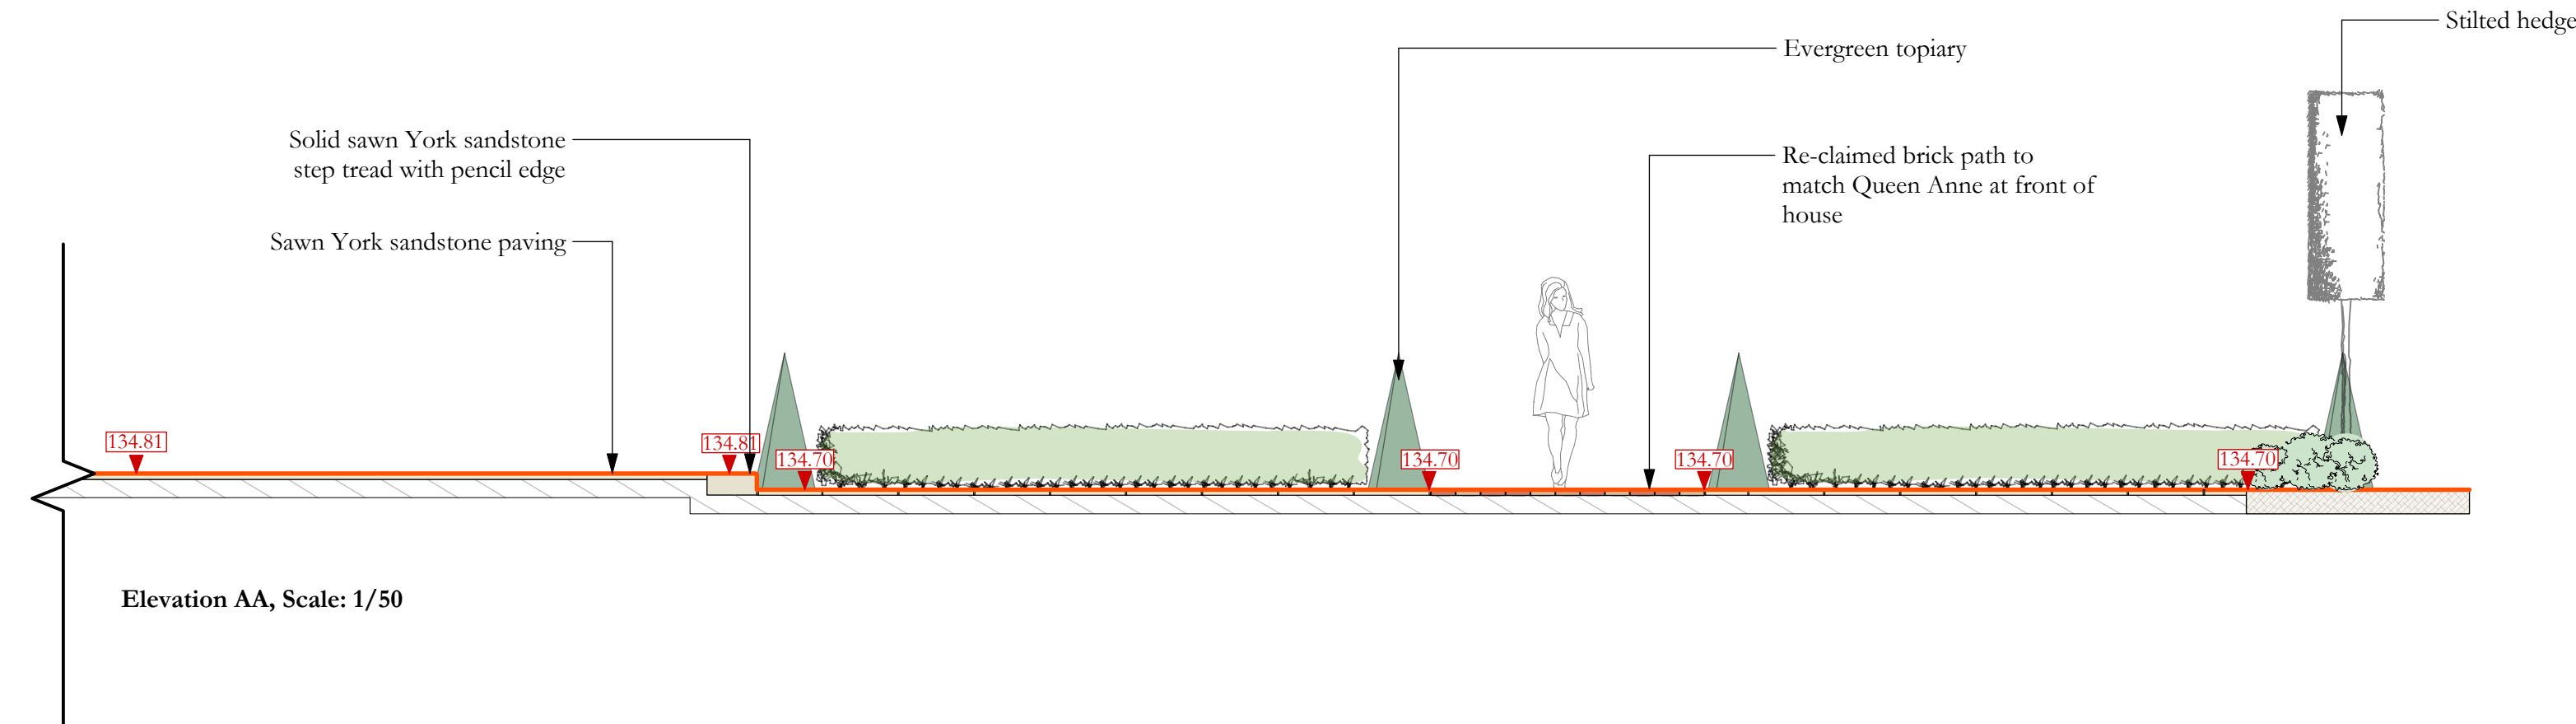

All dimensions to be checked by contractor on site prior to providing final quotation.

Design subject to obtaining any relevant planning permissions and any necessary building regulations.

All finished surfaces to be a minimum 150mm below DPC.

Construction Plan not to be scaled from please see setting out plan for dimensions.

This drawing is not to be scaled from. Please see setting out plan for site dimensions

Notes:

Revision: 00.00.00  
Rev Notes:

Project Title: Darley Cliffe Hall, Rear Garden Proposed Elevations AA, BB & CC

Sqm Overall:

Drawing Recived And Reviewed By  
Landscapeper

Please Initial & Date

Check By: PLR

Drawn By: ML  
Date: 02/09/21

Scale: 1/50 @ A1  
Drawing No: 4B1

Drawing Status:  
For Planning

Bestall & Co, The Garden  
Design Studio, The Stables  
Courtyard, Remshaw Hall,  
Nr Sheffield, S21 3WB

E - hello@bestall.co  
T - 01246439340  
www.bestall.co.uk

**BESTALL**  
& CO

