


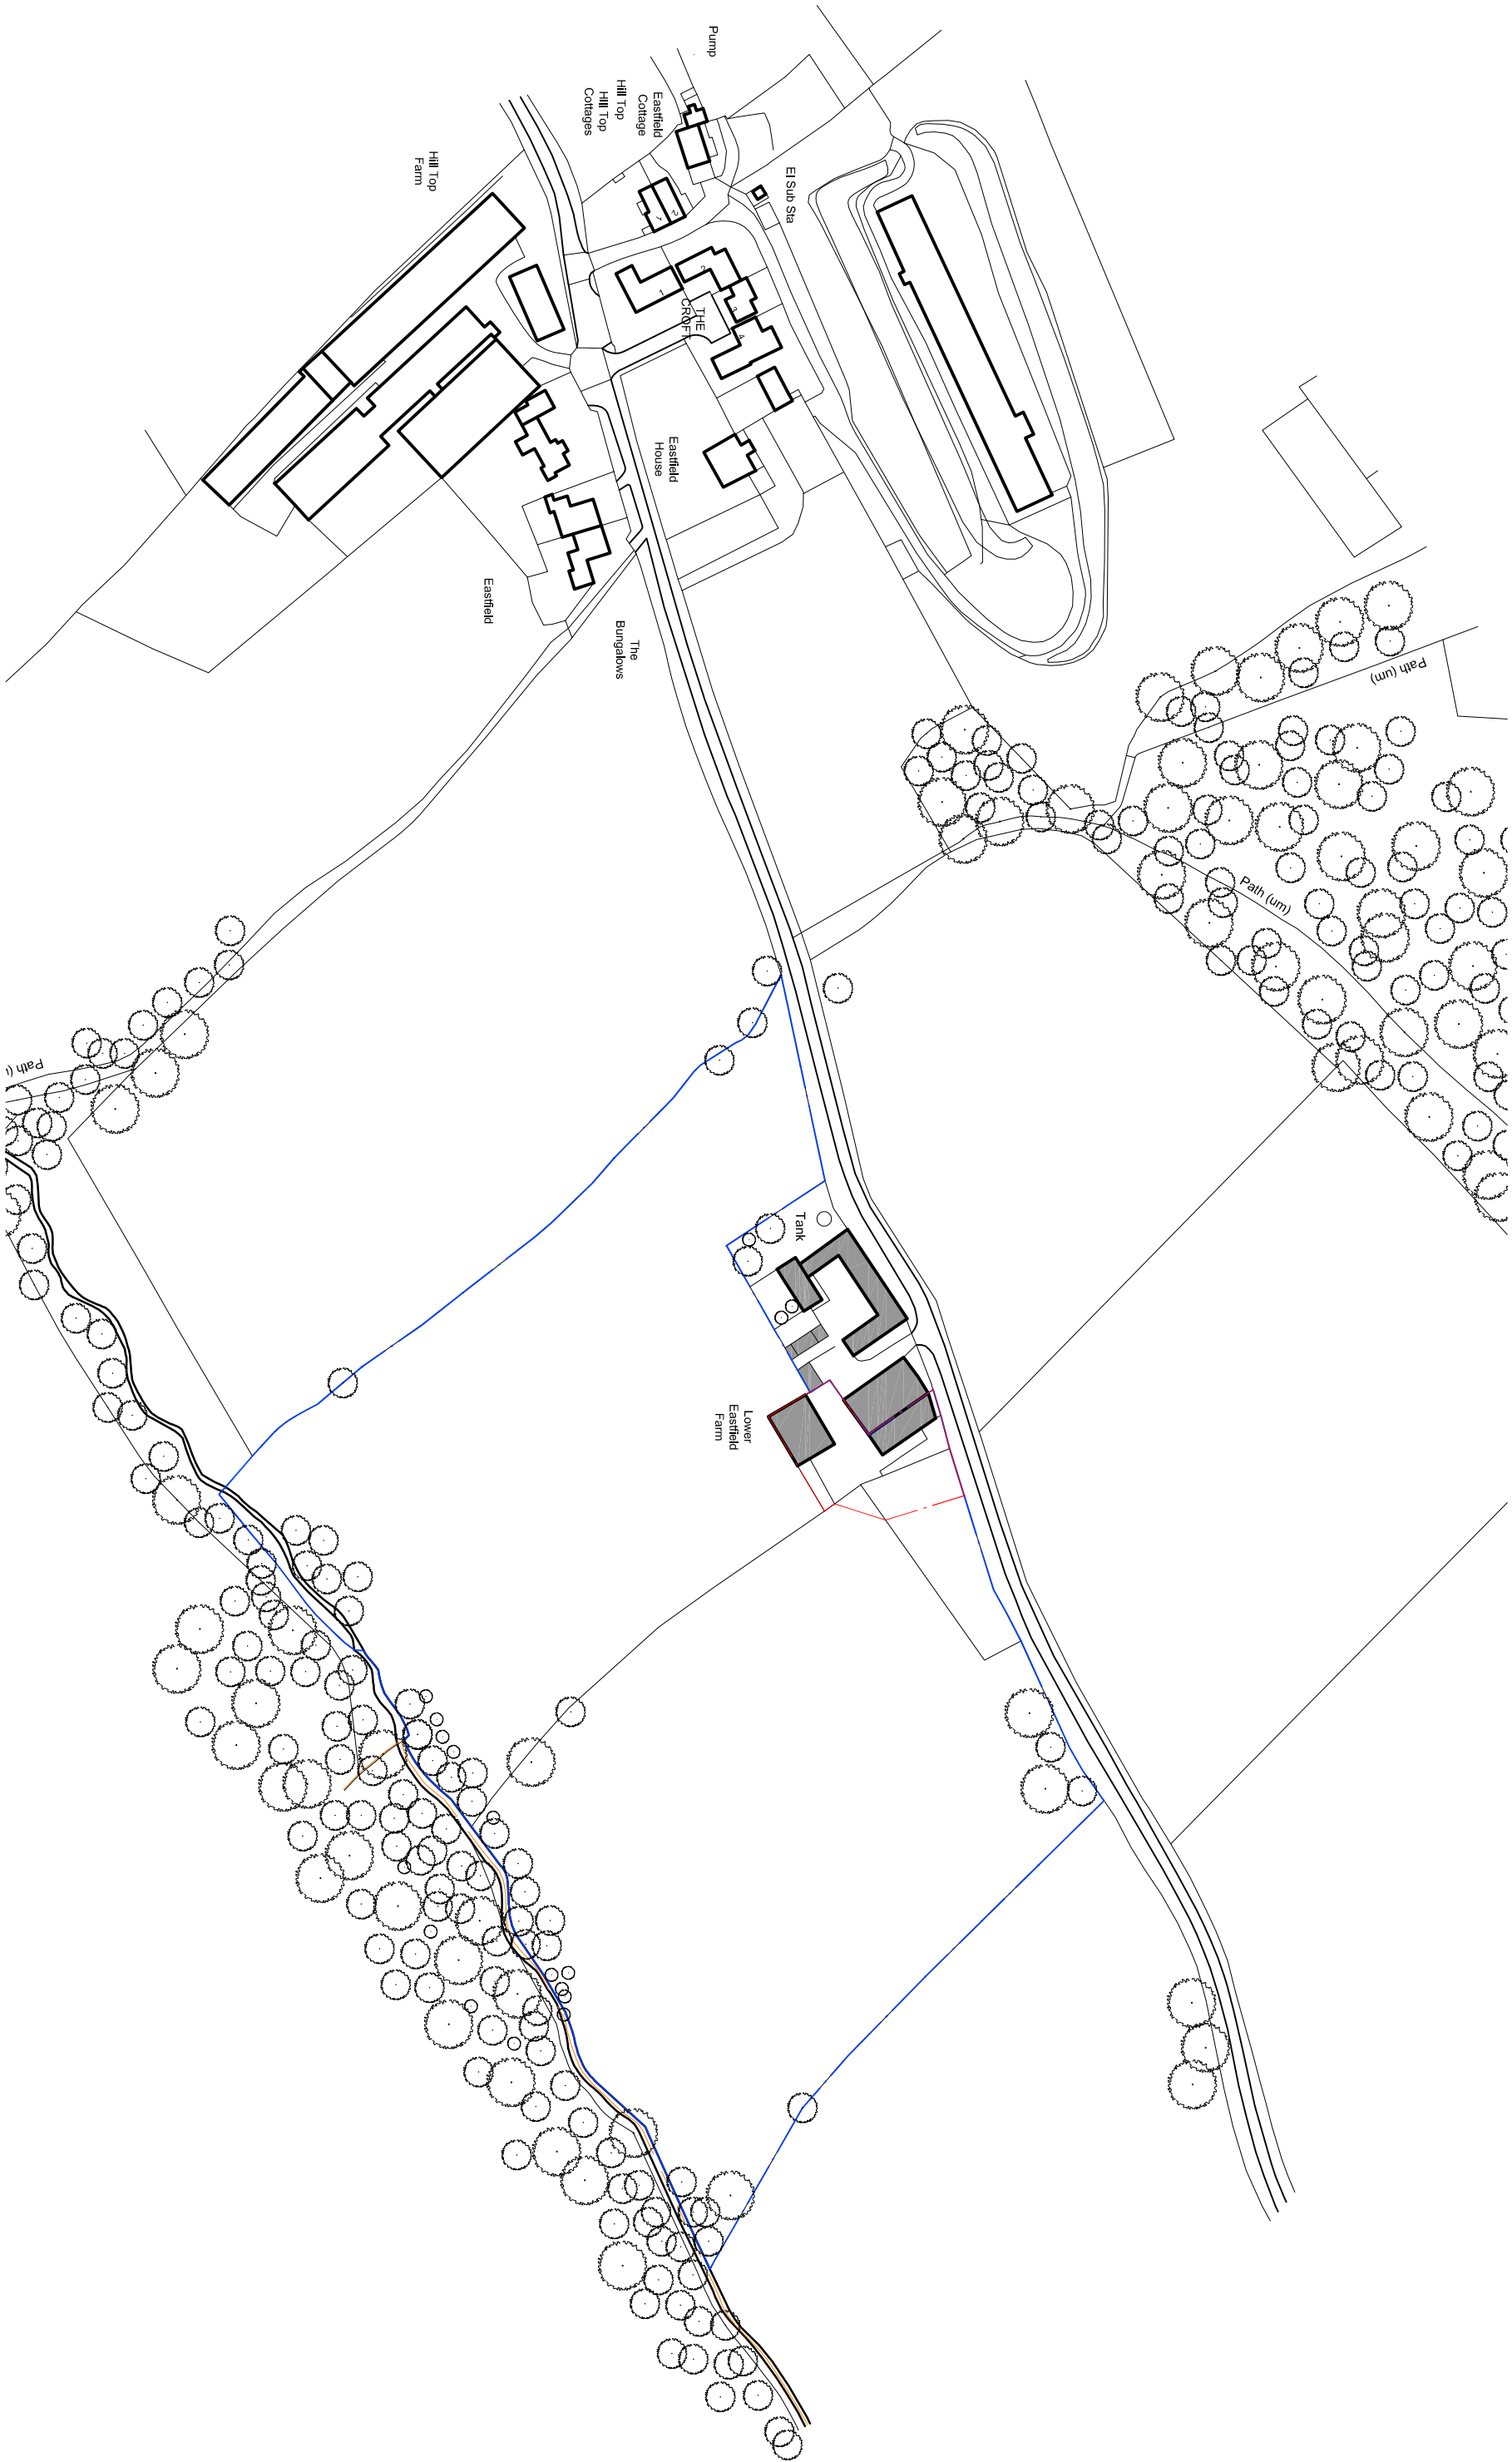

Location Plan

1:2000@A3 Lower Eastfield Farm, Thurgoland PL/01/001
Miller Family

Revisions

