
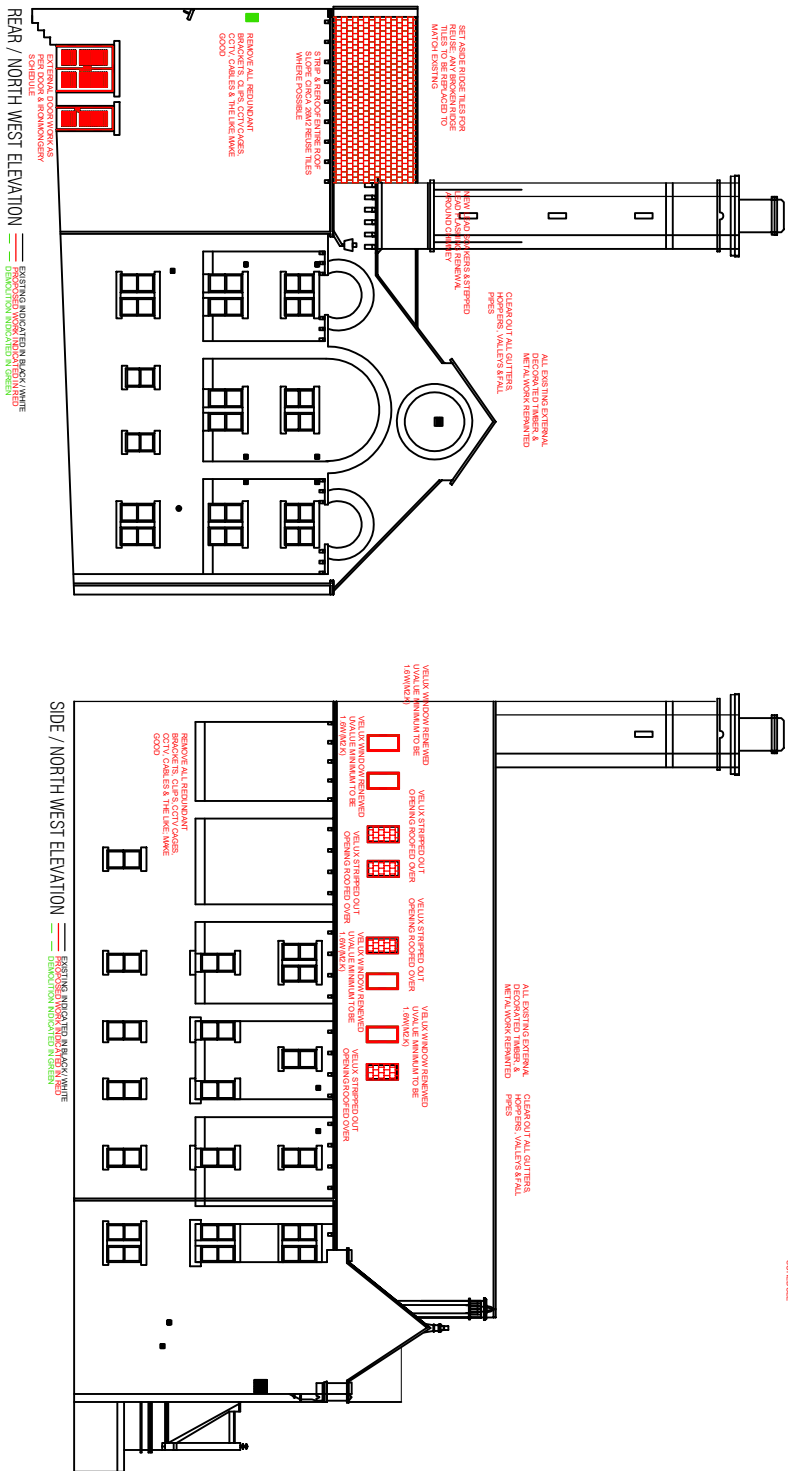


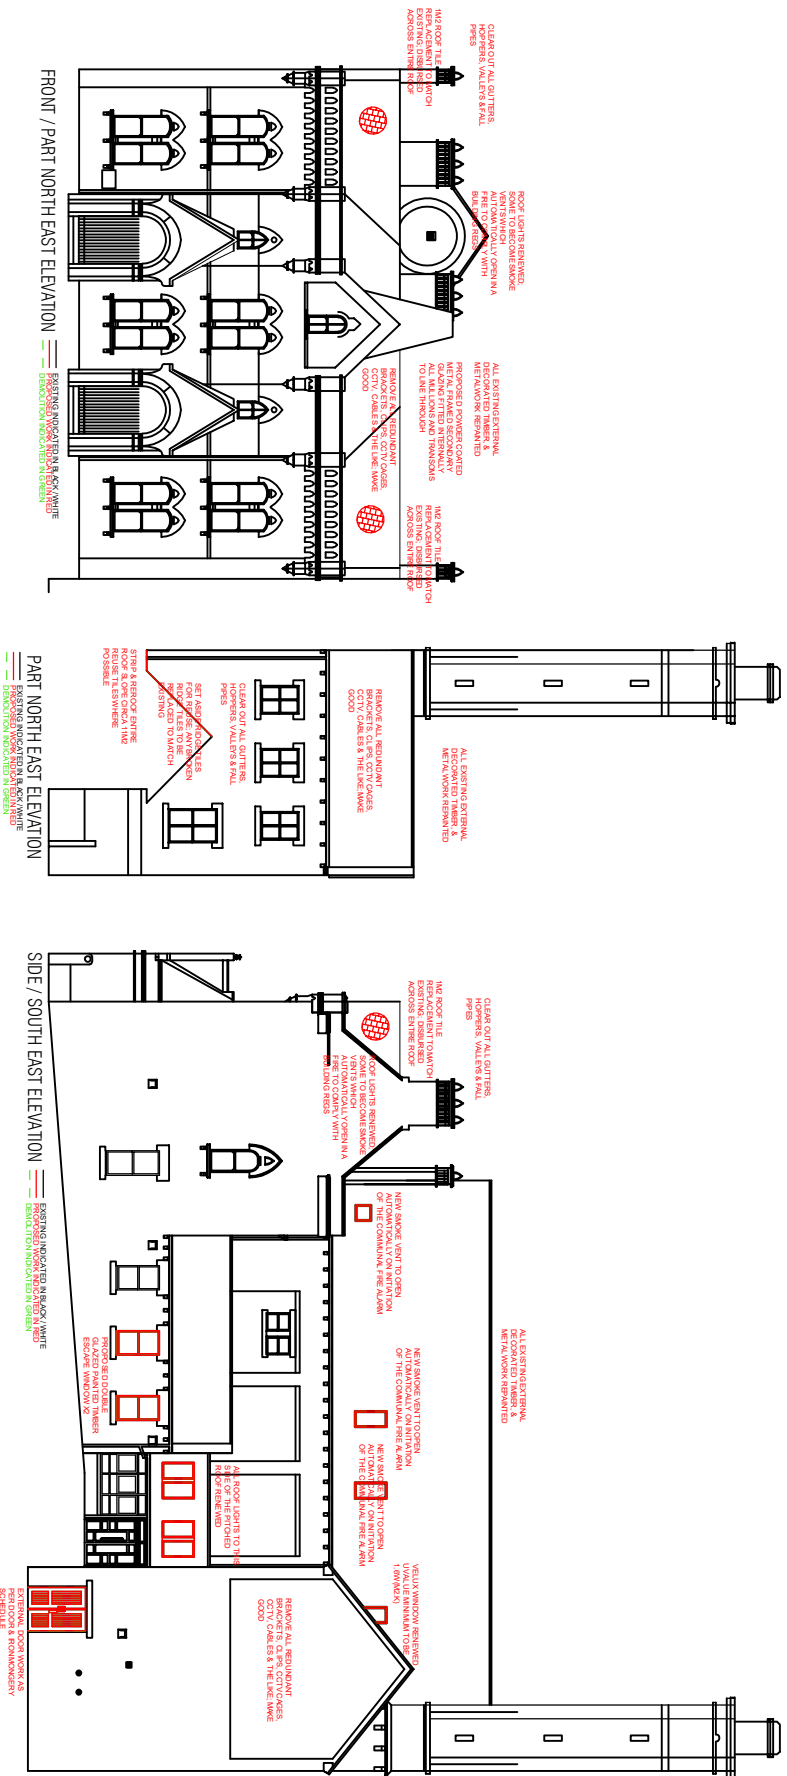

Walsford	0192 486 9030	Manchester	0161 935 3222	London	0203 8742 2542
Leamport	0151 708 0950	Newcastle	0191 272 5761	Rugby	01783 208 127
info@arcus.uk.com		www.arcus.uk.com			

RIVERSIDE

Project
BEDSITS TO FLATS
HOLDEN HOUSE, 2 RACE STREET, BARNESLEY, S70 1BG

ELEVATION

Scale	Date	Stage
1:100 @ A0	JAN 20	PLANNING

Disarm	Approved
NW	LA

This drawing is the copyright of Aeris. Contractors must check all dimensions on site. Do not scale the drawings. Only figured dimensions are to be used.