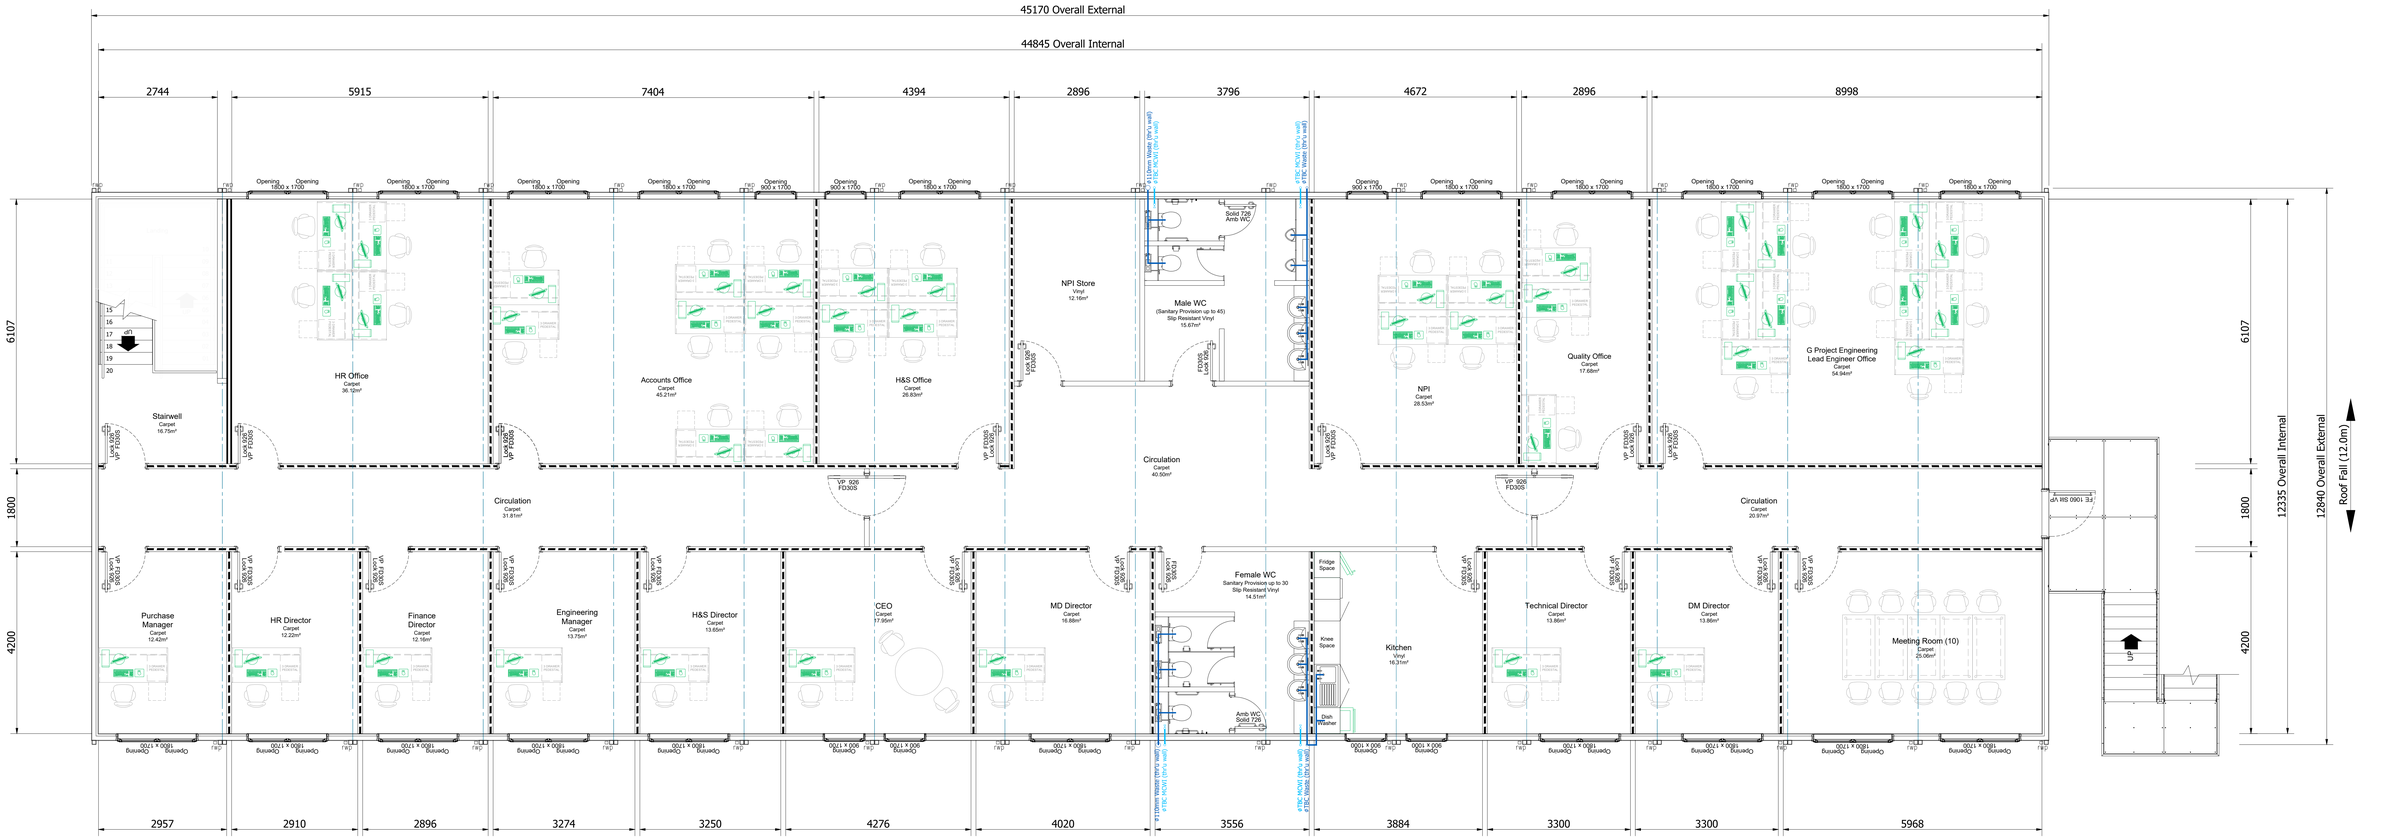

First Floor

Furniture indicative (to be supplied by Client)

0m 1m 2m 3m 4m 5m

Scale Bar 1:50

First Floor Occupancy : 52
(Includes 10 within the meeting room)

Sanitary Provision (First Floor)
BS6465:1 Sanitary Installations
Split 75% Male (39) / 25% Female (13)
Male WC Area Provision : 31 to 45
Female WC Area Provision : 16 to 30

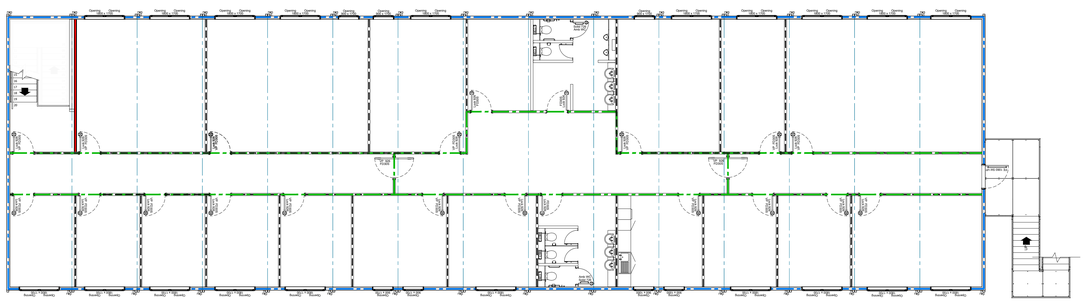

Fire Strategy
1:100

0m 1m 2m 3m 4m 5m 6m 7m 8m 9m 10m

Scale Bar 1:100

PARTITION KEY

Type 'A' 32dB 114mm
(2x12.5mm Vinyl Pboard + 89mm Stud)

Type 'C' 37dB 114mm
(2x12.5mm Vinyl Pboard + 89mm Stud + Insul)

FIRE STRATEGY KEY

½ Hour Fire Rated Partitions & Doors

1 Hour Fire Rated Partitions (Excludes Glazing & Doors)

1 Hour Fire Rating (In To Out) External Perimeter Walls (Excludes Windows & Doors)

Rev	Description	By	Date	Chk	Date
C	Increased from 26 No. to 30 No. bays & alterations to internal layout	DC	17.07.23	PAA	18.07.23
B	SPS / nearby added in line with Enquiry Amendment B	JB	29.06.23	PAA	29.06.23
A	First Issue	-	-	-	-

Revision History

General Notes:
- This drawing and any information or descriptive matter set hereon is the confidential property of Algeco, and must not be disclosed, loaned, copied or used for manufacturing, tendering or any other purpose without the prior consent in writing of Algeco.
- Do not scale from this drawing, work to figured dimensions only.
- All dimensions are in millimetres

algeco

www.algeco.co.uk
Algeco - Modular Buildings, Manor Drive, Peterborough, PE4 7AP
Tel: 01733 298700 - Fax: 01733 298749

Client: Naylor Industries

Project: Modular Office Accommodation Barnsley Series 2000

Drawn By:	Drawn Date:	Checked By:	Checked Date:
TJR	26.06.23	DC	26.06.23

Scale:	Sheet Size:	Sheet Number:
1:50 1:100	A0	1 of 1

Drawing Title: 12.0m x 3.0m Two Storey Building 30No. Bays (15 on 15) First Floor Plan Layout

Drawing Number: S230110-112 Rev: C

C B D A
REFERENCE FOR EXTERNAL VIEWS OF THE BUILDING