YORKSHIRE WATER REF
H-X-XXX-XXX

NOTES:

1. THIS DRAWING SHOULD BE READ IN CONJUNCTION WITH THE FORTEM SECTION 104 LAYOUT 1018-102.
2. PPIC REFERS TO POLYPROPYLENE INSPECTION CHAMBER. RAPPIC REFERS TO REDUCED ACCESS POLYPROPYLENE INSPECTION CHAMBER. CHAMBERS TO BE IN ACCORDANCE WITH THE REQUIREMENTS OF BS7158:2001.
3. CHAMBER AND PIPE MANUFACTURER TO BE AS PER SPECIFIED MANUFACTURER OR SIMILAR APPROVED. VITRIFIED CLAY TO BE IN ACCORDANCE WITH BS EN 295.
4. ALL COVER TYPES TO DEMARCATION CHAMBERS TO BE **MINIMUM B125 CLASSIFICATION**.

SURFACE WATER DEMARCATION CHAMBER SCHEDULE


DC REF / CO-ORDINATES	COVER LEVEL	INVERT LEVEL	DEPTH	MH TYPE	CHAMBER MANUFACTURER	COVER TYPE	PIPE LENGTH	PIPE DIA	PIPE CLAY GRADIENT	PIPE MATERIAL	PIPE MANUFACTURER
SDC01 E: 429247.512 N: 400623.783	190.700	189.440	1.260	RAPPIC	WAVIN	B125	5.909	150	1 IN 66	VITRIFIED CLAY	HEPWORTH
SDC02 E: 429227.071 N: 400626.462	191.600	190.300	1.300	RAPPIC	WAVIN	B125	6.201	150	1 IN 80	VITRIFIED CLAY	HEPWORTH
SDC03 E: 429227.536 N: 400617.799	191.475	190.075	1.400	RAPPIC	WAVIN	B125	2.496	150	1 IN 80	VITRIFIED CLAY	HEPWORTH
SDC04 E: 429146.603 N: 400623.814	192.625	190.860	1.765	RAPPIC	WAVIN	B125	3.777	150	1 IN 80	VITRIFIED CLAY	HEPWORTH
SDC05 E: 429167.177 N: 400625.040	193.250	192.10	1.150	PPIC	WAVIN	B125	5.431	150	1 IN 80	VITRIFIED CLAY	HEPWORTH
SDC06 E: 429138.982 N: 400632.860	192.600	191.300	1.300	RAPPIC	WAVIN	B125	5.242	150	1 IN 80	VITRIFIED CLAY	HEPWORTH
SDC07 E: 429148.821 N: 400598.282	189.520	186.895	2.625	1200Ø PCC	-	B125	3.473	150	1 IN 100	VITRIFIED CLAY	HEPWORTH


FOUL WATER DEMARCATION CHAMBER SCHEDULE


DC REF / CO-ORDINATES	COVER LEVEL	INVERT LEVEL	DEPTH	MH TYPE	CHAMBER MANUFACTURER	COVER TYPE	PIPE LENGTH	PIPE DIA	PIPE CLAY GRADIENT	PIPE MATERIAL	PIPE MANUFACTURER
FDC01 E: 429245.983 N: 400625.586	190.925	188.945	1.980	RAPPIC	WAVIN	B125	2.769	100	1 IN 10	VITRIFIED CLAY	HEPWORTH
FDC02 E: 429224.934 N: 400625.404	191.625	189.900	1.725	RAPPIC	WAVIN	B125	4.003	100	1 IN 80	VITRIFIED CLAY	HEPWORTH
FDC03 E: 429144.902 N:400623.898	192.595	190.760	1.835	RAPPIC	WAVIN	B125	5.329	100	1 IN 80	VITRIFIED CLAY	HEPWORTH
FDC04 E: 429169.215 N: 400626.050	193.315	191.835	1.480	RAPPIC	WAVIN	B125	5.340	100	1 IN 80	VITRIFIED CLAY	HEPWORTH
FDC05 E: 429136.265 N: 400633.919	192.575	191.000	1.575	RAPPIC	WAVIN	B125	4.793	100	1 IN 80	VITRIFIED CLAY	HEPWORTH
FDC06 E: 429147.202 N: 400600.985	189.675	188.245	1.430	RAPPIC	WAVIN	B125	5.293	100	1 IN 80	VITRIFIED CLAY	HEPWORTH
FDC07 E: 429146.572 N: 400579.253	187.600	186.030	1.570	RAPPIC	WAVIN	B125	6.516	100	1 IN 24	VITRIFIED CLAY	HEPWORTH

DRAWING SUBJECT TO THE APPROVAL OF YORKSHIRE WATER

LATERAL CONNECTION TO MAIN SEWER NETWORK

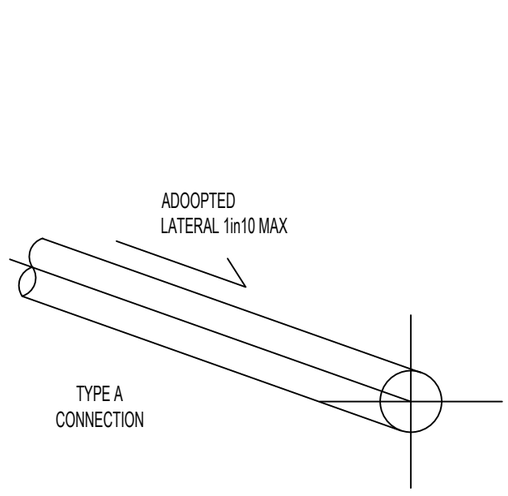

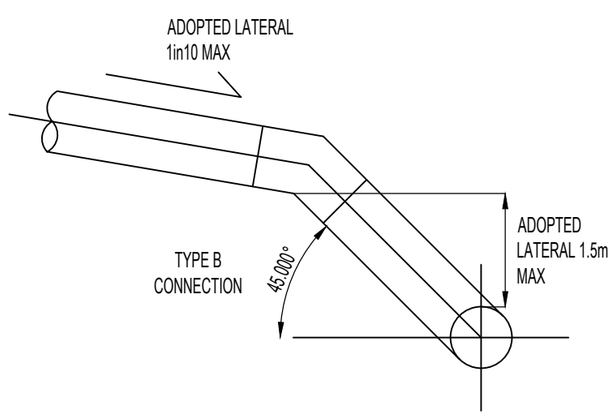

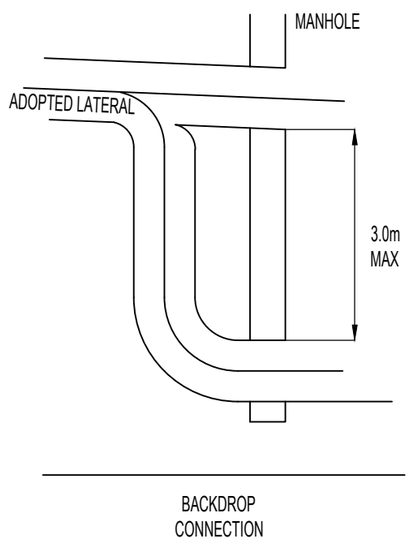

Rev	Date	Amendments	By

Drawing Status.
TENDER PACK

FORTEM

FORTEM Civil Engineering Consultants Ltd
T. 07377 556170 / 07748982468
E. info@fortemconsultants.co.uk
W. www.fortemconsultants.co.uk

Client
ALFA HOMES

Project
COTE LANE, THURGOLAND

Drawing Title.
DEMARCATION CHAMBER SCHEDULE

Drawn: PB
Checked: RD
Scale: NTS @ A2
Date: JAN 2019

Drawing No. 1018 - 106
Rev. -

C:\Users\peter\OneDrive\FORTEM RICK\1018 - Cote Lane, Thurgoland\2. Drawings\1. FORTEM\2. Drawings\1. Current\1018 - 106 Demarcation Chamber Schedule.dwg 04 Jan, 2019 - 12:14pm