




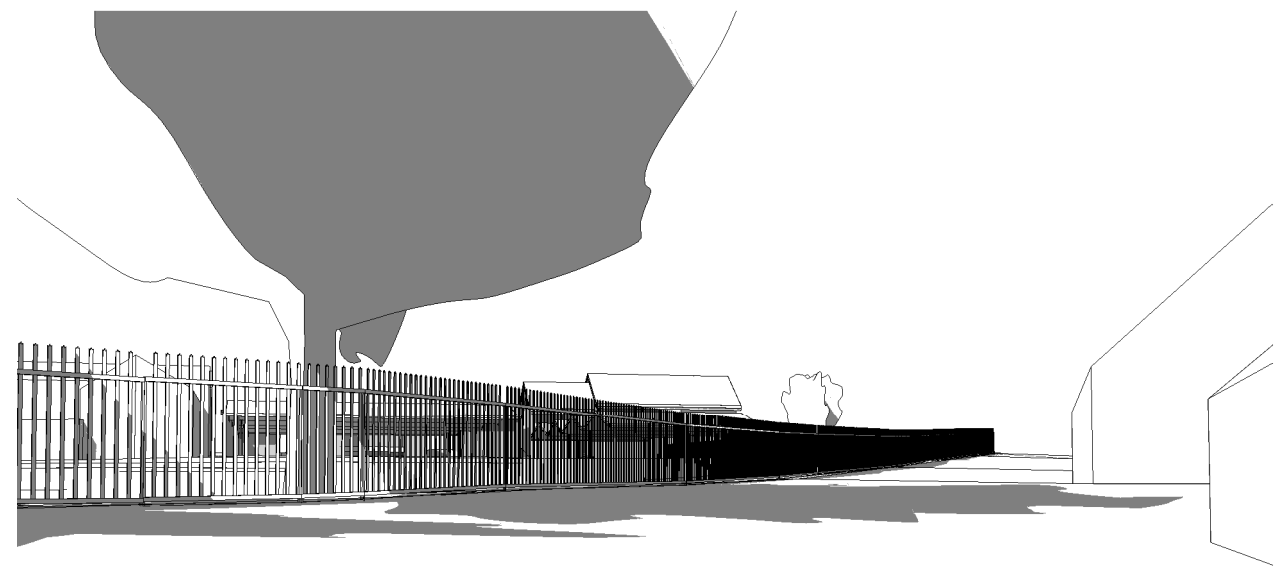


1 3D View From 12 Manor Way - As Existing

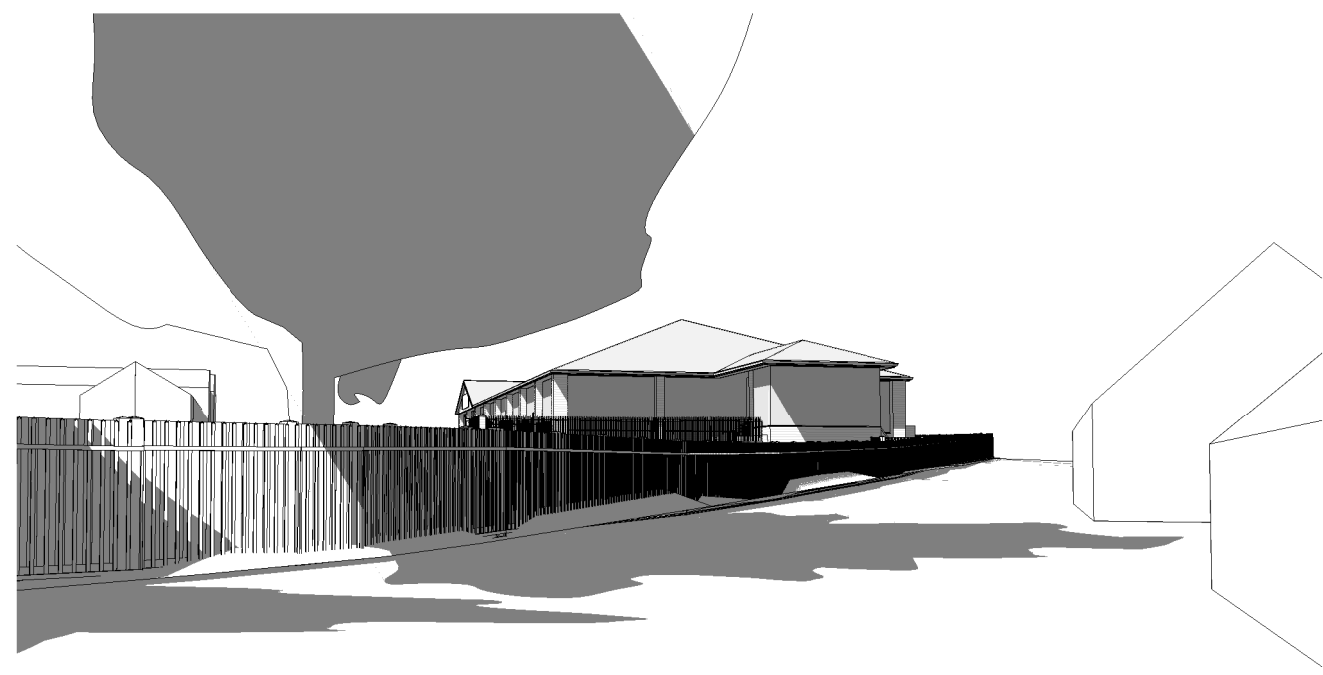


2 3D View From 12 Manor Way - As Proposed

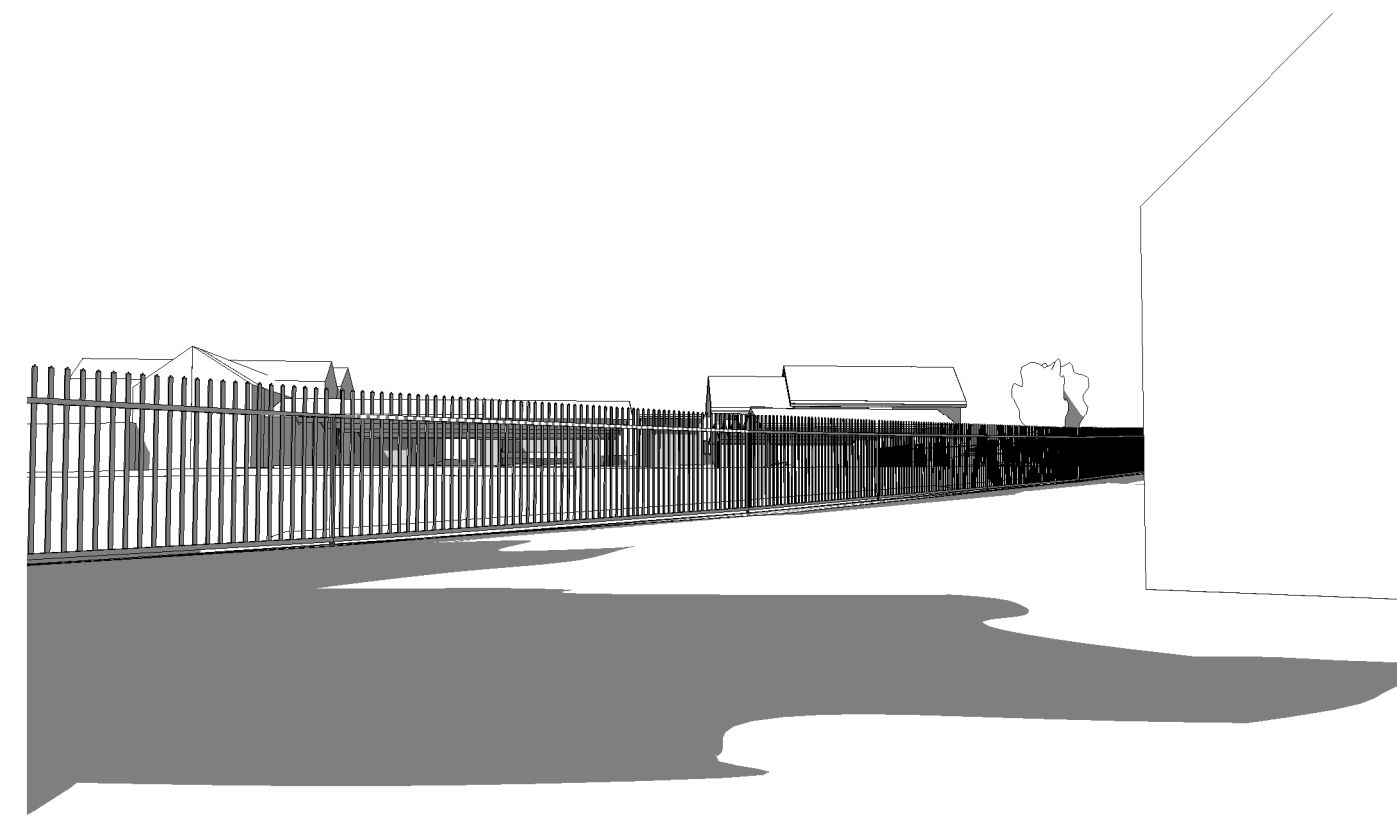


3 3D View From 16 Manor Way - As Existing

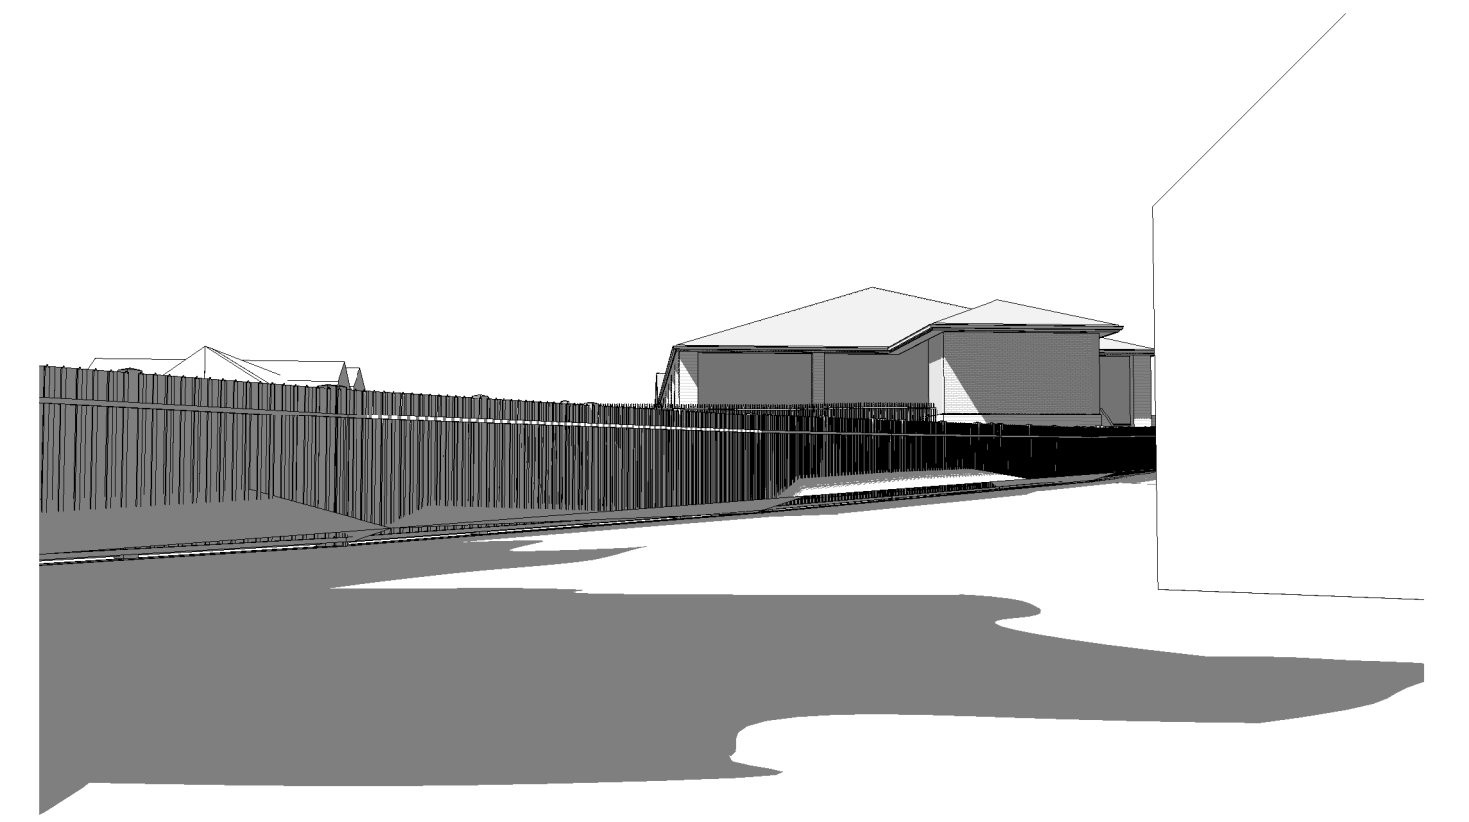


4 3D View From 16 Manor Way - As Proposed

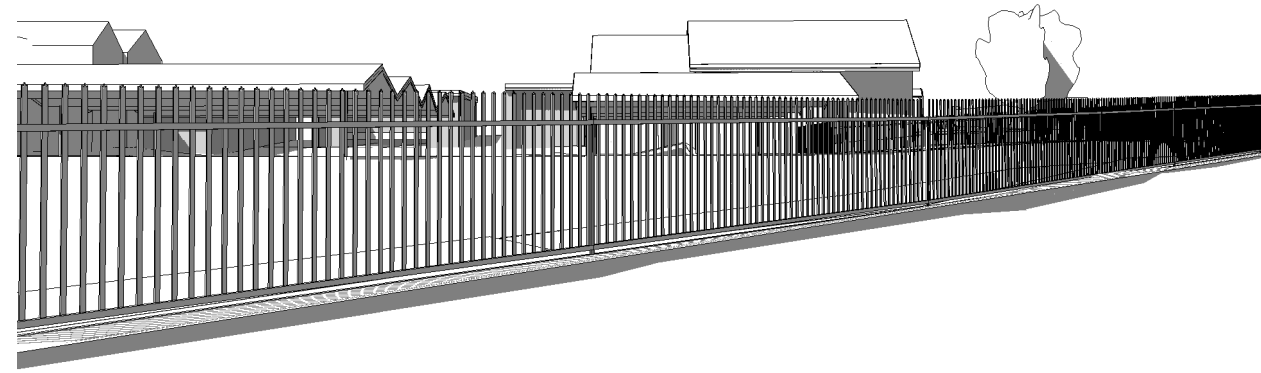


5 3D View From 20 Manor Way - As Existing

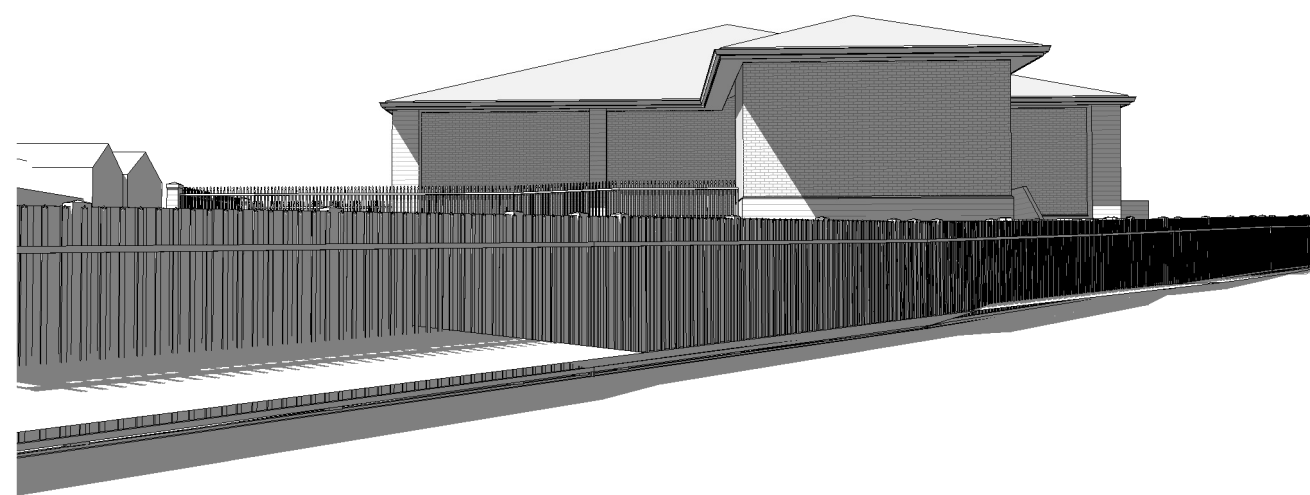


6 3D View From 20 Manor Way - As Proposed

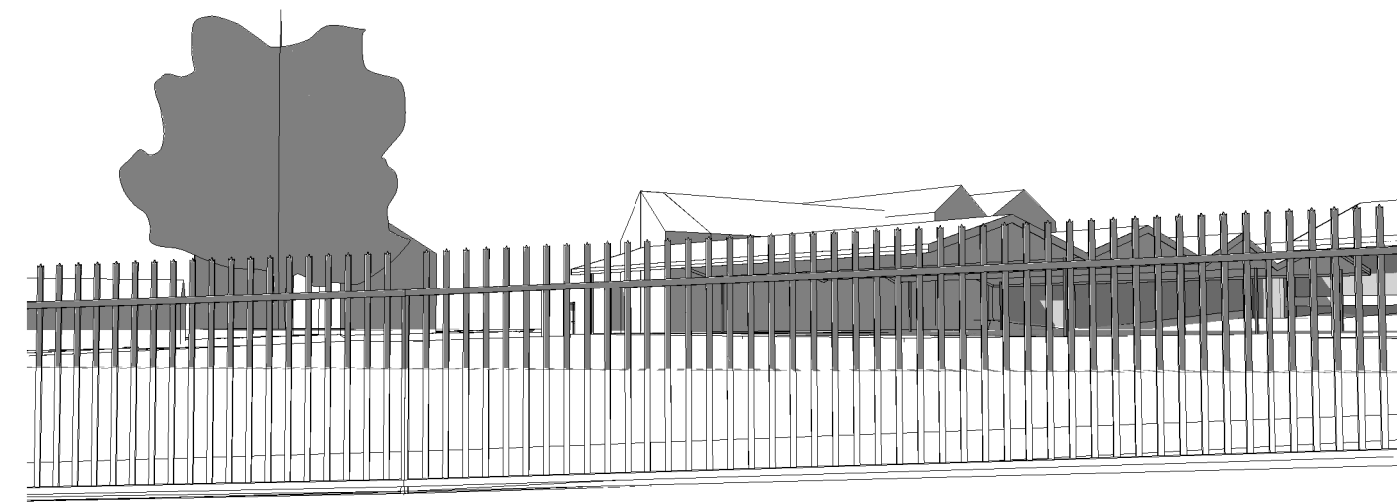


7 3D View From 24 Manor Way - As Existing

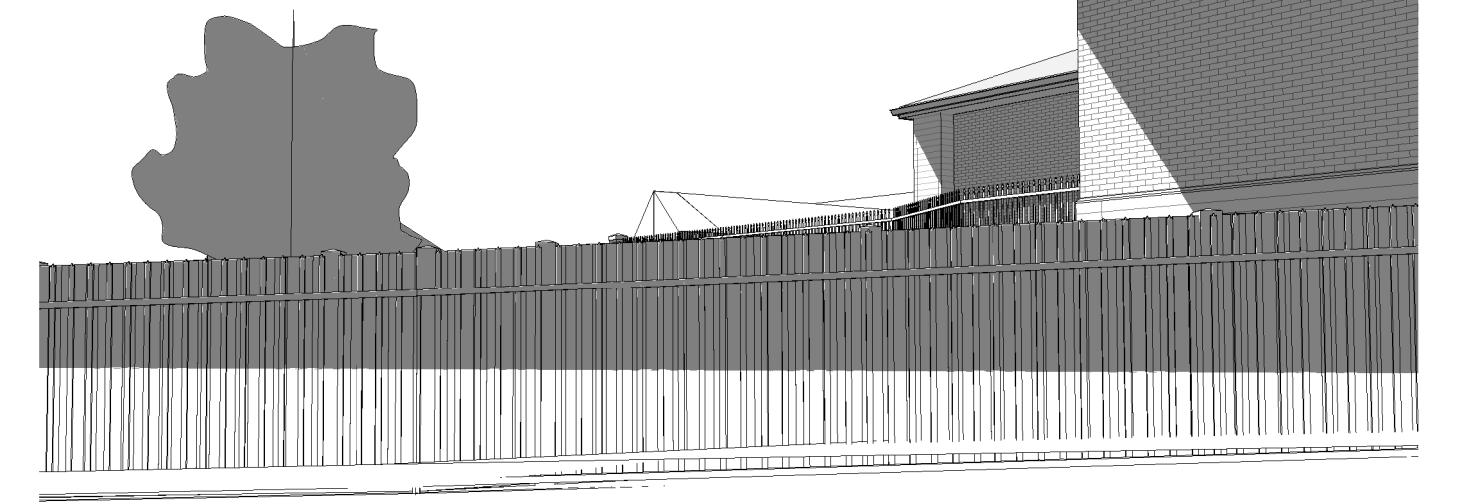


8 3D View From 24 Manor Way - As Proposed

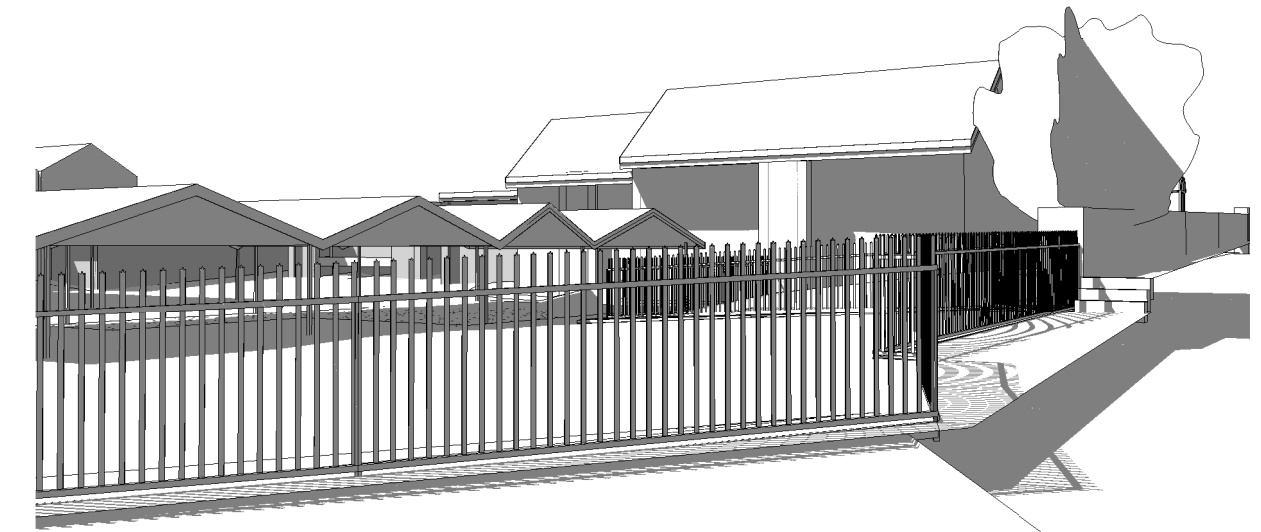


9 3D View From 28 Manor Way - As Existing

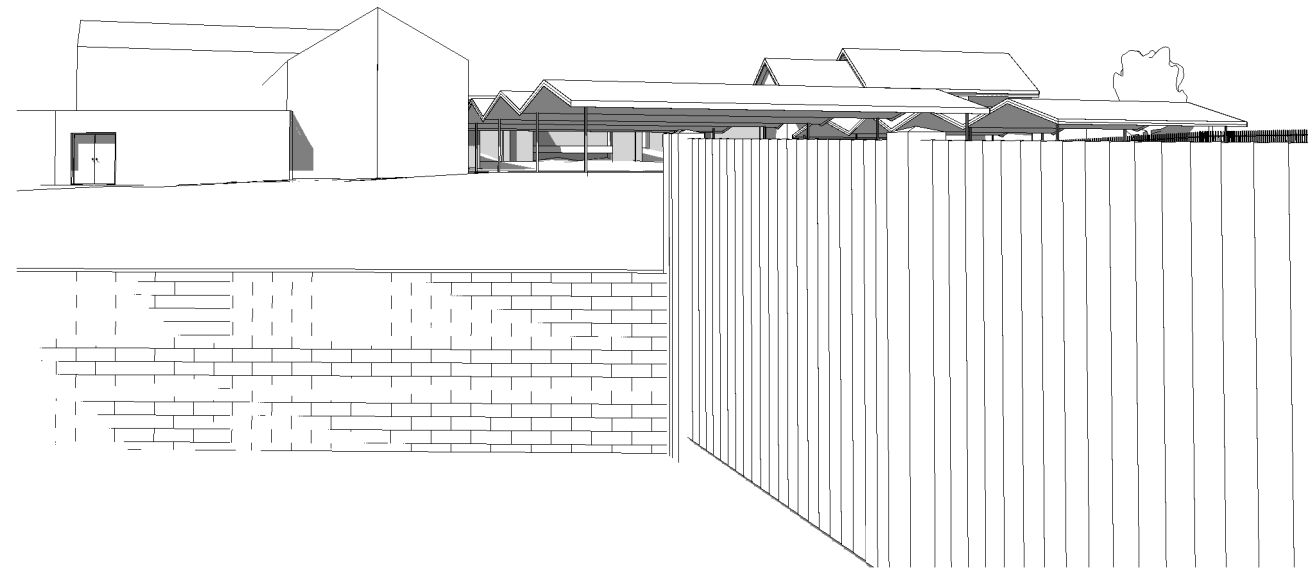


11 3D View From 18 Mallin Croft - As Existing

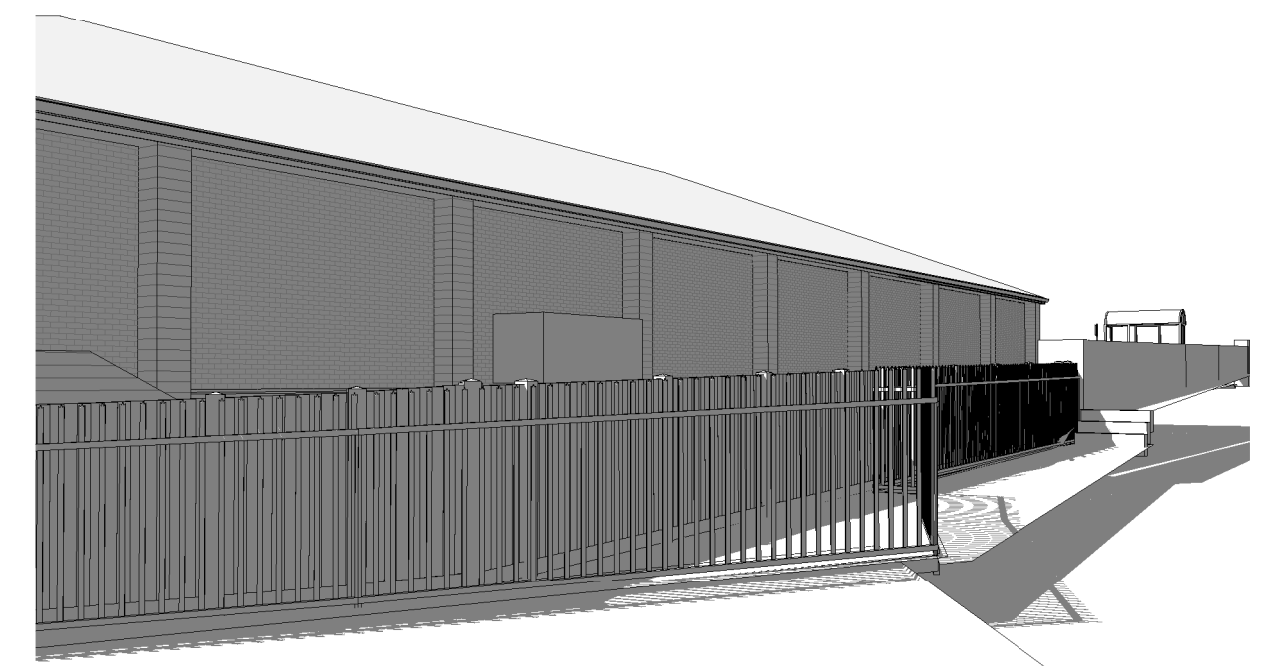


10 3D View From 28 Manor Way - As Proposed

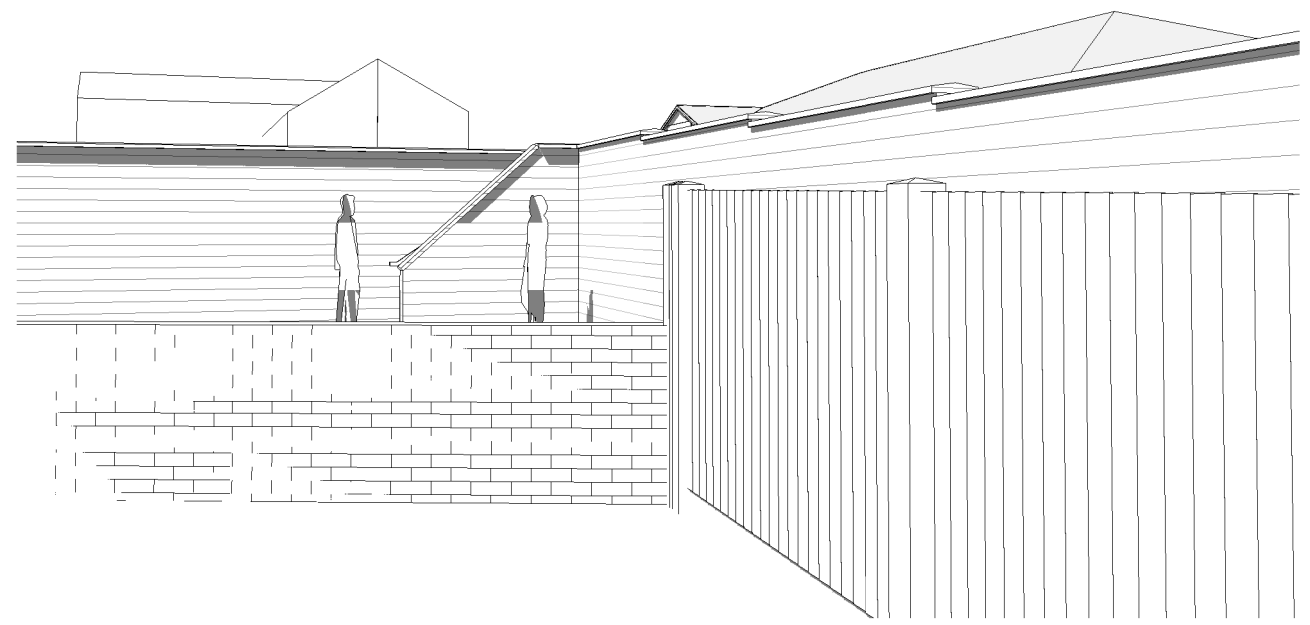

12 3D View From 18 Mallin Croft - As Proposed

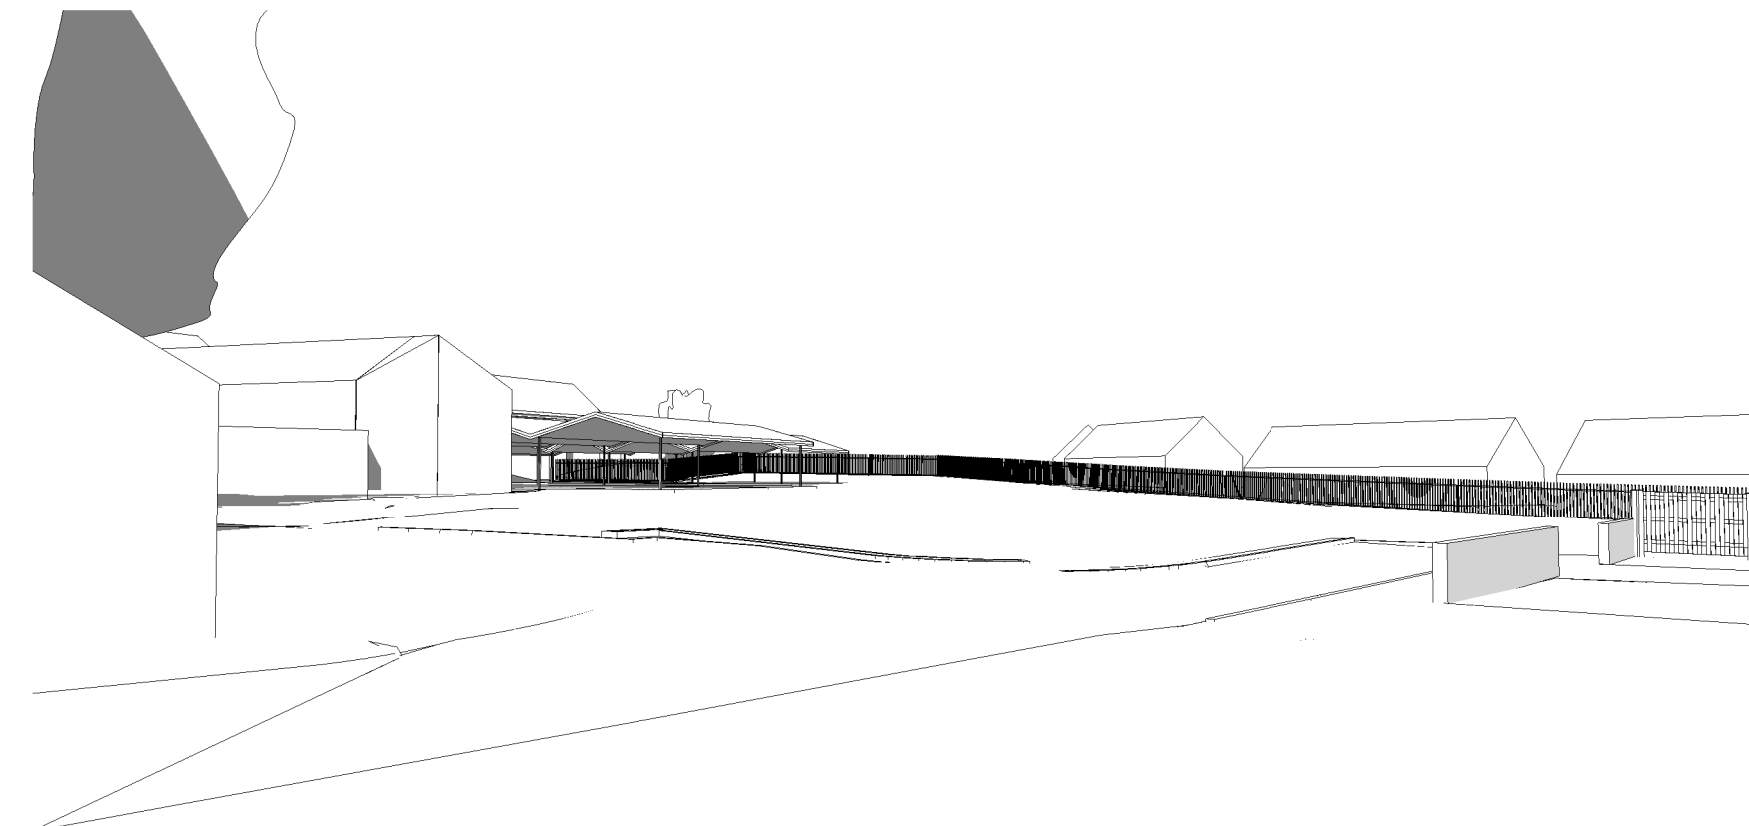

13 3D View From 2 Mallin Croft - As Existing

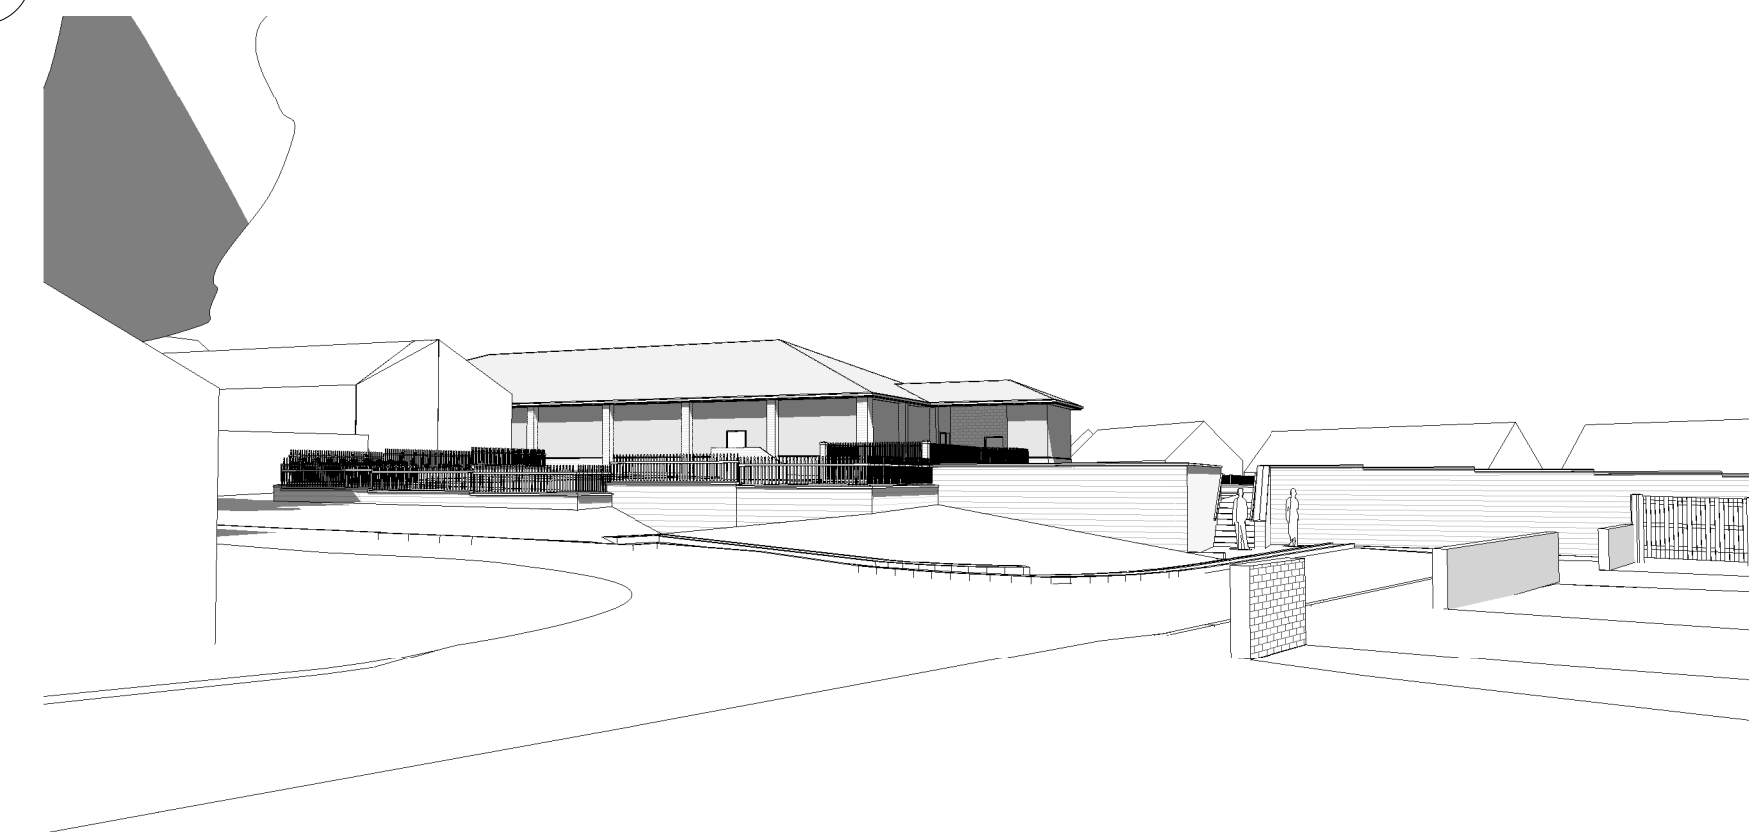

14 3D View From 2 Mallin Croft - As Proposed

Rev	Date	Drawn	Description

WhiteDesign

Client: RESILIENT

Project: HOYLAND SITE B

Title: 3D Views onto site

Scales: Drawn: SL Date: 11/09/2015 17:20:46 Checked: KU

Drawing no: 0010.13.02 147 Rev:

The White House, 24a St Andrews Road, Sheffield, S11 9AL
T: 0114 226 0255 F: 0114 226 0256
E: office@whitedg.co.uk W: www.whitedg.co.uk

PLANNING