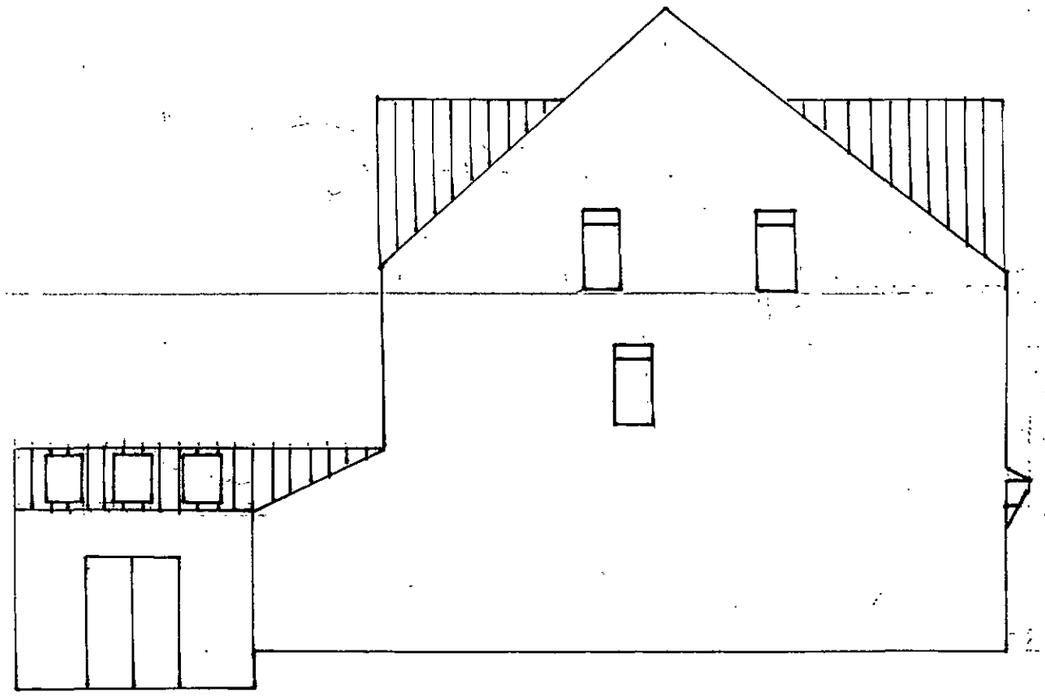


PROPOSED SIDE ELEVATION


Proposed extention of:
12 Bayford Way, Wombwell,
Barnsley. S73 0BU

Drawing Title:

PROPOSED SIDE ELEVATION

Scale: 1:100 @ A3

Date: APRIL 16

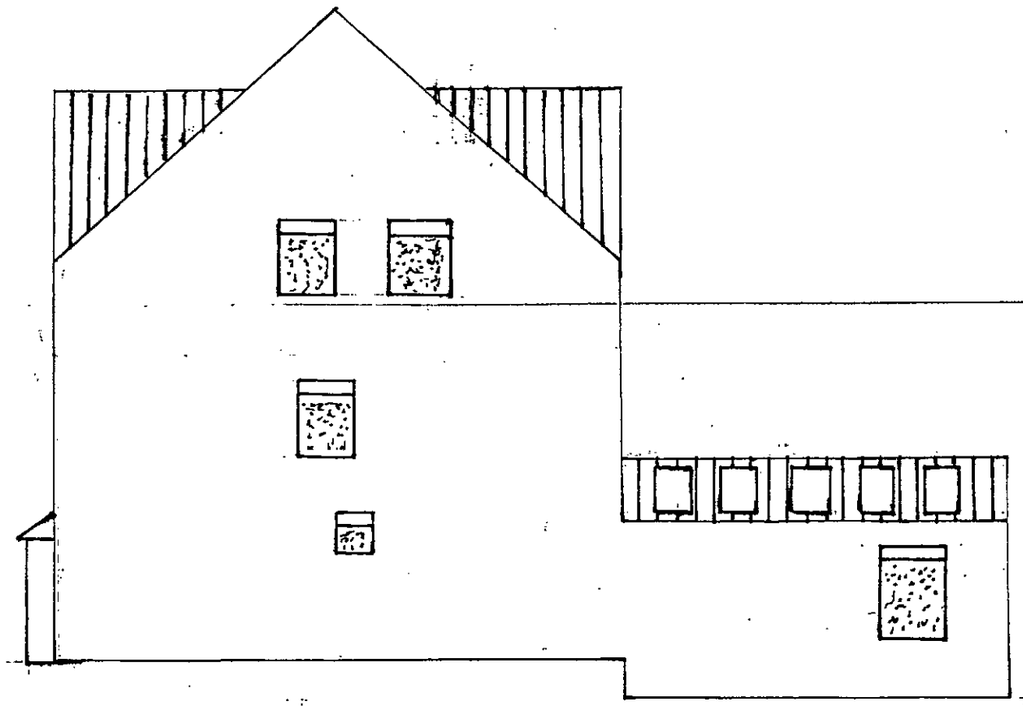

PROPOSED SIDE ELEVATION (SECTION A-A)

Proposed extention of:
12 Bayford Way, Wombwell,
Barnsley. S73 0BU

Drawing Title:

PROPOSED SIDE
ELEVATION (SECTION A-A)

Scale: 1:100 @ A3

Date: APRIL '16

Proposed extention of:
12 Bayford Way, Wombwell,
Barnsley. S73 0BU


Drawing Title:

SECTION A-A -
REV : A

Scale: 1:50 @ A3

Date: MARCH '16


REV : A

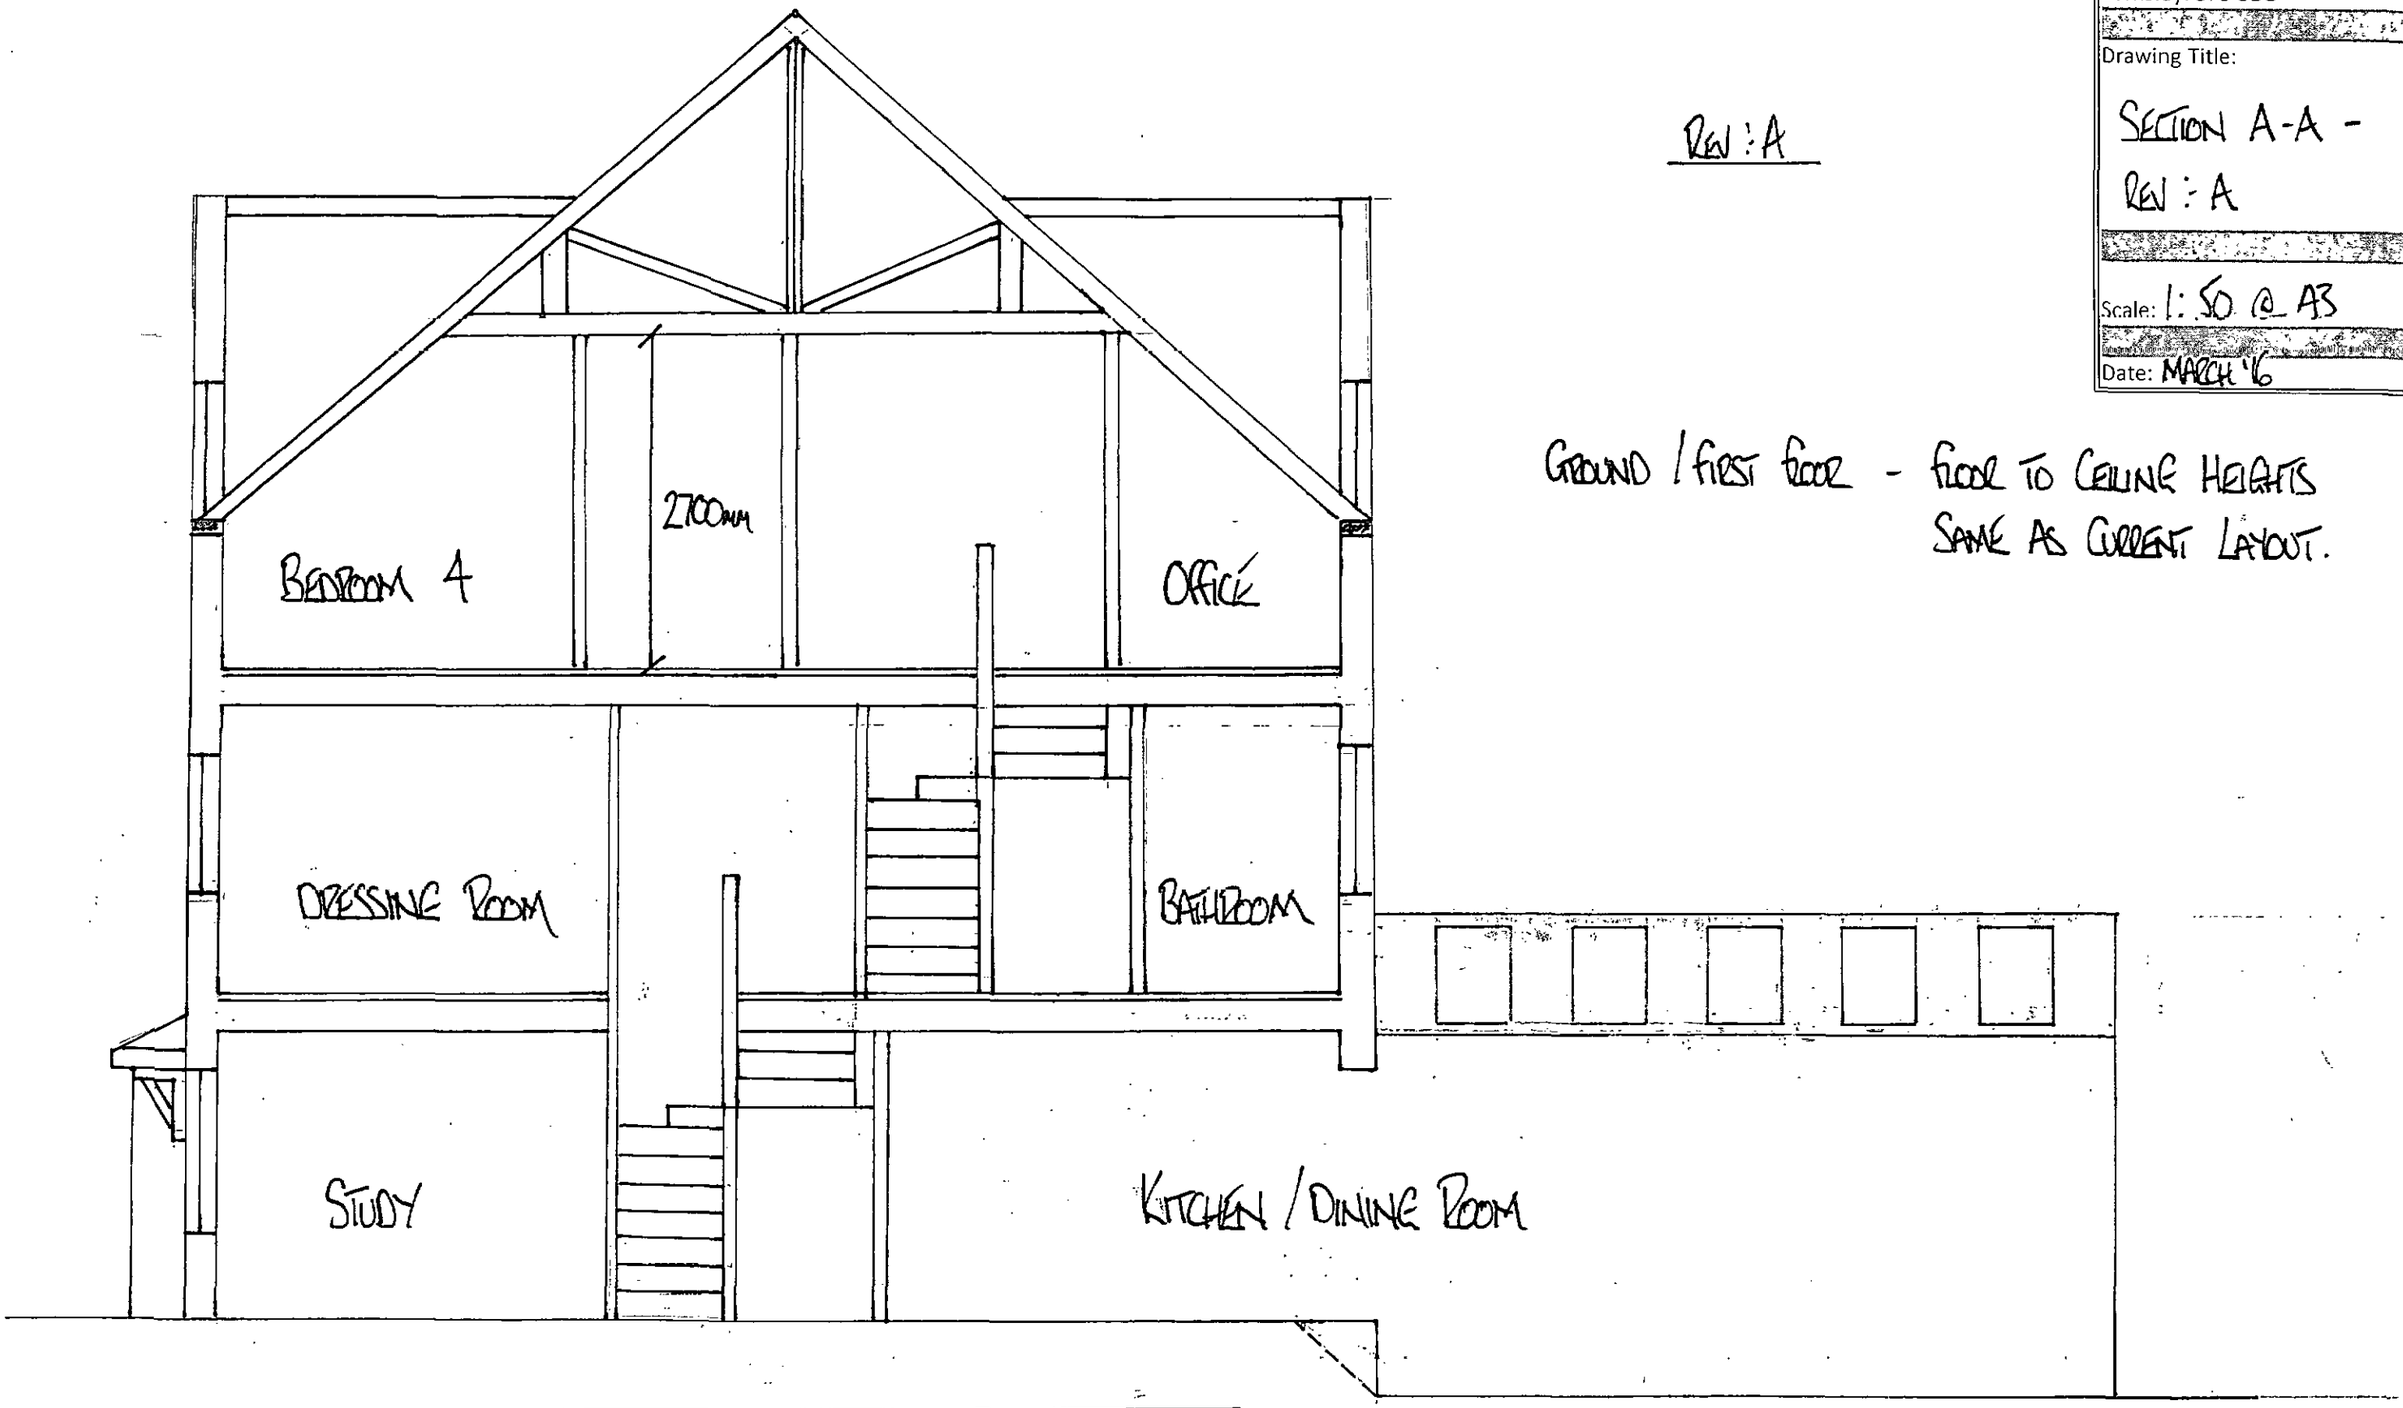

GROUND / FIRST FLOOR - FLOOR TO CEILING HEIGHTS SAME AS CURRENT LAYOUT.

REV	DATE	DESCRIPTION	
A	05.04.16	INCORRECT SCALE USED FOR KITCHEN / DINING ROOM EXTENSION ON PREVIOUS LAYOUT	

A

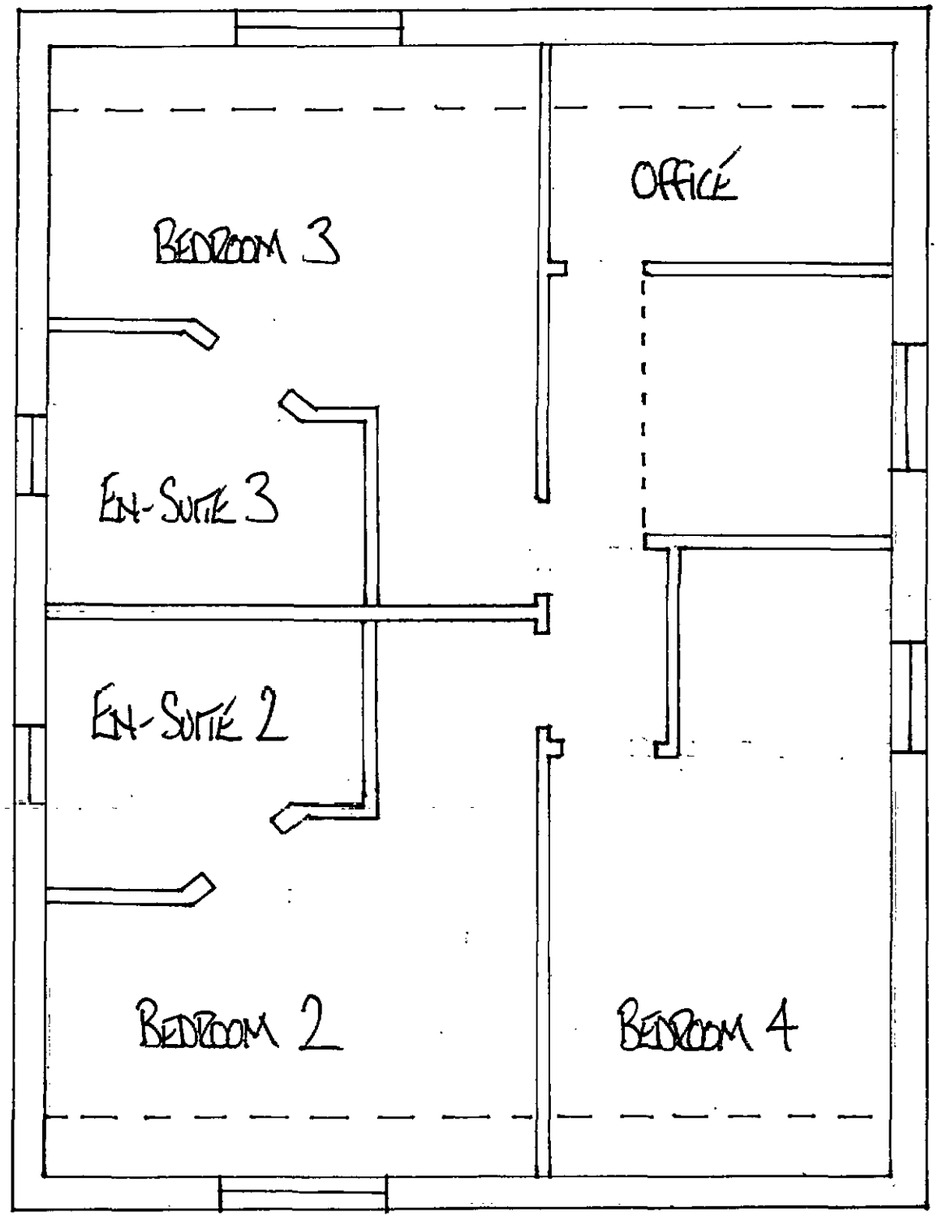

A NEW SECOND FLOOR

REV: A

REV	DATE	DESCRIPTION	
A	16.03.16	WINDOWS ADDED TO EN-SUITE 2 & EN-SUITE 3	

Proposed extention of:
12 Bayford Way, Wombwell,
Barnsley. S73 0BU

Drawing Title:
PROPOSED NEW SECOND FLOOR LAYOUT

Scale: 1:50 @ A3

Date: MARCH '16