



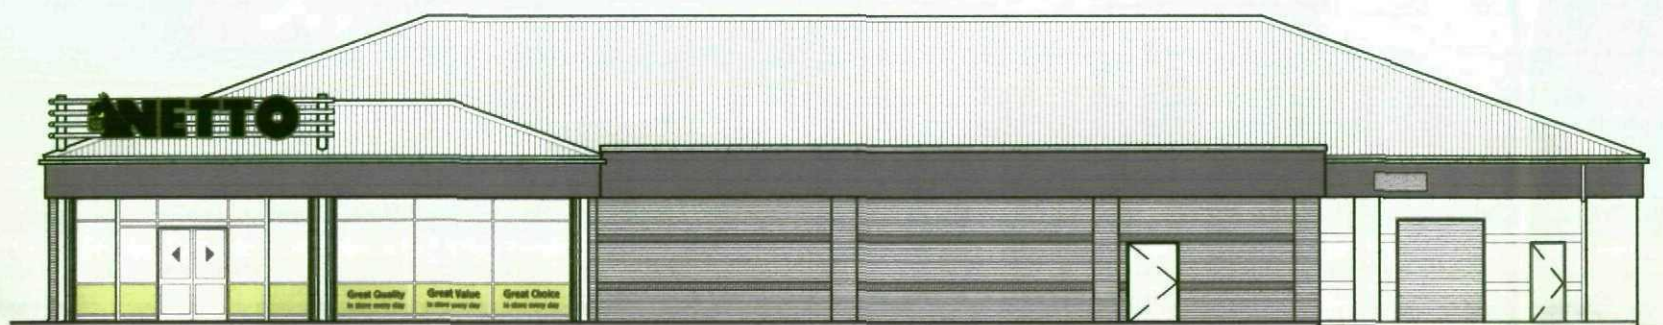

SHOPFRONTS

EXTRUDED ALUMINIUM SHOPFRONT SECTIONS WITH DOUBLE GLAZING,
COLOUR RAL 7037.

LOW LEVEL 25MM THICK GRP PANELS, COLOUR YELLOW WITH 3MM
BLACK ACRYLIC TEXT.

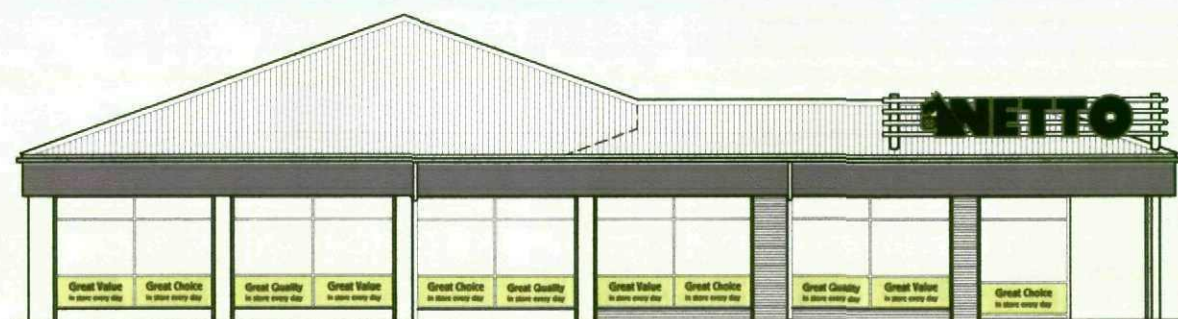

3D FASCIA SIGN

BUILT UP ILLUMINATED LETTERS MANUFACTURED USING 5MM ALTUGLAS
10021003 ACRYLIC 1600 X 7413MM WITH 100MM RETURNS.
ILLUMINATION BY MEANS OF WHITE NEON, BLACK VINYL TO FACE
LEAVING BORDER AND RETURNS ILLUMINATED.

NETTO

PLANNING

REV.	DATE	AMENDMENT



Design & Management Ltd

1 Airport West Lancaster Way Leeds LS19 7ZA
Tel: 0113 202 9444 Fax: 0113 202 9333 E-mail: mail@wpldm.co.uk


PROJECT TITLE

Proposed Site Redevelopment
High Street
Goldthorpe
for
Netto Foodstores Limited

DRAWING TITLE

Proposed Elevations

PROJECT No:	DRAWING No:	REVISION:
8442	S2	
SCALE:	DATE:	DRAWN BY:
1:200	24.08.09	SMS
CHECKED BY:	DATE:	

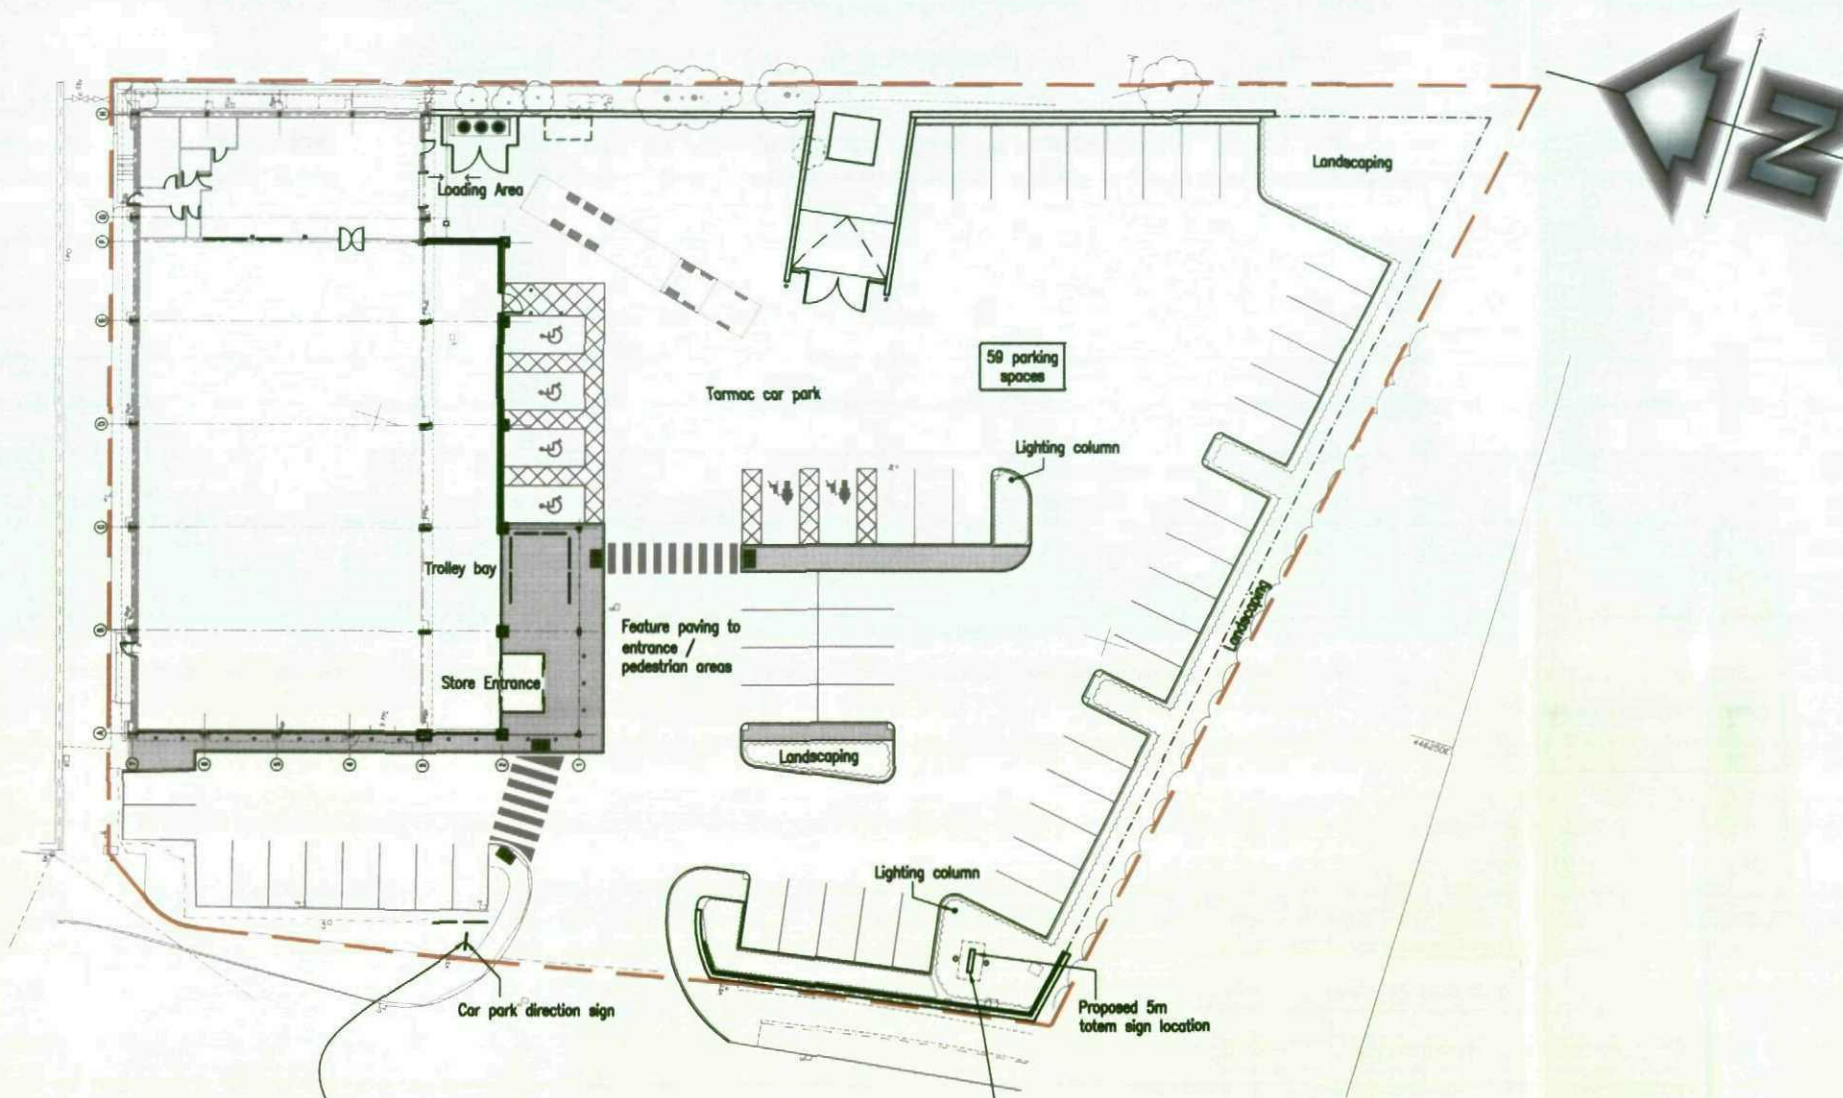

CAR PARK DIRECTION SIGN
1300 X 1500MM PAINTED YELLOW PANELS
MOUNTED IN STAINLESS STEEL FRAME.
NETTO LOGO AND PARKING SIGN IN VINYL

TOTEM SIGN
1500MM WIDE X 5000MM HIGH X 200MM DEEP TOTEM SIGN
COMPRISING: YELLOW ROLLED PANELS MOUNTED ON BLACK
TUBES WITH WELDED BASE PLATES.
NETTO LOGO BUILT UP USING 5MM ALYOGLAS 10021003
ACRYLIC 500MM HIGH WITH WITH 100MM RETURNS.
ILLUMINATED BY MEANS OF WHITE LED'S, BLACK VINYL TO
FACE LEAVING BORDER AND RETURNS ILLUMINATED. ALL
LETTERING AND OTHER IN VINYL.



NETTO

PLANNING

REV.	DATE	AMENDMENT



Design & Management Ltd

1 Airport West Lancaster Way Leeds LS19 7ZA
Tel: 0113 202 9444 Fax: 0113 202 9333 E-mail: mail@wpldm.co.uk

PROJECT TITLE
Proposed Site Redvelopment
High Street
Goldthorpe
for
Netto Foodstores Limited

DRAWING TITLE
Proposed Signage

PROJECT No: 6442	DRAWING No: S1	REVISION:
SCALE: 1:500	DATE: 13.08.09	DRAWN BY: SMS

CHECKED BY:	DATE:
-------------	-------