
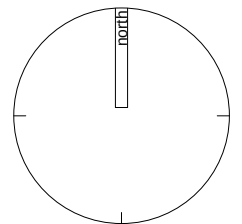


Revisions:

| No. | Description | Date | Issued |
|-----|-------------|------|--------|
|-----|-------------|------|--------|

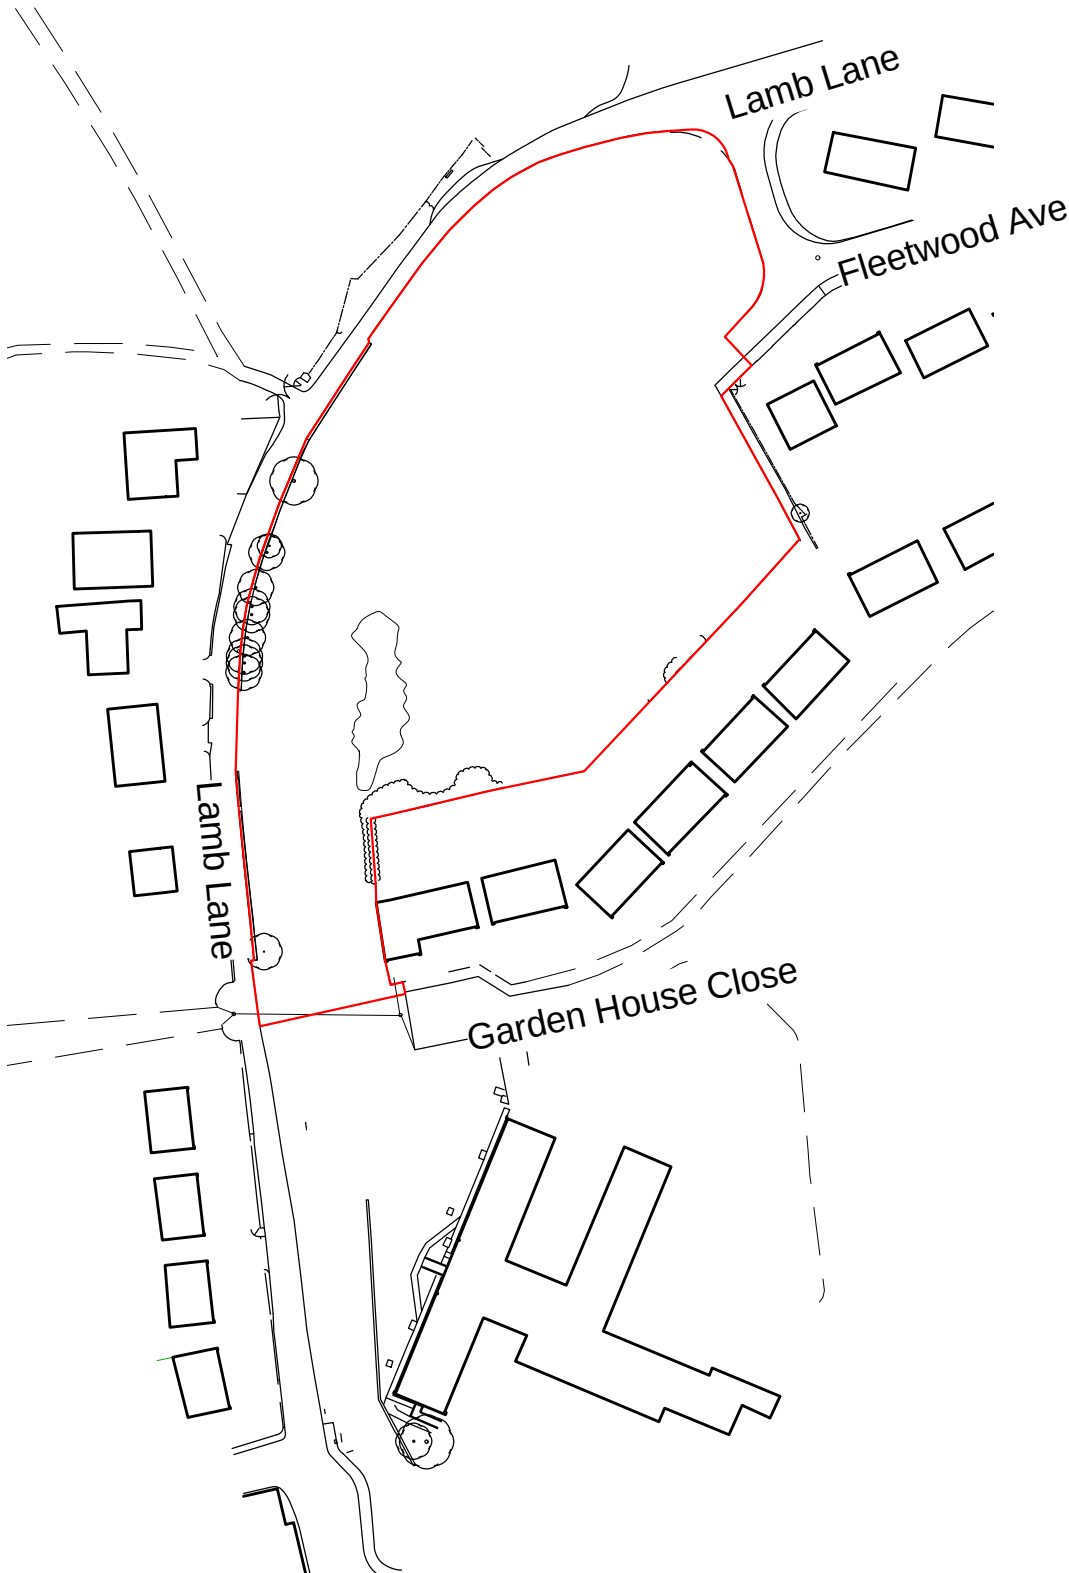

**YORKSHIRE HOUSING**

Drawing Status

|                                      |                                              |
|--------------------------------------|----------------------------------------------|
| <input type="checkbox"/> preliminary | <input checked="" type="checkbox"/> planning |
| <input type="checkbox"/> information | <input type="checkbox"/> tender              |
| <input type="checkbox"/> comment     | <input type="checkbox"/> construction        |
| <input type="checkbox"/> approval    | <input type="checkbox"/> record/as built     |

Scale 1 : 1250

Date 02/24/14

Drawn/Checked RJ / DRP

Dwg.No 1953.04. 001

# Site Location Plan Lamb Lane, Barnsley Yorkshire Housing

