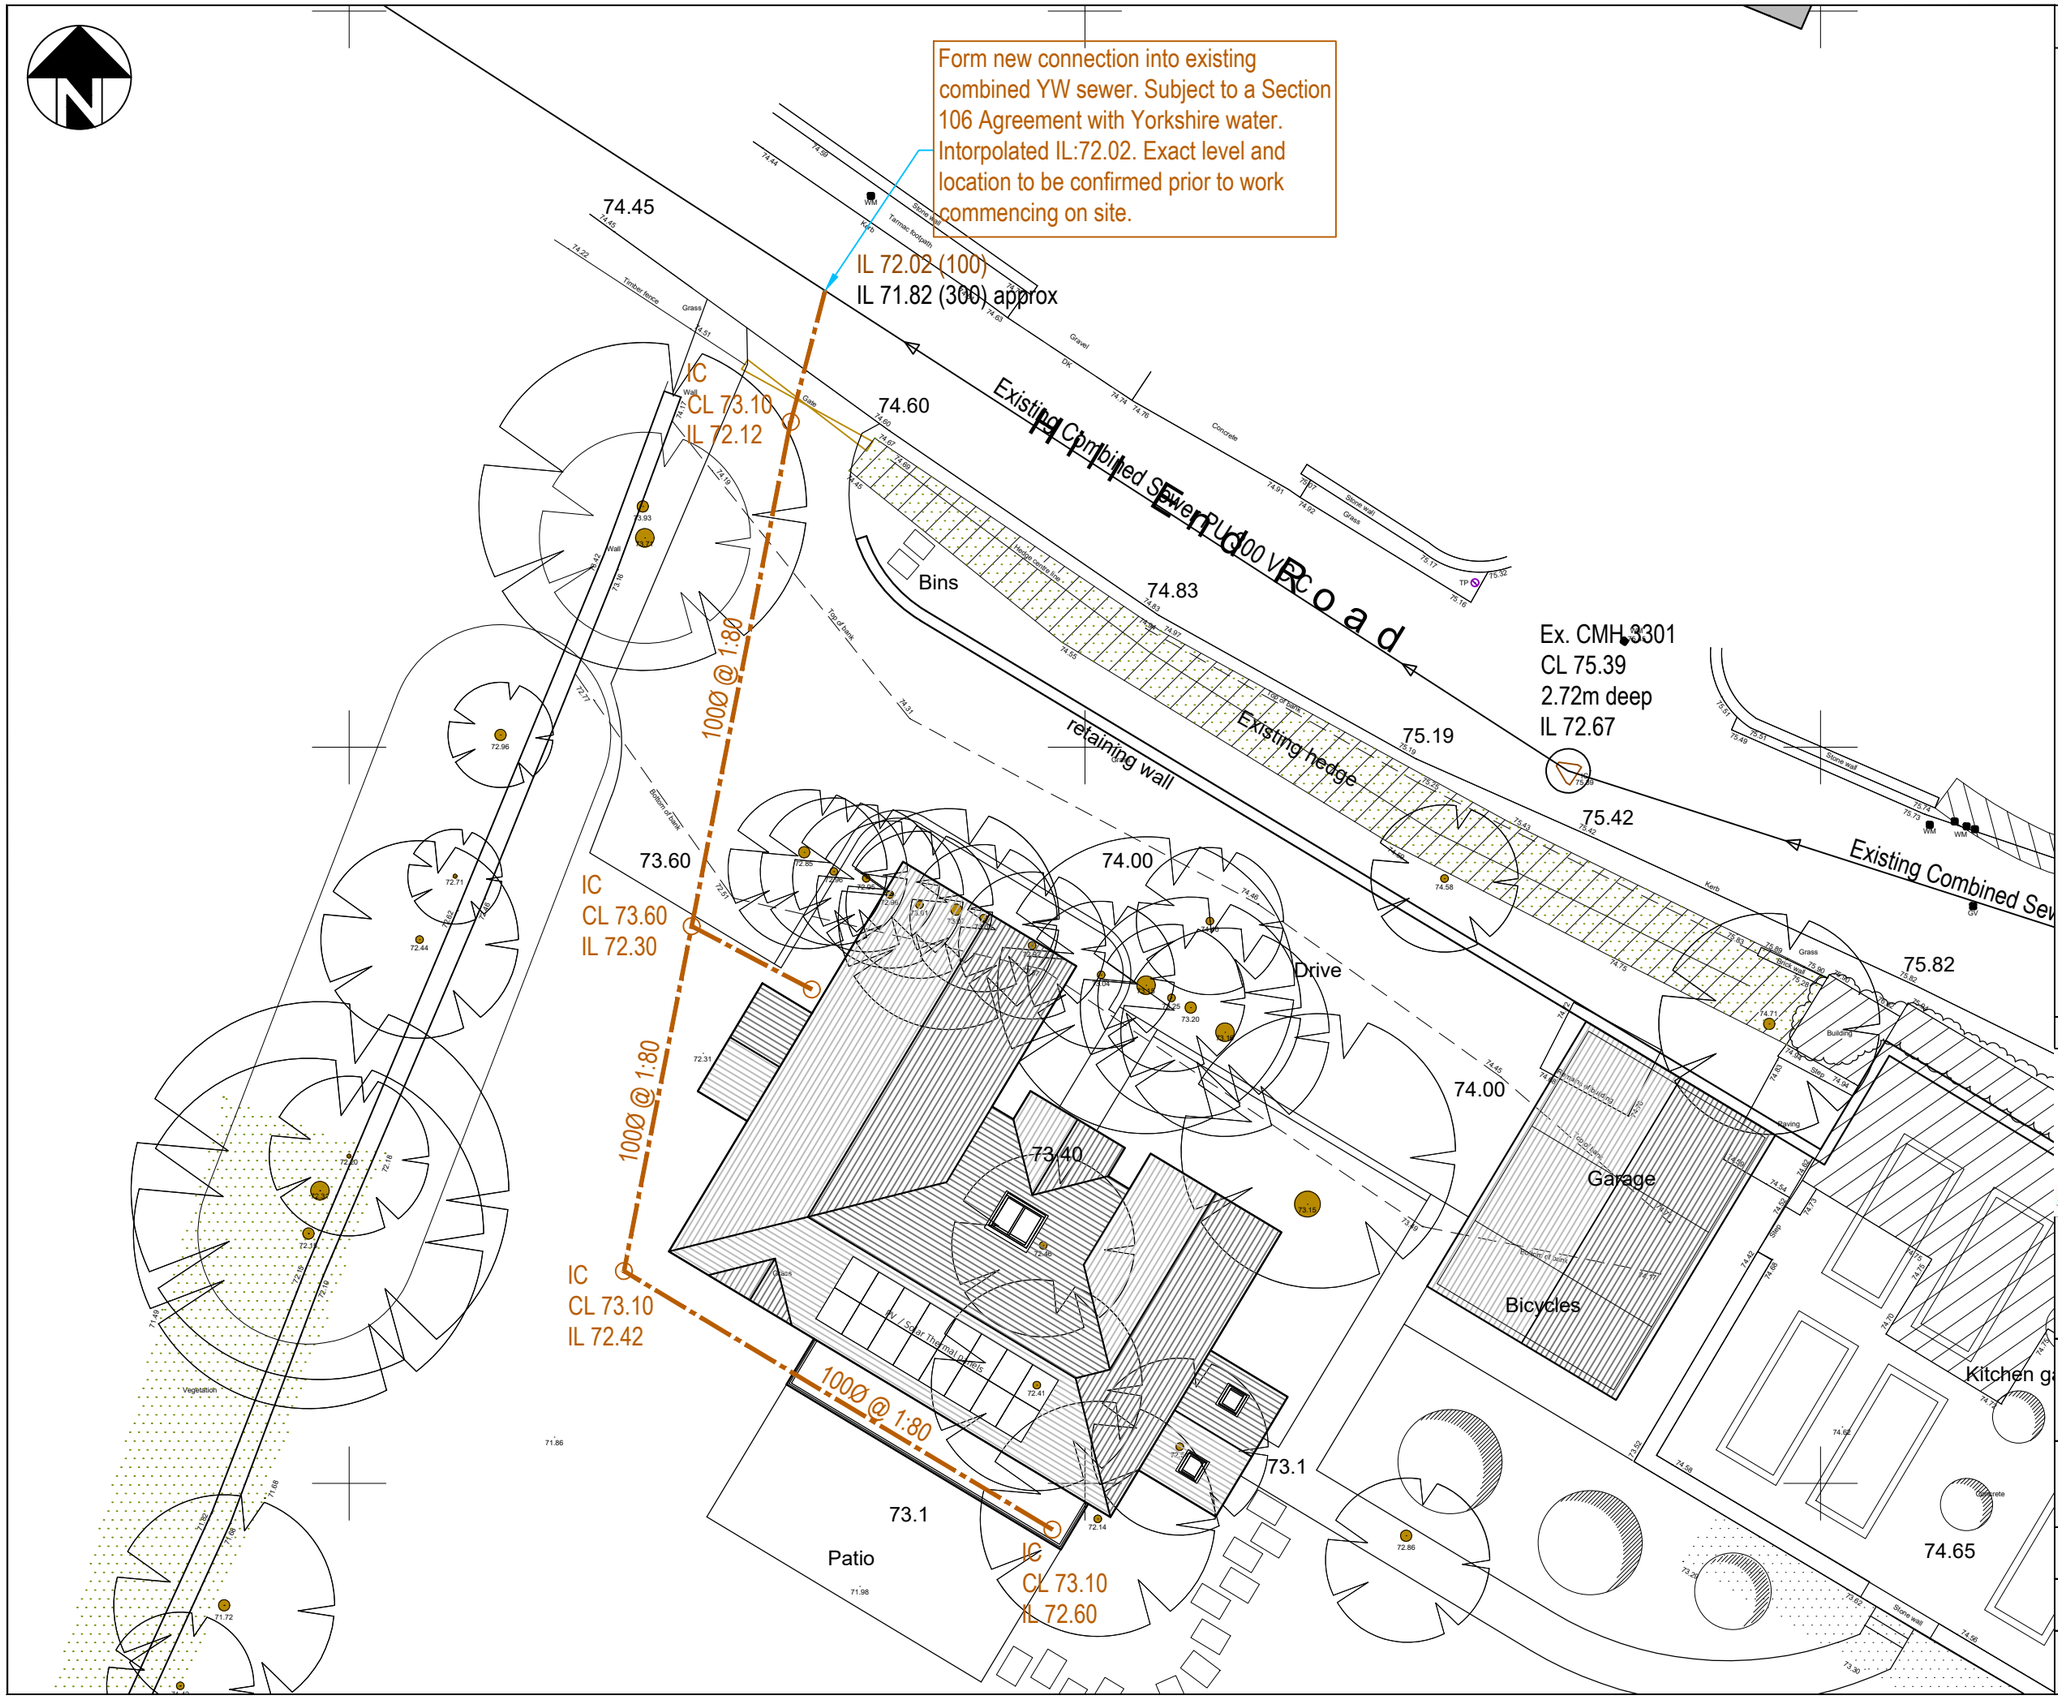

NOTES

P1	Preliminary - Initial Issue	-	-

ANDREW MOSELEY ASSOCIATES
TRANSPORT AND DEVELOPMENT PLANNING CONSULTANTS

Project:
56 HILL END ROAD

Client:
MR PAUL NEEDHAM

Drawing:
FOUL DRAINAGE

Drawn By:	Date:	
AY	15.12.2022	
Checked: GS	Scale: NTS	A3

Drawing No.	Rev.
AMA-21889-DR-001	-