

NOTES

Notes: Roads and Footpaths
The ideal separation distance between the proposed Endurance Wind turbine and public road / footpaths is no less than turbine tip height plus 10%. = 34.60m + 3.46m = 38.06 say 39.00m

Planning Fees
This is an extract from the Planning Fees regulations.
40. Wind turbines are Category 5 for fees purposes (unless of the small domestic type, where installation should be treated as an alteration or curtilage operation in Category 6 or 7a if not allowed as permitted development).
To calculate the fee for a new windfarm, add all the land over which the blades of each turbine can rotate and to the area of the footprint of any ancillary structures and engineering works. It is not necessary to include within the red line(s) on an application to put up wind turbines any other land.
Even so, to make the fee payable, the applicant should be charged for each 0.1 hectare. Over five hectares, a fixed sum of £15,565 is payable with an additional £100 for each 0.1 hectare in excess of the first five hectares, subject to a maximum in total of £250,000.

TURBINE GROUPINGS

- SINGLE – 1 TURBINE
- SMALL GROUP – UP TO THREE TURBINES
- SMALL WIND FARM – UP TO 5 TURBINES
- MEDIUM WIND FARM – 6 TO 10 TURBINES
- LARGE WIND FARM – 11 TO 20 TURBINES
- VERY LARGE WIND FARM – 21 TO 30

TURBINE HEIGHT


- VERY SMALL – 25M OR LESS TO BLADE TIP (APR 12KW)
- SMALL – 25 TO 50M TO BLADE TIP (APR 0.50KW)
- MEDIUM – 50 TO 90M TO BLADE TIP (APR 1MW)
- LARGE – 90 TO 130M TO BLADE TIP (APR 2.5MW)

Turbine Location


Grid Reference
426446 – 400799

APPLICATION FEE


RED LINE BOUNDARY
TURBINE 28.5 x 28.5 = 813
CABLE RUN 215 x 0.60 = 161
TOTAL = 974
=0.10H

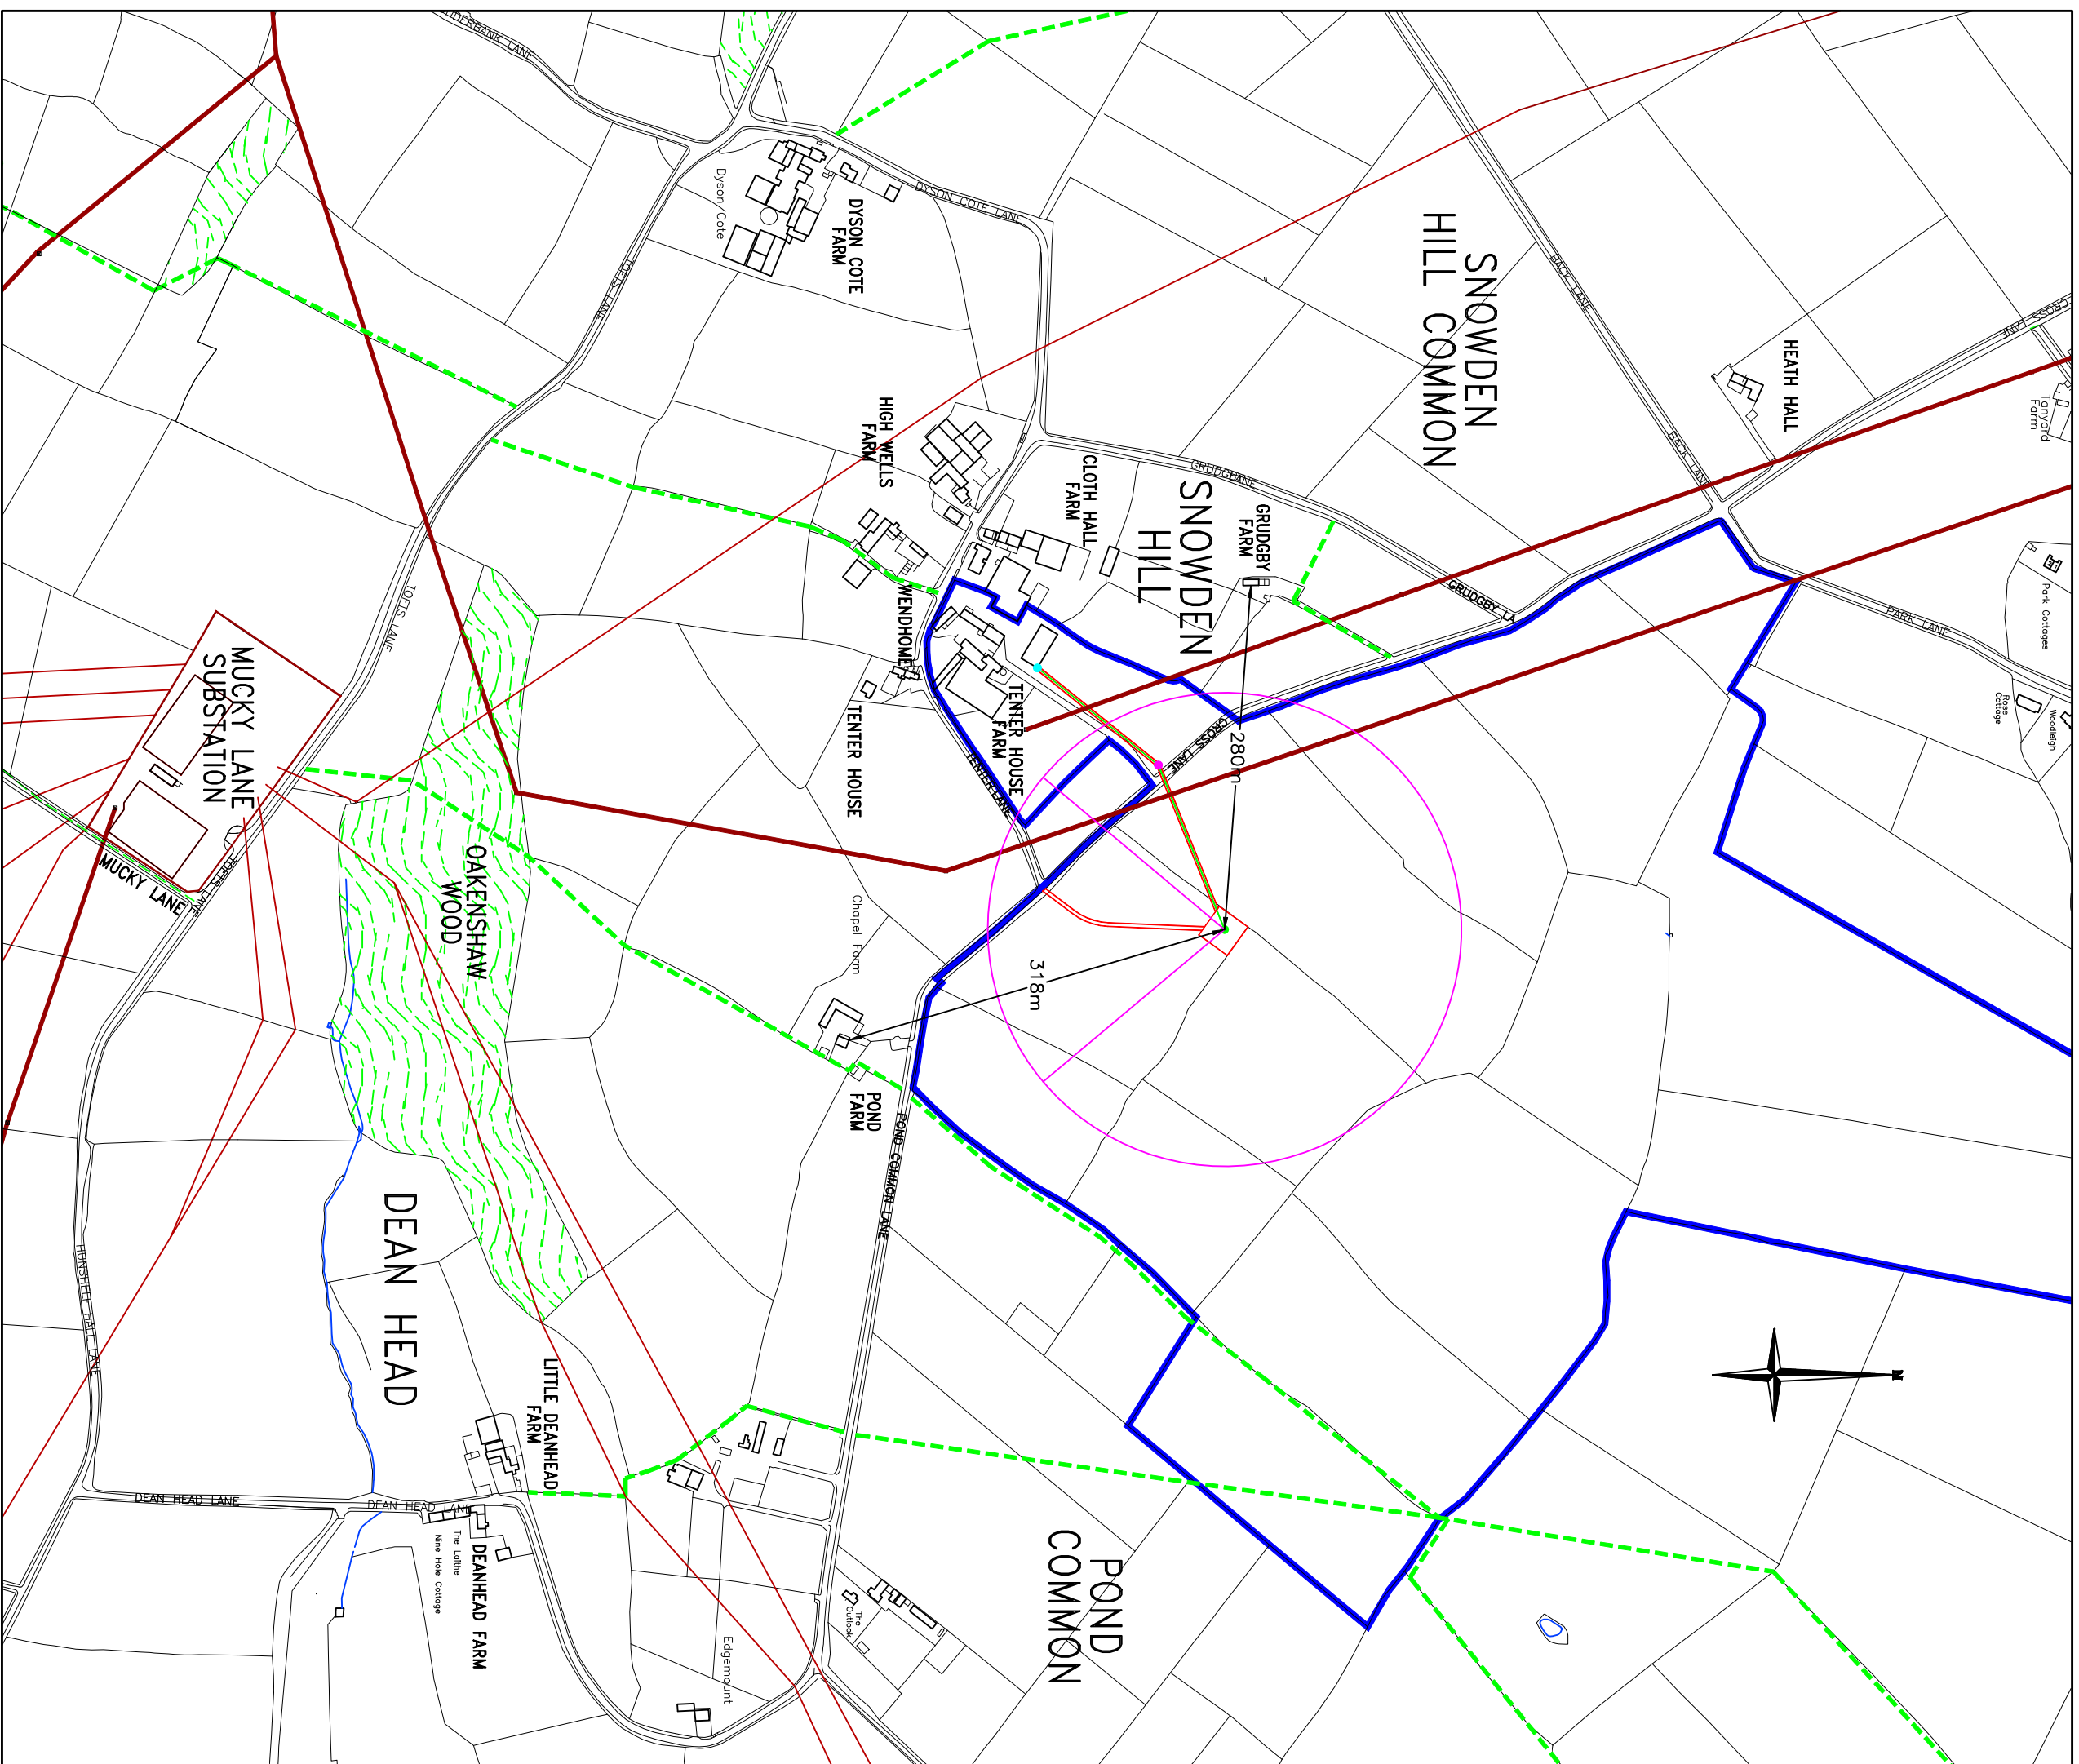

LOCATION PLAN

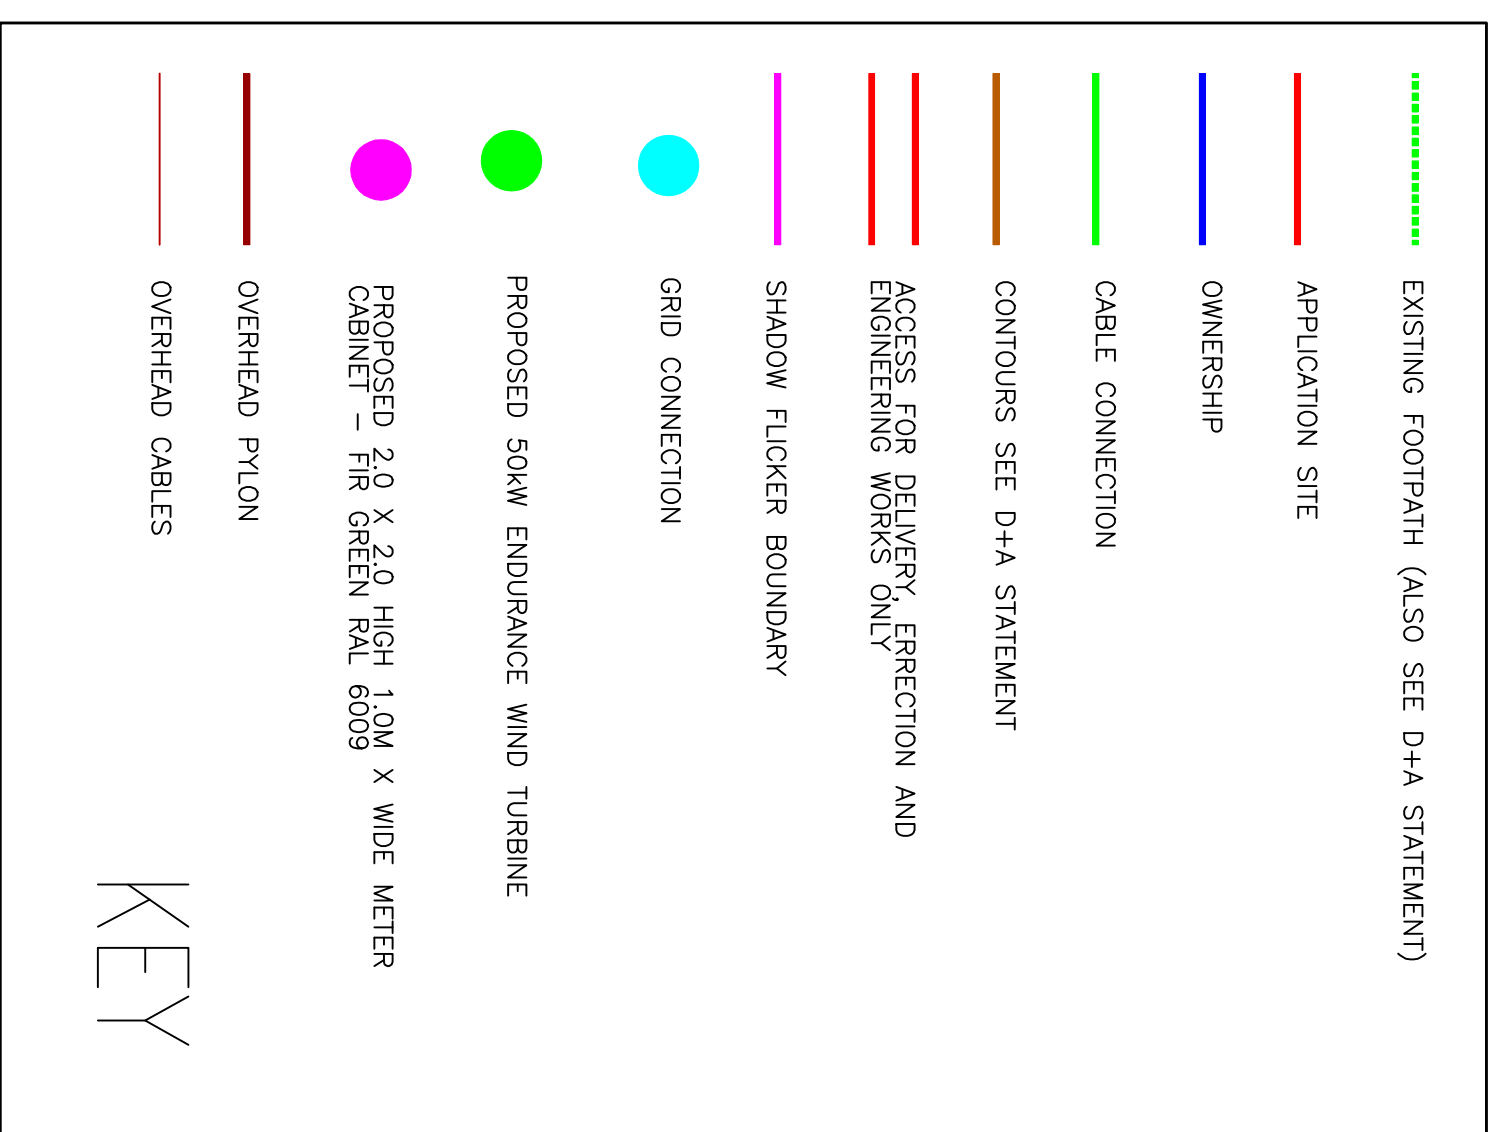


KEY

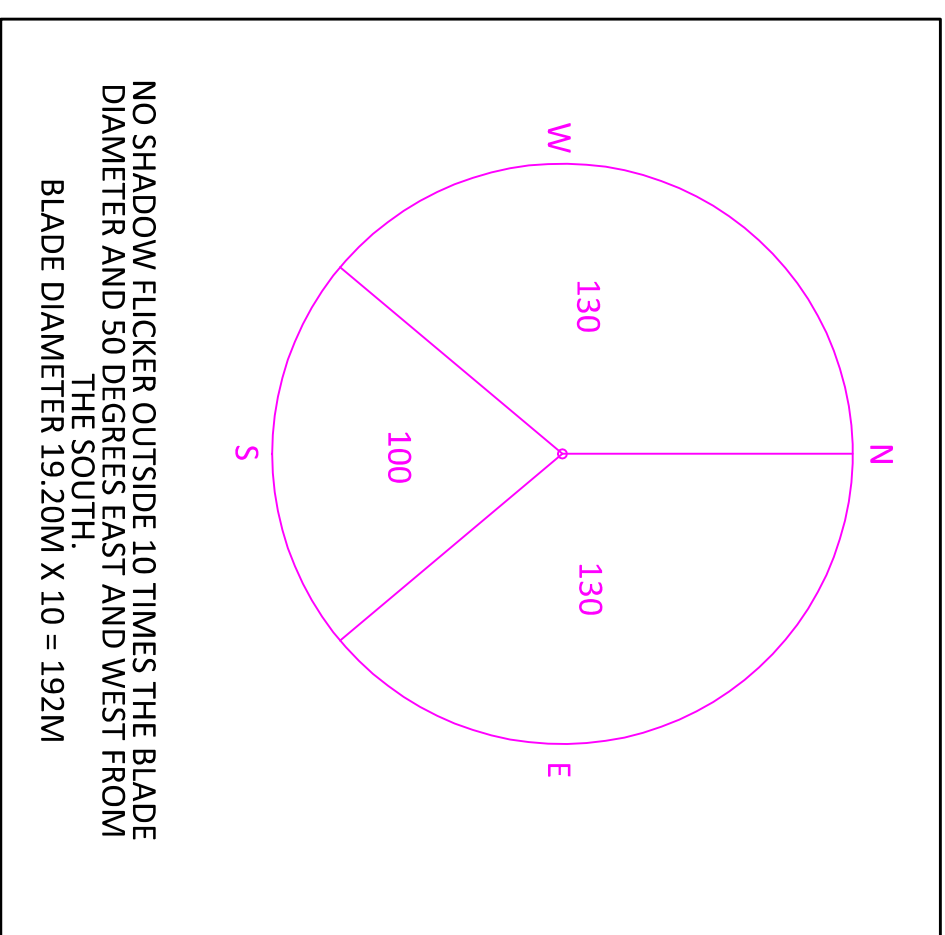

SHADOW FLICKER

PROJECT		CLIENT	
PROPOSED INSTALLATION OF TWO 50kW ENDURANCE WIND TURBINE ON A 25M MONOPOLE MAST, ON LAND AT TENTER HOUSE FARM, SNOWDEN HEAD OXSPRING, S36 81R		MR. STEVEN BATTYE TENTER HOUSE FARM SNOWDEN HEAD OXSPRING SHEFFIELD S36 81R	
TITLE		LOCATION PLAN AND BLOCK PLAN	
SCALE	BLOCK PLAN 1:1250 LOCATION PLAN 1:5000	DATE	FEBRUARY 2013
DRAWN BY	MJC	CHECKED	
DRAWING NO	133-P01	REVISION	

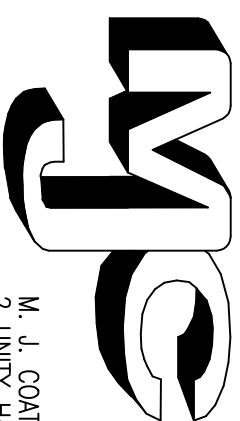

TELEPHONE
0113 2523825
DESIGN AND BUILDING SERVICES
LAND SURVEYS - COMPUTER AIDED DESIGN - QUANTITY SURVEYS
DRAWING SERVICES

M. J. COATES & COMPANY
2, UNITY HALL COURT
HAGWOOD ROAD
WILKINSLEY
WALSLEY
WF3 1ED