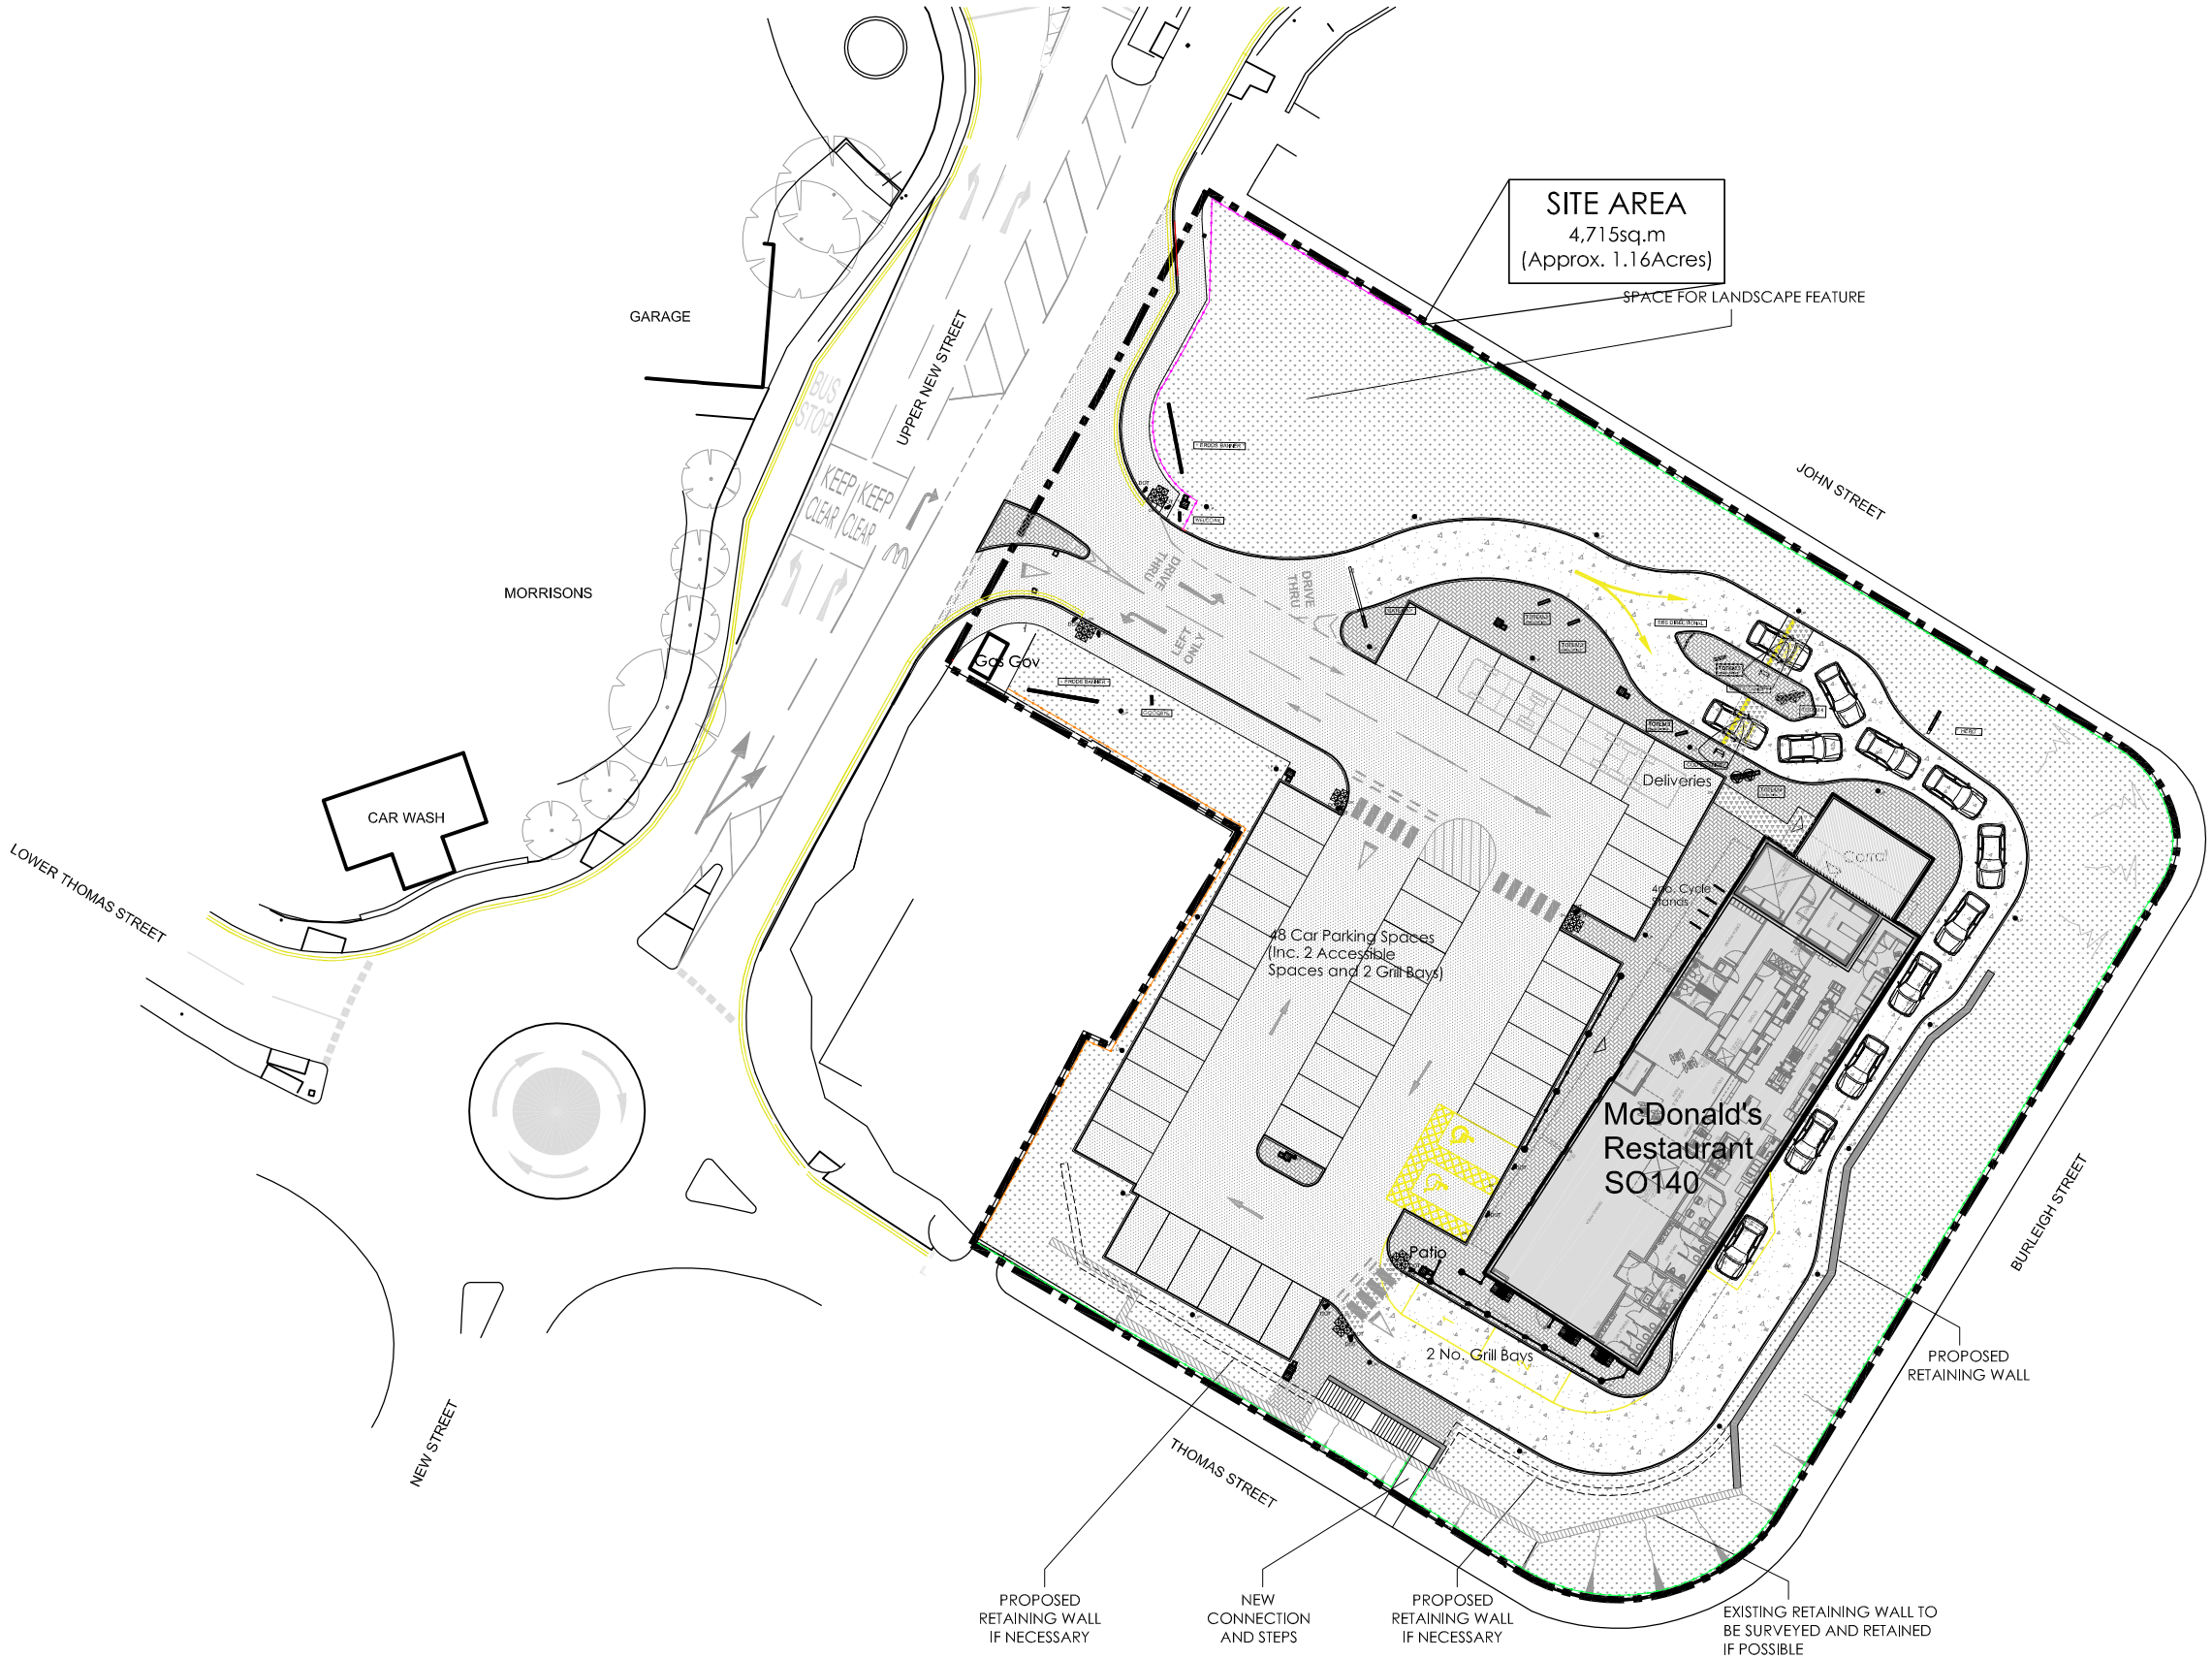

BLOCK PLAN
Scale @ 1:500

N

0 5 10 15 20 25m
Scale 1:500

NOTES

- All dimensions and levels are to be checked on site.
- Any discrepancies are to be reported to the architect before any work commences.
- This drawing shall not be scaled to ascertain any dimensions. Work to figured dims only.
- This drawing shall not be reproduced without express written permission from AEW.
- Title overlay drawings and ownership boundaries are produced using all reasonable endeavours. AEW cannot be responsible for the accuracy or scale discrepancy of base plans supplied to them.
- All works are to be undertaken in accordance with Building Regulations and the latest British Standards.
- All proprietary materials and products are to be used strictly in accordance with the manufacturers recommendations.
- Drawing based on Glanville's Site Survey, Drawing Reference No. 4160350 - 4101 (Revision A).
- Scale for planning purposes only.
- Extent of McDonald's Demise Indicated thus:

REV	Date	Drawn by: -	Checked by: -
D	22/11/17	TCSS	JC
Layout updated to ADL amendments			
C	06/03/17	MC	JC
Cycle Stands Relocated, 6 Additional stands indicated, 2No Cycle shelters Indicated.			
B	23/02/17	MC	JC
- 4.No cycle stands indicated. - Parking Count note amended			
A	17/02/17	MC	JC
Amended to Planning			

Status: S2 — Purpose of Issue: For Information

drawing stage: PLANNING

client: McDonald's Restaurants Ltd

project: Barnsley, Upper New Street — store: 8543

drawing title: BLOCK PLAN

date: 16/02/2017 — drawn: MC
scale@A3: 1:500 — checked: JC

Job No: 6635_AEW_8543_0002 — Rev: D

AEW ARCHITECTS AND DESIGNERS LTD
THE ZENITH BUILDING, SPRING GARDENS
MANCHESTER M2 1AB T:0161 2144370 F:0161 2144371